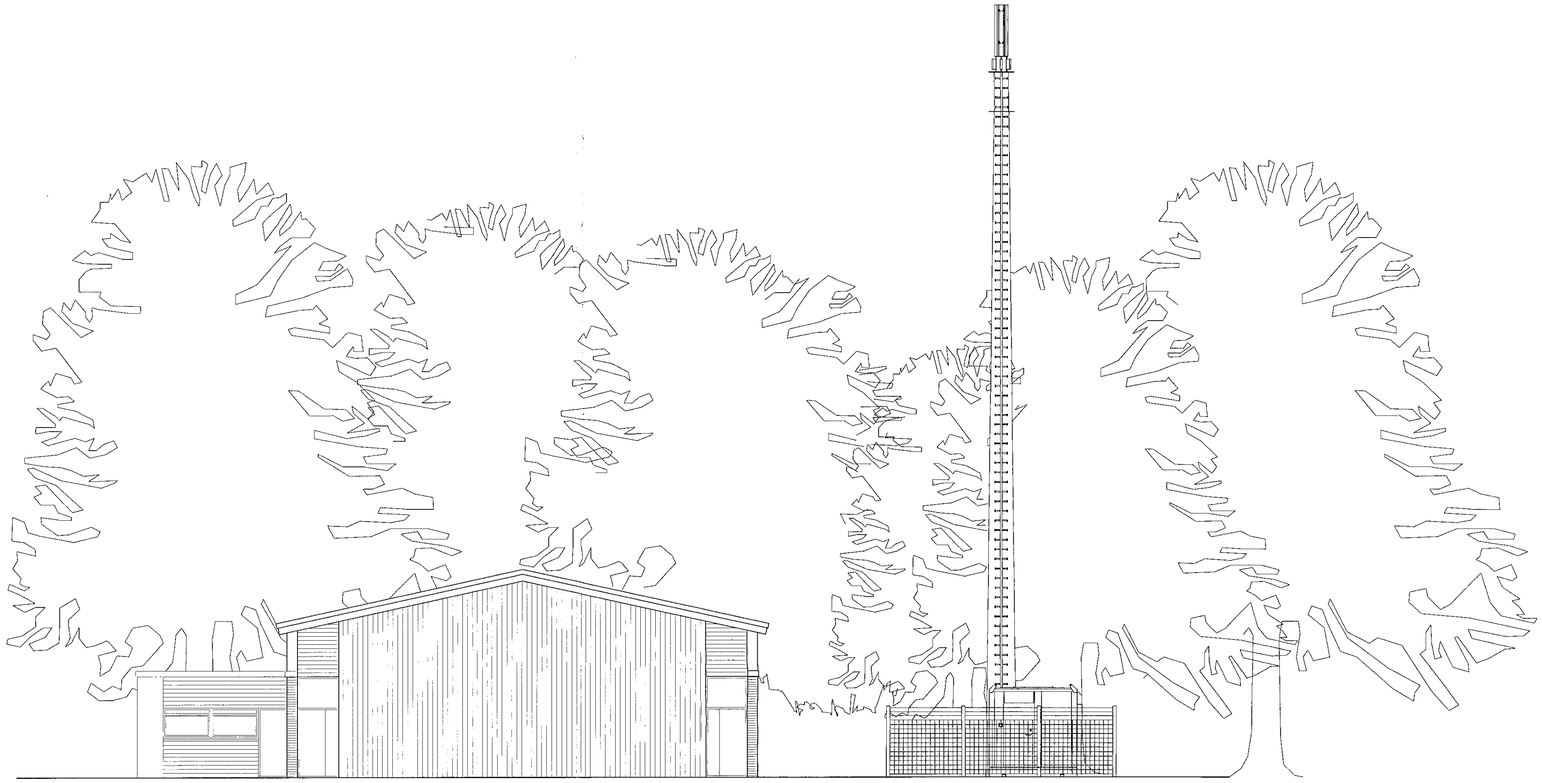

SOUTH EAST ELEVATION

SCALE 1:100

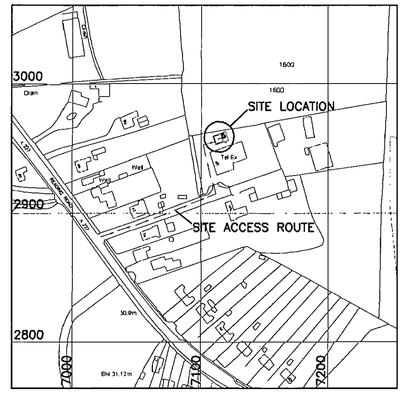

SITE LOCATION MAP

CELL: 61911
NATIONAL GRID REFERENCE 477114/162957
Scale 1:2500

CAD File Ref No APT10037_A

NOTES

1.1. Do not scale

1.2. All dimensions are in mm unless otherwise specified.

1.3. Assume all site details are existing unless otherwise specified.

o2o EQUIPMENT

PROPOSED CABIN DETAILS :
o2o Ref : Portasilo Midi Cabin
Dimensions : 2760 x 1560 x 2900 high
Material : Steel
Colour : Grey

PROPOSED TOWER DETAILS :
o2o ref : 22.5/PS/CP/SU/3/M

PROPOSED ANTENNA DETAILS :
3 No. cross polar antennas with orientation of 330°, 120° & 240°

TRANSMISSION THROUGH LEASED LINE



NOTE: ORIGINAL DRAWING SIZE A1

100mm ON ORIGINAL A1 DRAWING

SCALE 1:100 0 1 2 3 4 5 6 7 8 9 10m

SCALE 1:200 0 2 4 6 8 10 12 14 16 18 20m

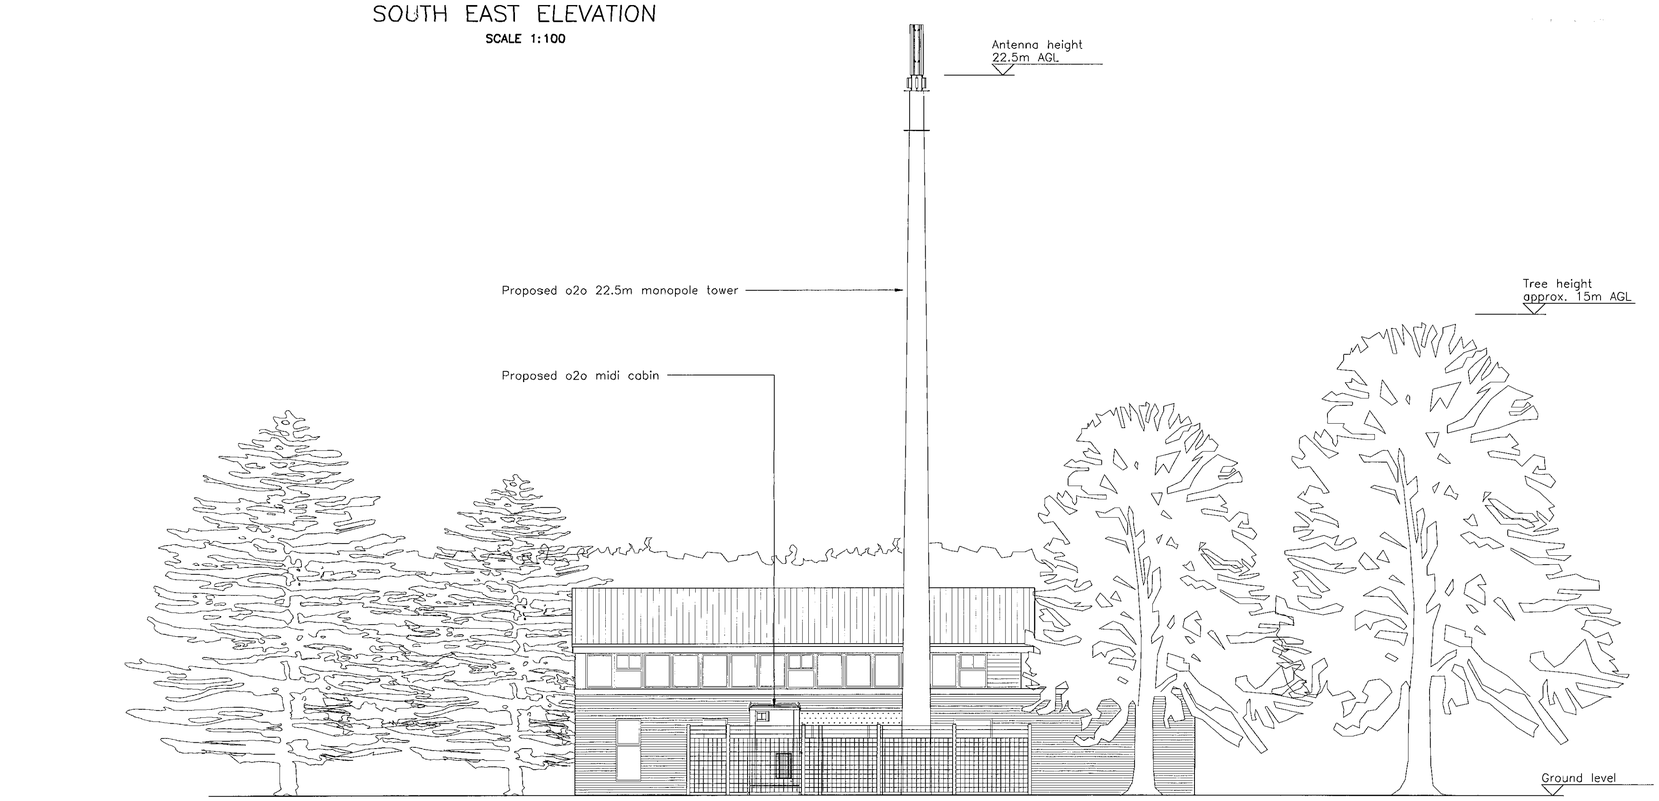

NORTH WEST ELEVATION

SCALE 1:100

Rev	Date	Amendments	Drawn By	Approved By
		09.NOV.2000	2730	
B	23/10/00	DISHES REMOVED, CABLE TRAY & LADDER ADDED.	A-T	
A	07/09/00	FIRST ISSUE	A-T	

A·P·T

CAMBERLEY
Jeigh House
Albany Park
Camberley
Surrey GU15 2QH
Telephone: 01276 605000
01276 692098
Fax: 01276 683781
Email/Compuserve:
101454,770

NORTHERN
Station Yard
Station Road
Elworth
Sandbach
Cheshire
CW11 3JQ
Telephone: 01270 758100
Fax: 01270 758101

NEWCASTLE UPON TYNE
Walker House
2 Granville Road
Jesmond
Newcastle upon Tyne
NE2 1TP
Telephone: 0191 2120786
Fax: 0191 2121073

MIDLANDS
The Barn, Farndon Grange
Marston Lane, East Farndon
Market Harborough
Leicestershire LE16 9SL
Telephone: 01858 439300
Fax: 01858 439301

NORTHERN IRELAND
Philip House
123 - 137 York Street
Belfast
BT15 1AB
Telephone: 01232 236466
Fax: 01232 237391

SCOTLAND
Woodlands House
11 Ashley Street
Glasgow G3 6DR
Telephone: 0141 3312939
Fax: 0141 3312940

NETHERLANDS
Albany Partnership B.V.
Archiefweg 50
Postbus 9078
Haarlem 2132 MA
Netherlands
Fax: 31-20-5532481

BELGIUM
Kapelmuil Mercierlaan 44
2600 Berchem
Antwerpen
Belgium
Telephone: 32 (0)3 2811120
Fax: 32 (0)3 239 38 40

Client

one2one

Client Ref: One 2 One Personal Communications Limited

Job Title
CELL – 61911
BT SPEC EVERSLEY ATE
READING ROAD, EVERSLEY
BASINGSTOKE, HAMPSHIRE, RG27 0RP

Drawing Title
SITE LAYOUT (PLANNING)
SHEET 2 OF 2

Scale	Site ID	Issue Date
AS SHOWN	762597	

Drawn by	Date	Checked by	Date	Approved by	Date
ARCH-TECH	07/09/00				

Drawing No. 00072/61911/762597/02 Rev. B