
# SITE PLAN 1:500

FOREST OAK
MILTON ROAD
WOKINGHAM
NEW TRIPLE GARAGE
DRAWING 825-03

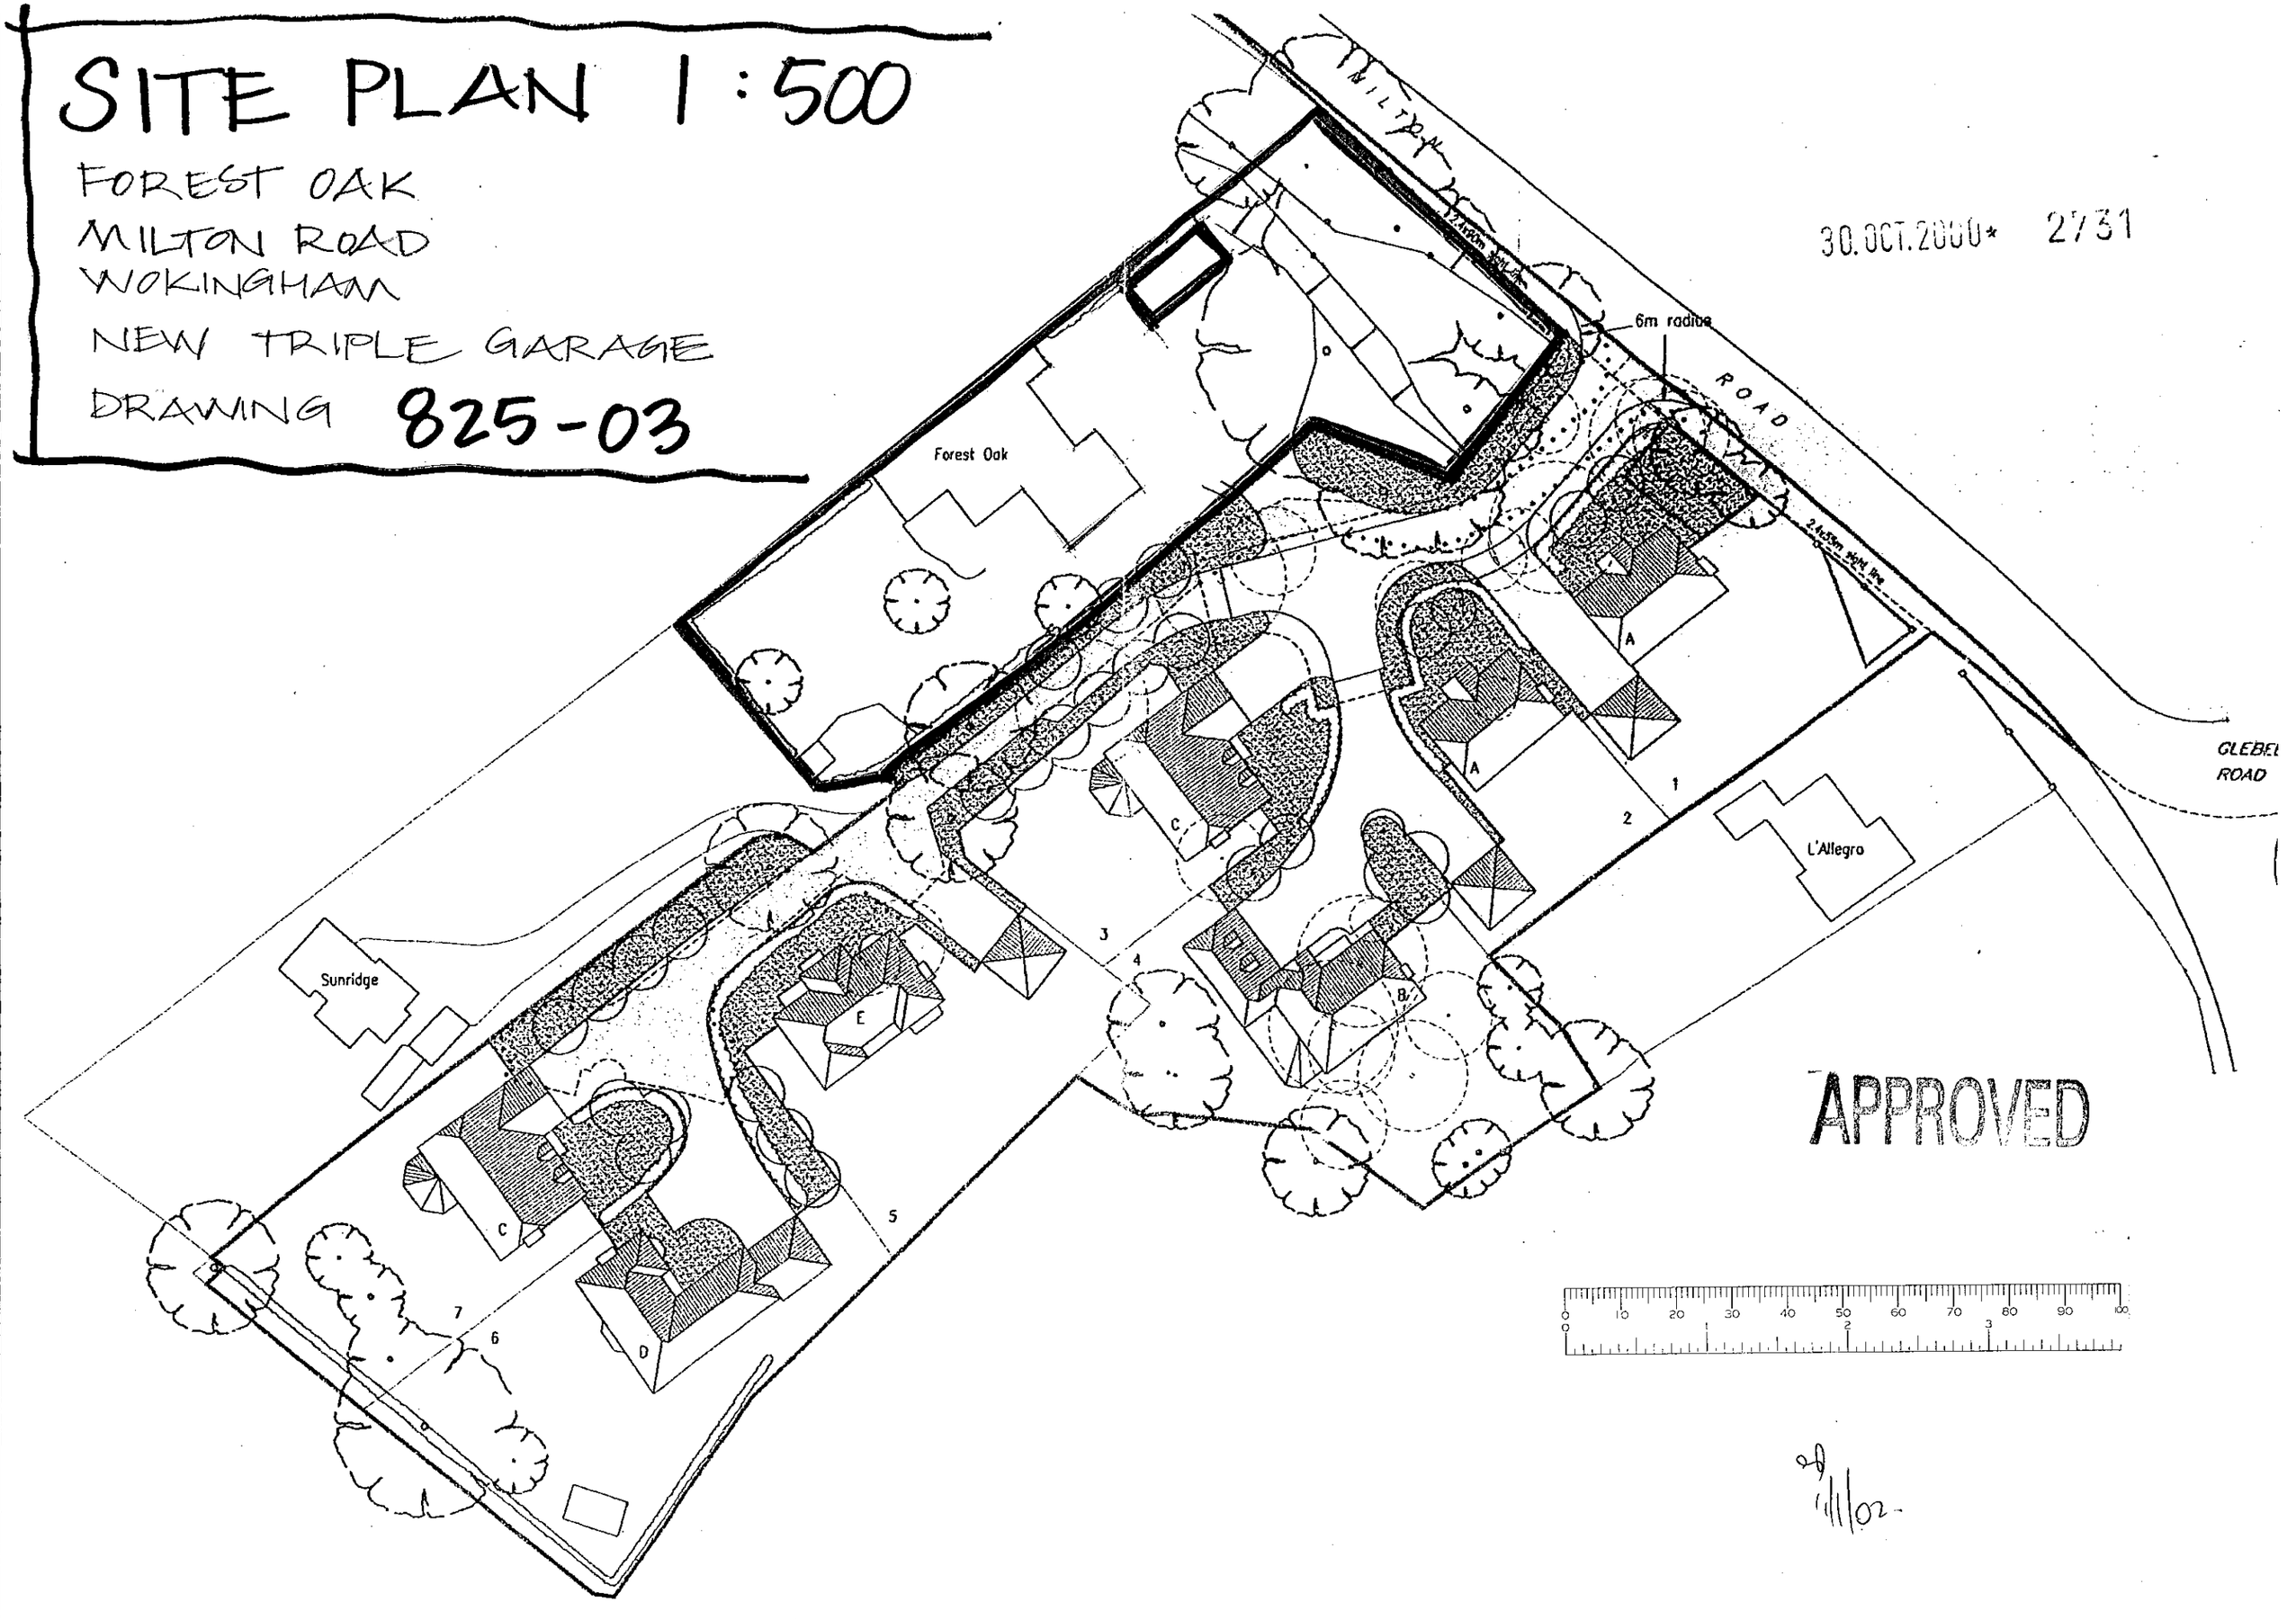



30.OCT.2000* 2731

APPROVED

1/11/02

# SITE PLAN 1:500

FOREST OAK
MILTON ROAD
WOKINGHAM
NEW TRIPLE GARAGE
DRAWING 825-03

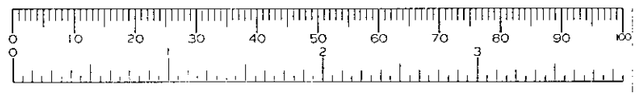






WITHDRAWN

| PLANNING SERVICES | EPT |
|---|---|
| POL | TLS |
| DC | ENF |
| APP | |
| CS | |
| 25 JAN 2001 | |
| COPIES TO: | ACK: |
| | FILE: |

# SITE PLAN 1:500

FOREST OAK
MILTON ROAD
WOKINGHAM
NEW TRIPLE GARAGE
DRAWING 825-03

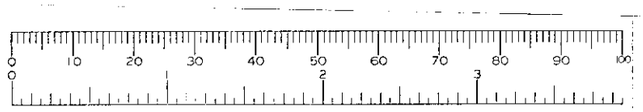





PLANNING SERVICES
POL
DC
APP
CS
23 JAN 1991
COPIES TO:
DSC
FILE

# SITE PLAN 1:500

FOREST OAK
MILTON ROAD
WOKINGHAM
NEW TRIPLE GARAGE
DRAWING 825-03

| | |
|---|---|
| DOL | CJT |
| DC | TLS |
| APP | DWF |
| CS | |

25 JAN 2001

COPIES TO: | ACK: | FILE:

1800mm Close Boarded Timber Fence to Milton Road Boundary

6m radius

MILTON ROAD

GLEBELA ROAD

Forest Oak

Sunridge

L'Allegro

A
B
C
D
E
1
2
3
4
5
6
7

# SITE PLAN 1:500

FOREST OAK
MILTON ROAD
WOKINGHAM
NEW TRIPLE GARAGE
DRAWING 825-03









PLANNING SERVICES | HPT
DOL | TLS
PP | EME
AFP |
CS |
25 JAN 2021
COPIES TO: | MJK
PKE


NOTES:
Foundations to be 2500mm x 600mm wide deep trench fill type.
Trench fill foundations to be taken to 225mm below ground level. Brickwork below ground to be formed in Class B engineering bricks. Above ground brickwork to be formed in bricks matching in colour and texture to the adjacent main house.

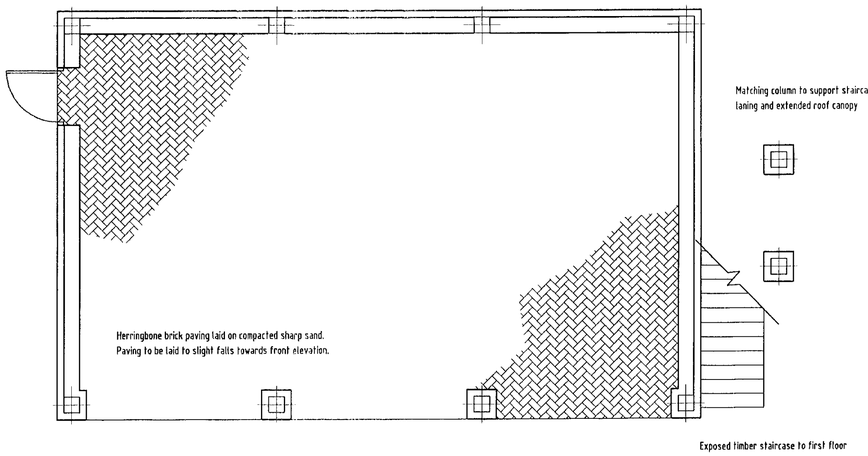



PROPOSED GROUND FLOOR PLAN

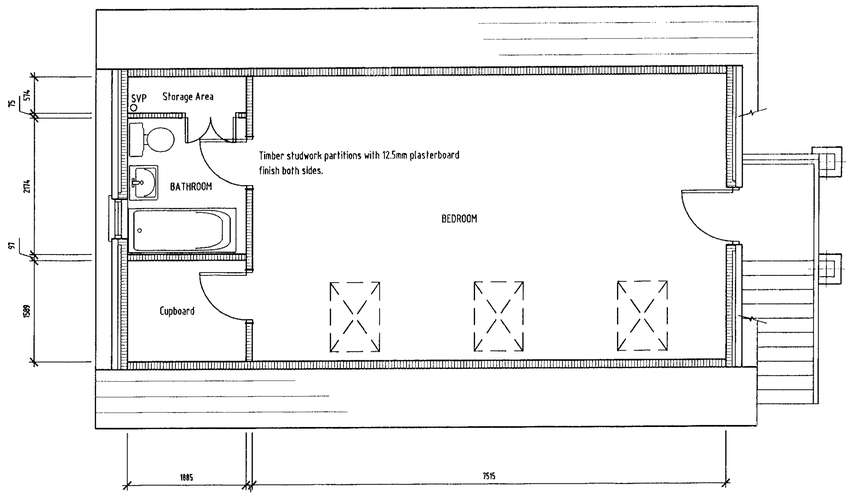



PROPOSED FIRST FLOOR PLAN

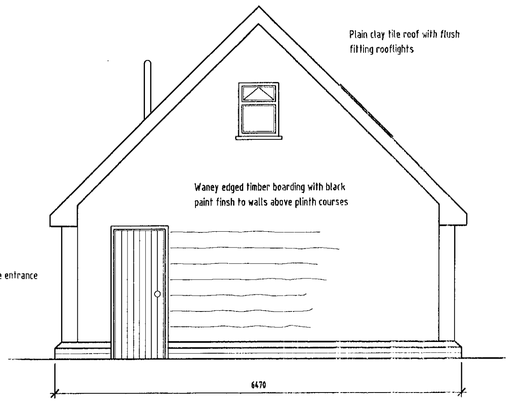



END ELEVATION

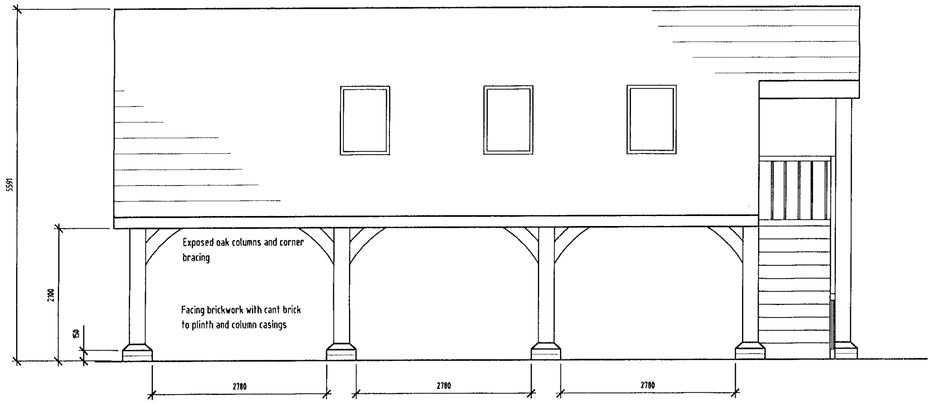


FRONT ELEVATION

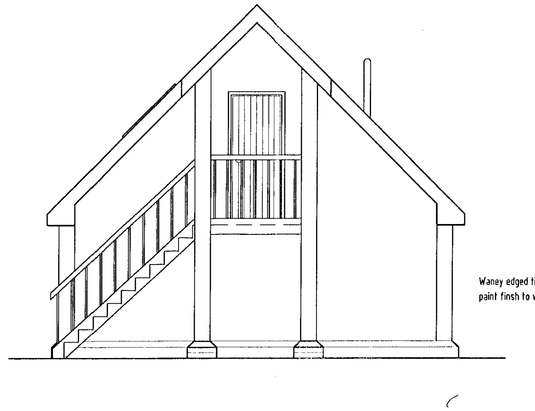


END ELEVATION

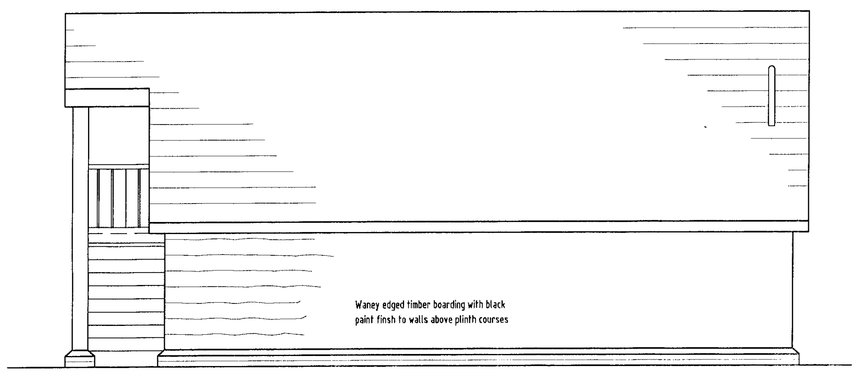


REAR ELEVATION

PLANNING SERVICES
POL
DC
APP
CS
28 JAN 2001
COPIES TO:

REVISED PLAN
2731

| Rev | Date | Amendment |
|---|---|---|
| | | |


WL estates
chartered building surveyors
2B PROSPECT STREET, CAVERSHAM, READING, RG4 8JG
Telephone: 0118-946-4000 Fax 0118-946-4001
e-mail : wle@ukgateway.net
WEST LONDON ESTATES

| | |
|---|---|
| Client | Mr. & Mrs. J. KEEVILL |
| Project | TRIPLE GARAGE & LANDSCAPING |
| Location | FOREST OAK, MILTON ROAD, WOKINGHAM, BERKS |
| Title | PLANS AND ELEVATIONS |


| Drawn | Date | Scale | Drawing No. |
|---|---|---|---|
| SJR | JANUARY 2001 | 1:50 | AK/825/01a |

9/1/02


NOTES:
Foundations to be 2500mm x 600mm wide deep trench fill type.
Trench fill foundations to be taken to 225mm below ground level. Brickwork below ground to be formed in CLass B engineering bricks. Above ground brickwork to be formed in bricks matching in colour and texture to the adjacent main house.

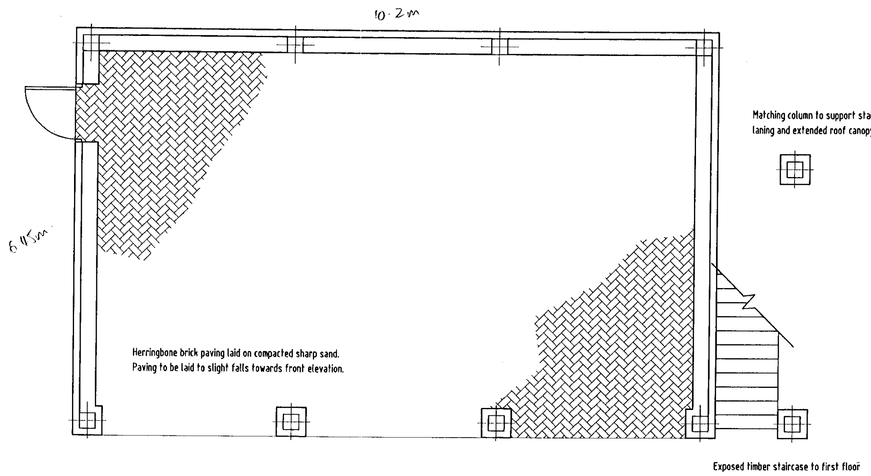



PROPOSED GROUND FLOOR PLAN

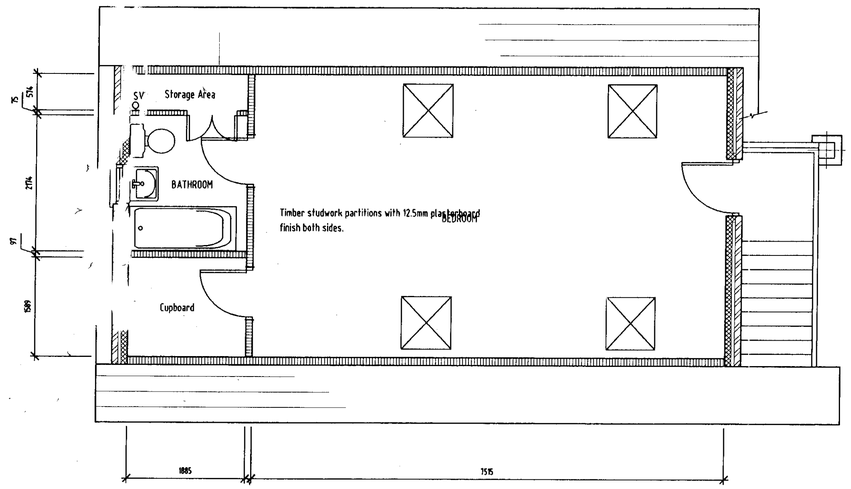



PROPOSED FIRST FLOOR PLAN

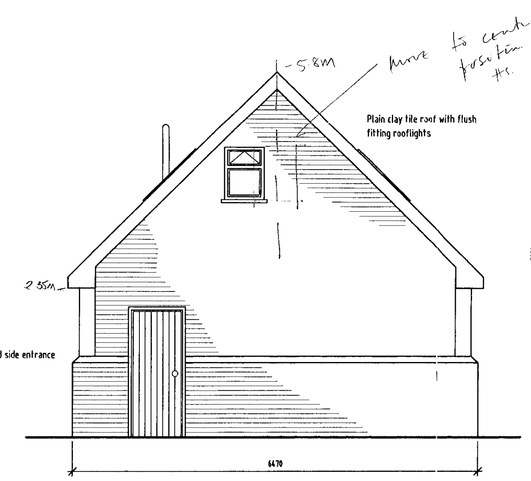


END ELEVATION

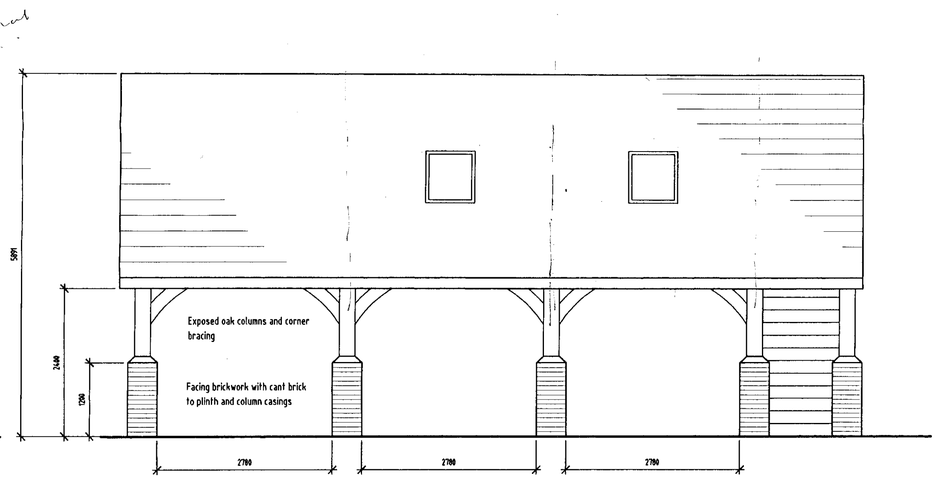


FRONT ELEVATION

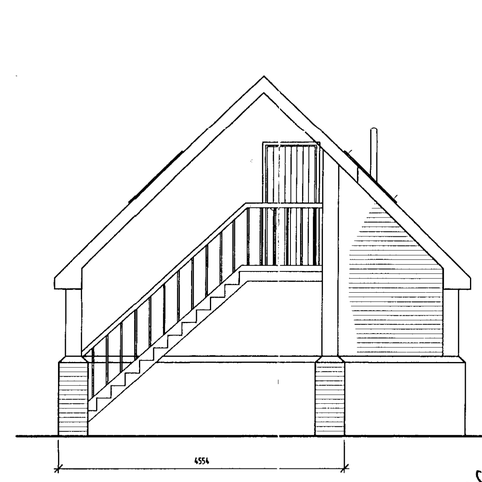



END ELEVATION

SUPERSEDED (by AK/825/01A).



30.OCT.2000* 2731

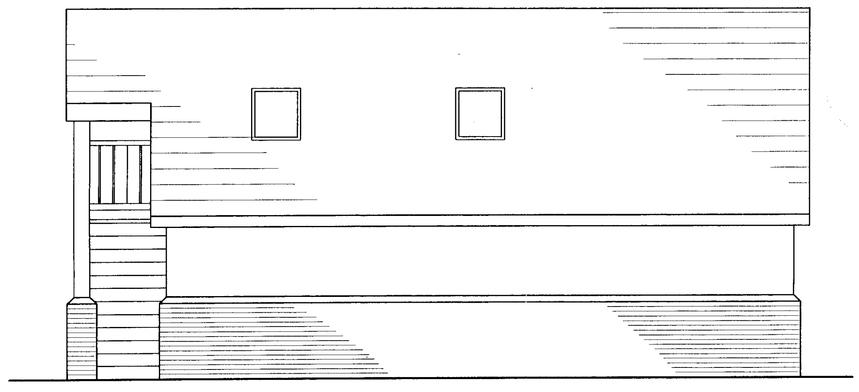

REAR ELEVATION

| Rev | Date | Amendment |
|---|---|---|
| | | |

WL estates
chartered building surveyors
2B PROSPECT STREET, CAVERSHAM, READING, RG4 8JG
Telephone: 0118-946-4000 Fax 0118-946-4001
e-mail : wle@ukgateway.net
WEST LONDON ESTATES

| | |
|---|---|
| Client | Mr. & Mrs. J. KEEVILL |
| Project | TRIPLE GARAGE & LANDSCAPING |
| Location | FOREST OAK, MILTON ROAD, WOKINGHAM, BERKS |
| Title | PLANS AND ELEVATIONS |

| Drawn | Date | Scale | Drawing No. |
|---|---|---|---|
| SJR | OCTOBER 2000 | 1:50 | AK/825/01 |