
This drawing is copyright and may not be reproduced without the written consent of the Architect.

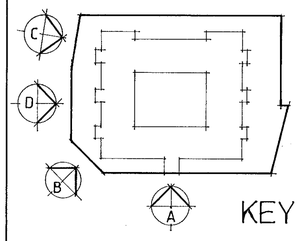


KEY


REAR WALL

EXISTING RAIL SYSTEM


PIER

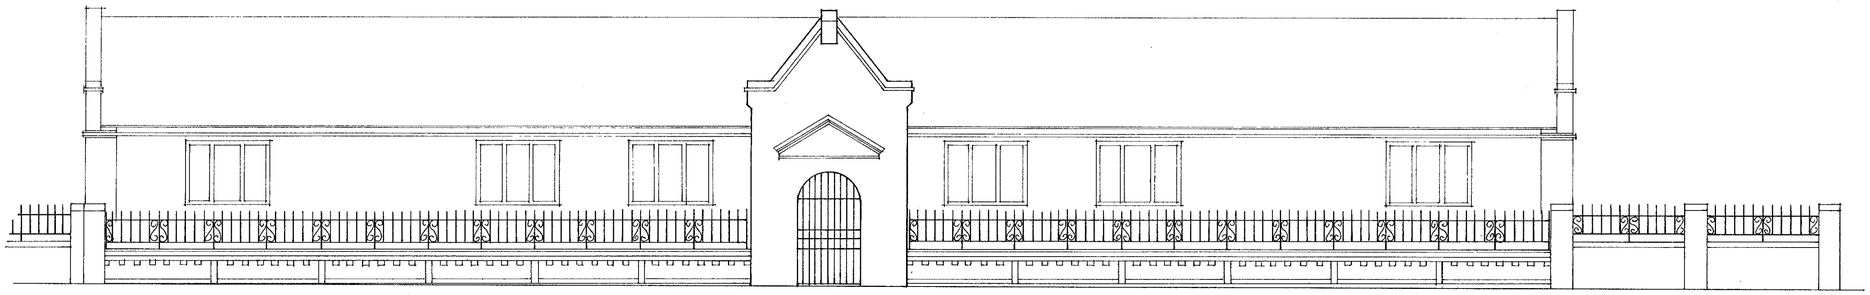


ELEVATION A

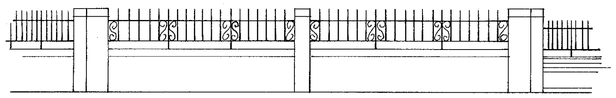

ELEVATION B

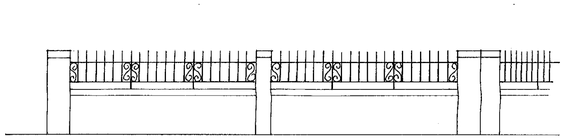


ELEVATION C

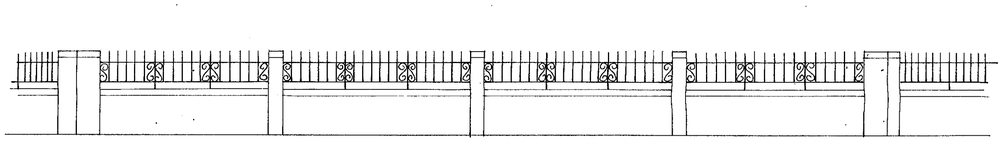

ELEVATION D

EACH ONE WELDED ONTO EXISTING AND PROVIDED WITH NEW. 81/8

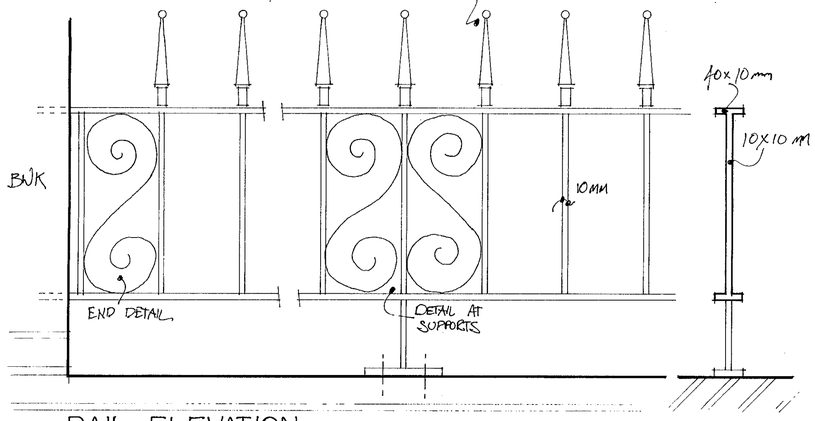

RAIL ELEVATION SCALE 1:5

BUILDING OUTLINE

SUPPORT TIE
NO TIE TO BWK

SUPPORT TIE
NO TIE TO BWK

SUPPORT TIE
NO TIE TO BWK

SUPPORT TIE
NO TIE TO BWK

NEW RAIL SYSTEM

NEW RAIL SYSTEM

EXISTING RAIL SYSTEM



02.NOV.2000 2733

W. M. GRAHAM ASSOCIATES
CHARTERED ARCHITECTS
1 Rectory Road,
Wokingham,
Berkshire, RG40 1DJ.
Tel: 0118 9770464
Fax: 0118 9770482

Job
TWYFORD ALMSHOUSES

Title
RAILINGS

Scale	Date	Drawn By
1:50	OCT 2000	RWF
Job No.	Drawing No.	Revision
2040	301	

Artworker DS(UK) 00129