Materials

Walls - Red/Brown facing brick to match exstg.
Roof - Redland Stonewold Tudor Brown.
Window/Patio Door - Upvc/Aluminium, white double glazed.
Fascia/Soffit - upvc, white
Rainwater goods - upvc, white.

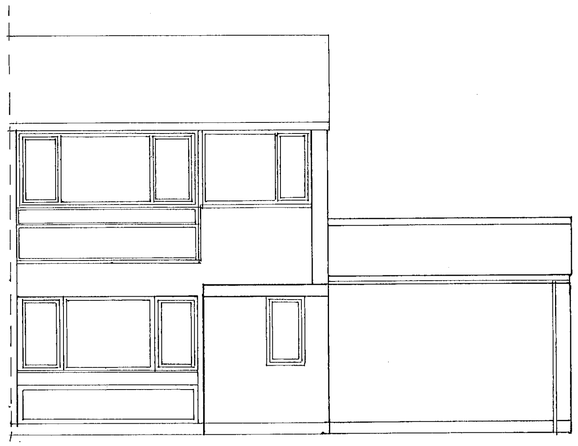

Front Elevation

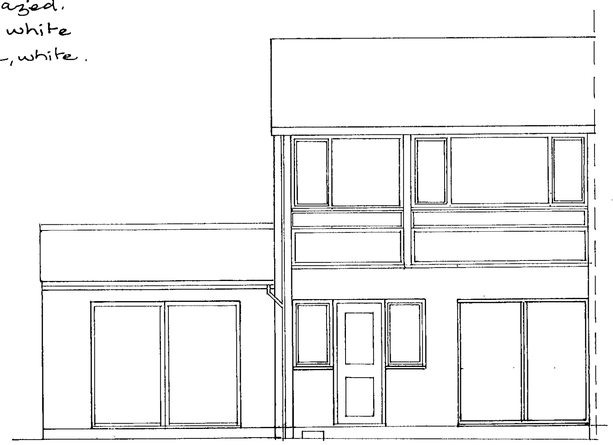

Rear Elevation

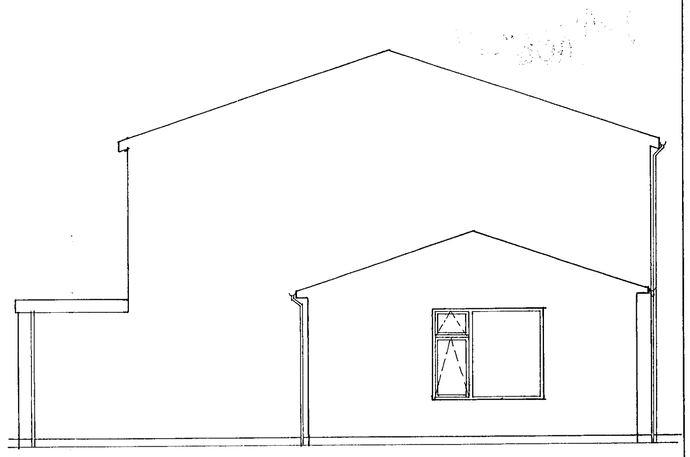

Side Elevation

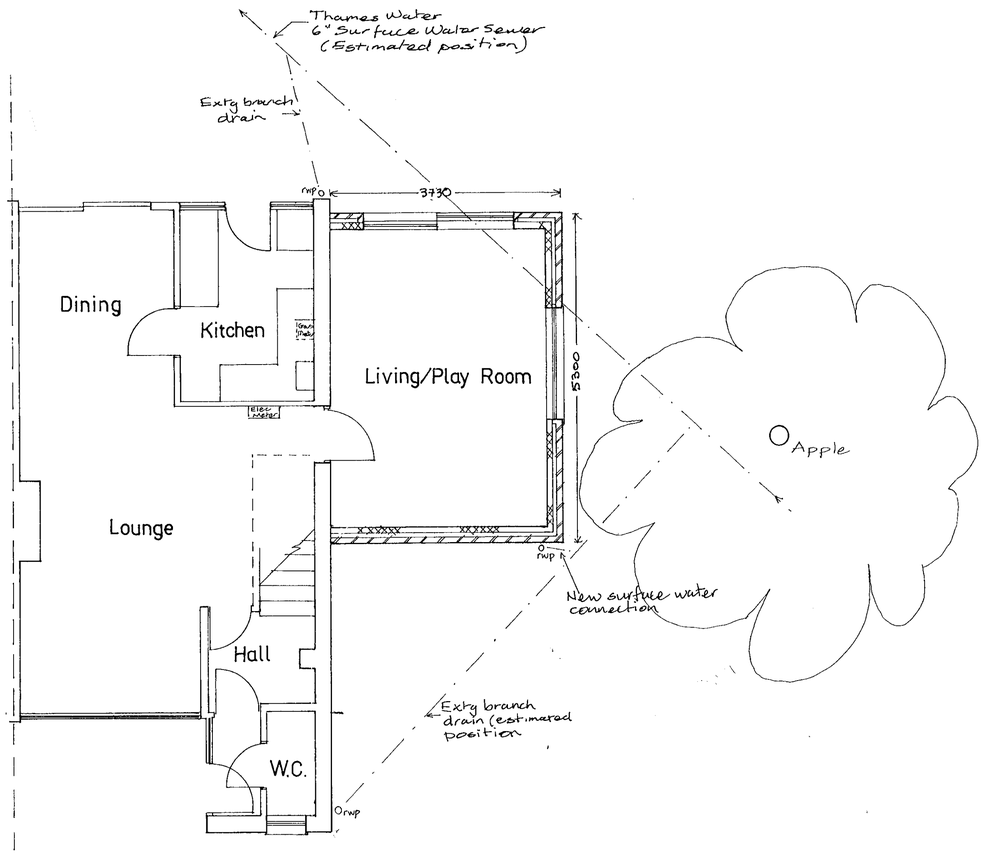

Ground Floor Plan

11.FEB.2000* 0586

11.FEB.2000* 0586

11.FEB.2000* 0586

APPROVED

Project
37 Hanwood Close, Woodley, RG5 3AB
Single Storey Side Extension

Drawing
Plans, Elevations.

Scale 1:50 Date Feb 2000

Drg. No. 00/37/01

CD 19/5/00