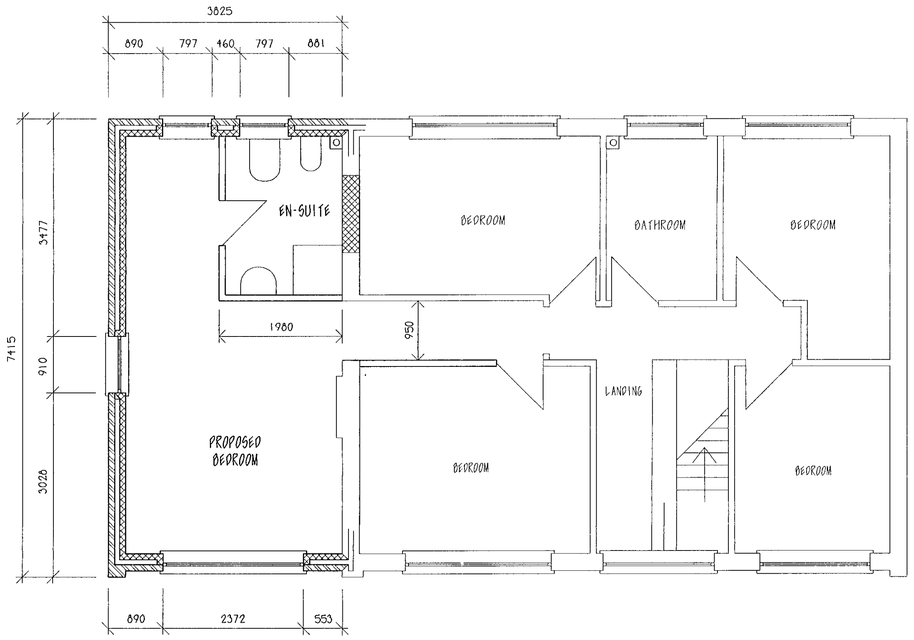

FIRST FLOOR PLAN SCALE 1:50



LOCATION PLAN
SCALE 1:2500

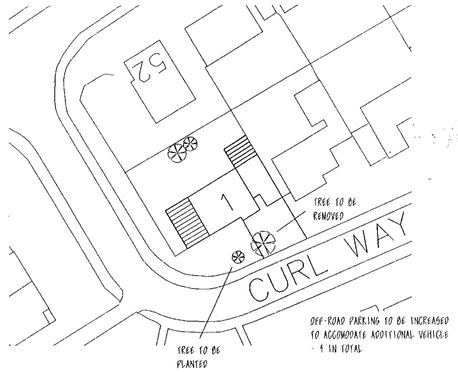

SITE PLAN
SCALE 1:500

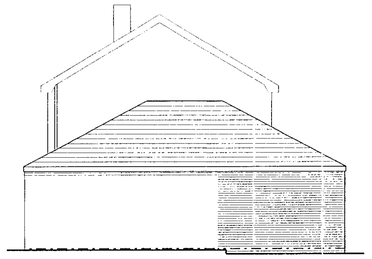

SIDE ELEVATION SCALE 1:100

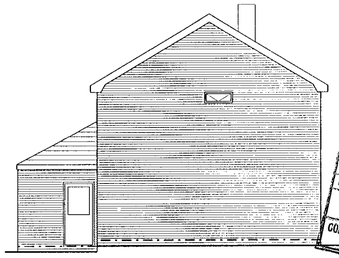

SIDE ELEVATION SCALE 1:100

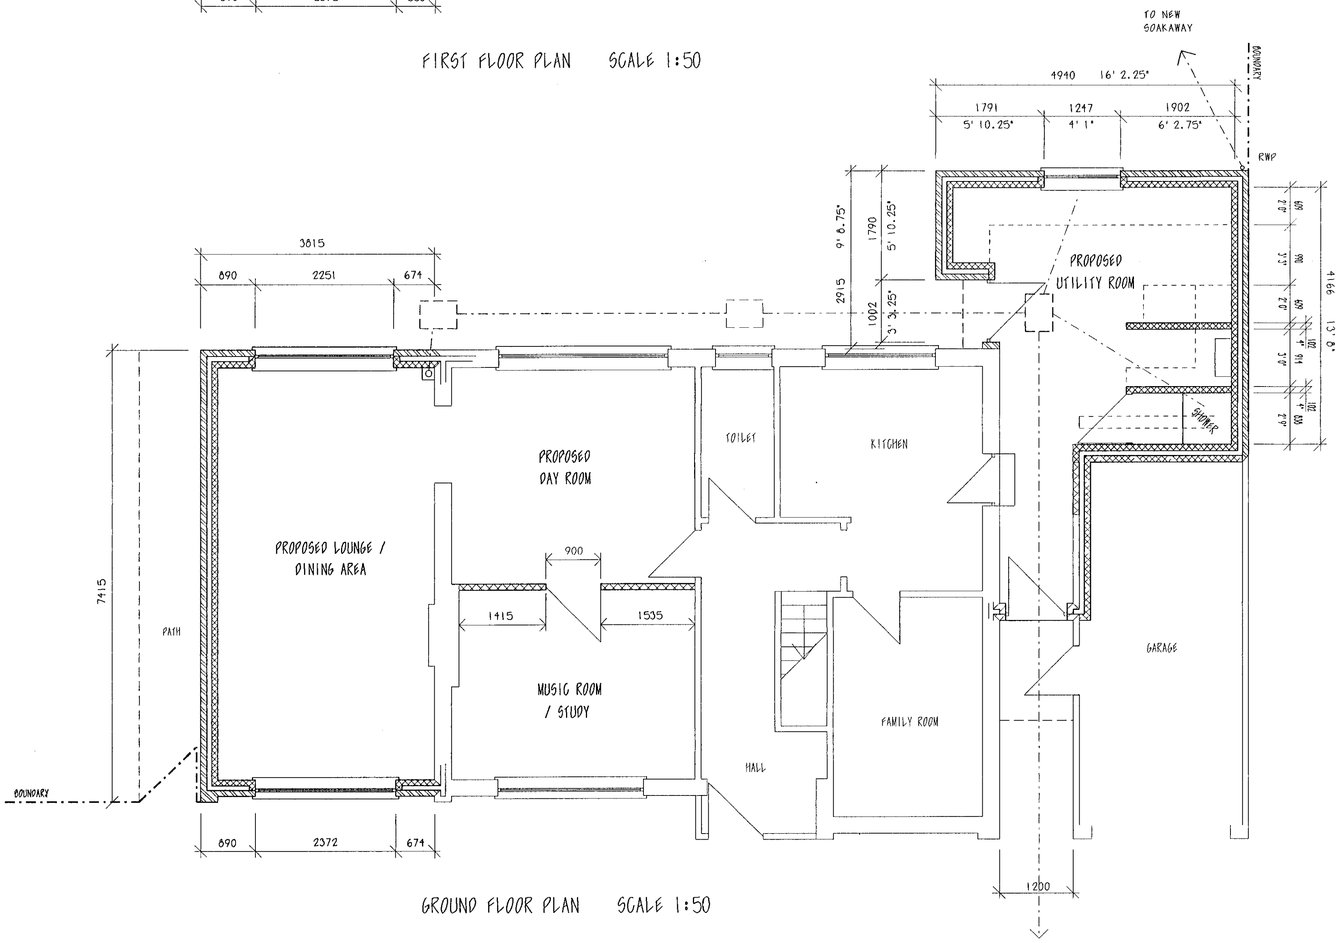

GROUND FLOOR PLAN SCALE 1:50



FRONT ELEVATION SCALE 1:100

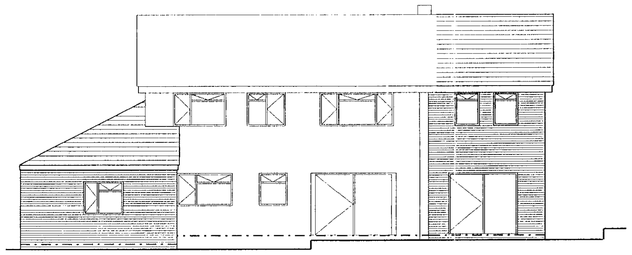

REAR ELEVATION SCALE 1:100

DELEGATED

11.FEB.2000* 0587

B - GARAGE ROOF AMENDED, WINDOW POSITION TO REAR AND SIDE AMENDED.
A - FIRST FLOOR LAYOUT CHANGE.

MR & MRS D.STEVENSON

JOB TITLE
PROPOSED TWO STOREY EXTENSION TO SIDE OF 1 CURL WAY, WOKINGHAM BERKSHIRE RG41 2TJ

DRAWING TITLE
PROPOSED SCHEME PLANNING APPLICATION

APPROVED

SCALE AS SHOWN

DATE JAN 2000 DRAWN BY AIM

DRG. NO. 1CW/01B

DELEGATED

11.FEB.2000* 0587

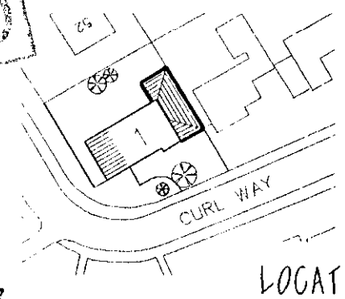

LOCATION PLAN
SCALE 1:1000

PROPOSED OFF-ROAD PARKING FOR 3 VEHICLES IN ADDITION TO PARKING IN GARAGE

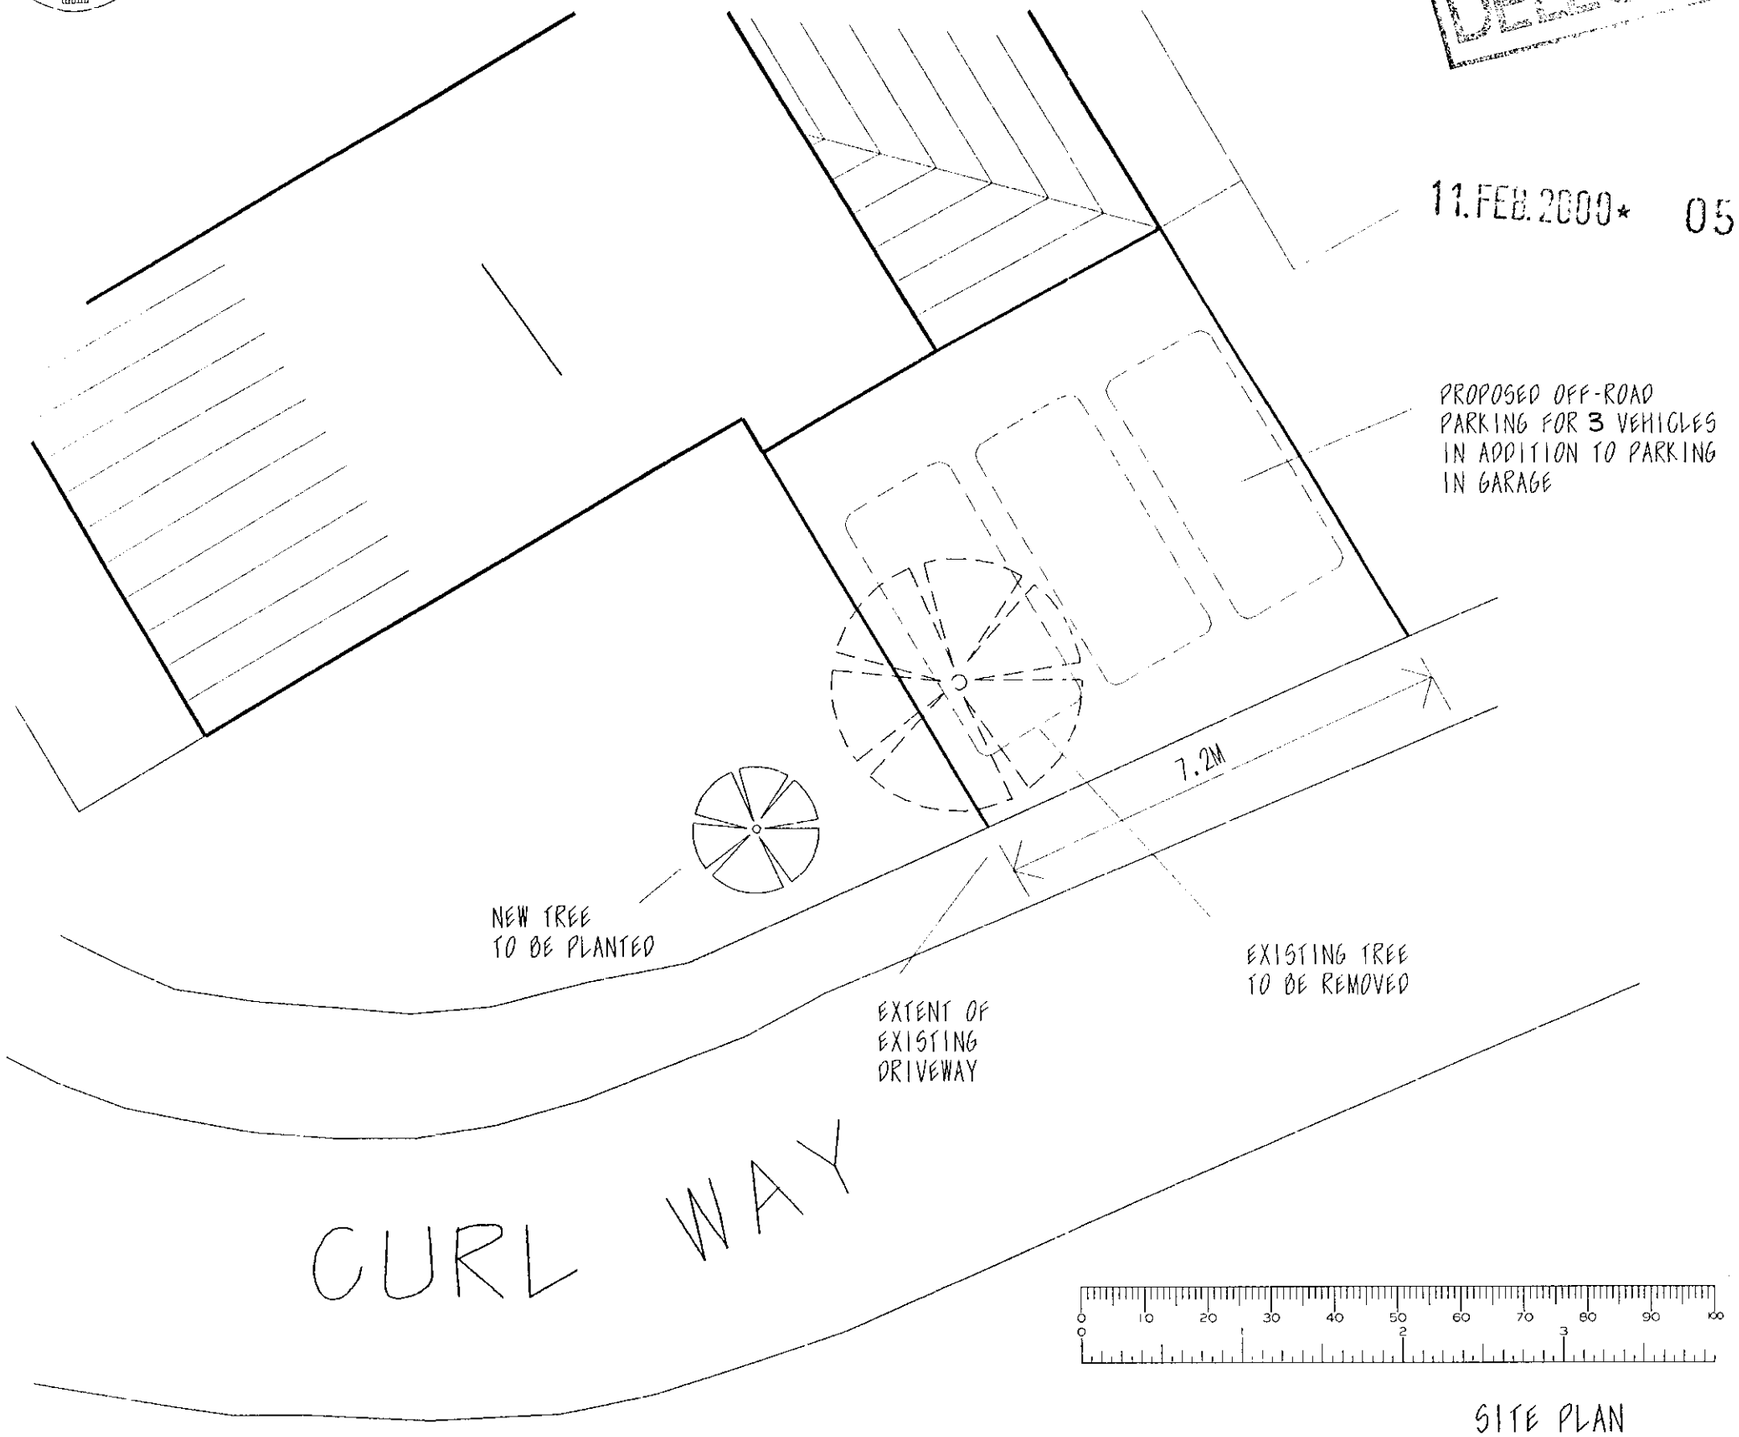

SITE PLAN
SCALE 1:100

A: REVISED PARKING ARRANGEMENT

MR & MRS D.STEVENSON

JOB TITLE

PROPOSED TWO STOREY EXTENSION TO SIDE OF 1 CURL WAY, WOKINGHAM BERKSHIRE RG41 2TJ

DRAWING TITLE

PROPOSED SCHEME PARKING ARRANGEMENTS

APPROVED

SCALE: AS SHOWN

DATE: JAN 2000

DRAWN BY: AIM

ORG. NO.

ICW/04A