

FRONT (EAST) ELEVATION

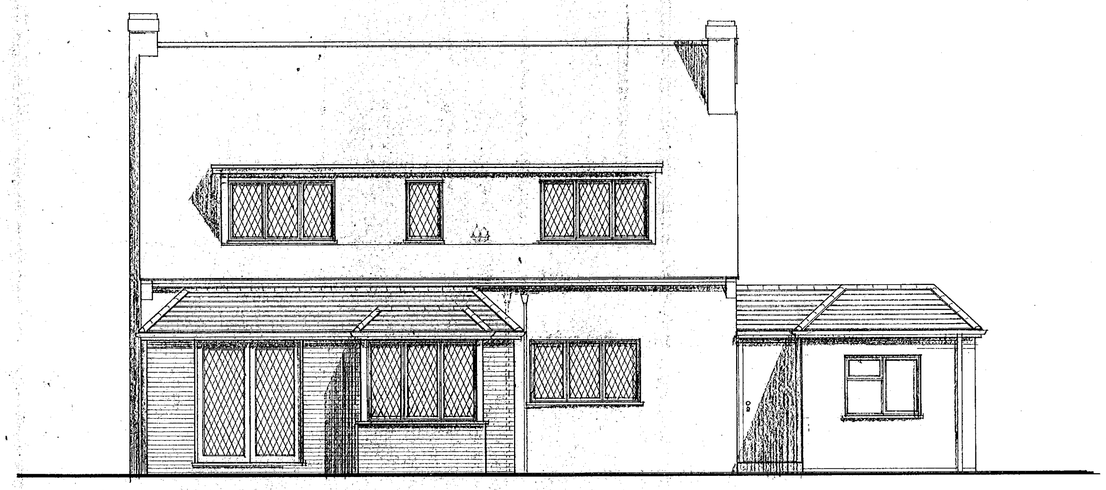

REAR (WEST) ELEVATION

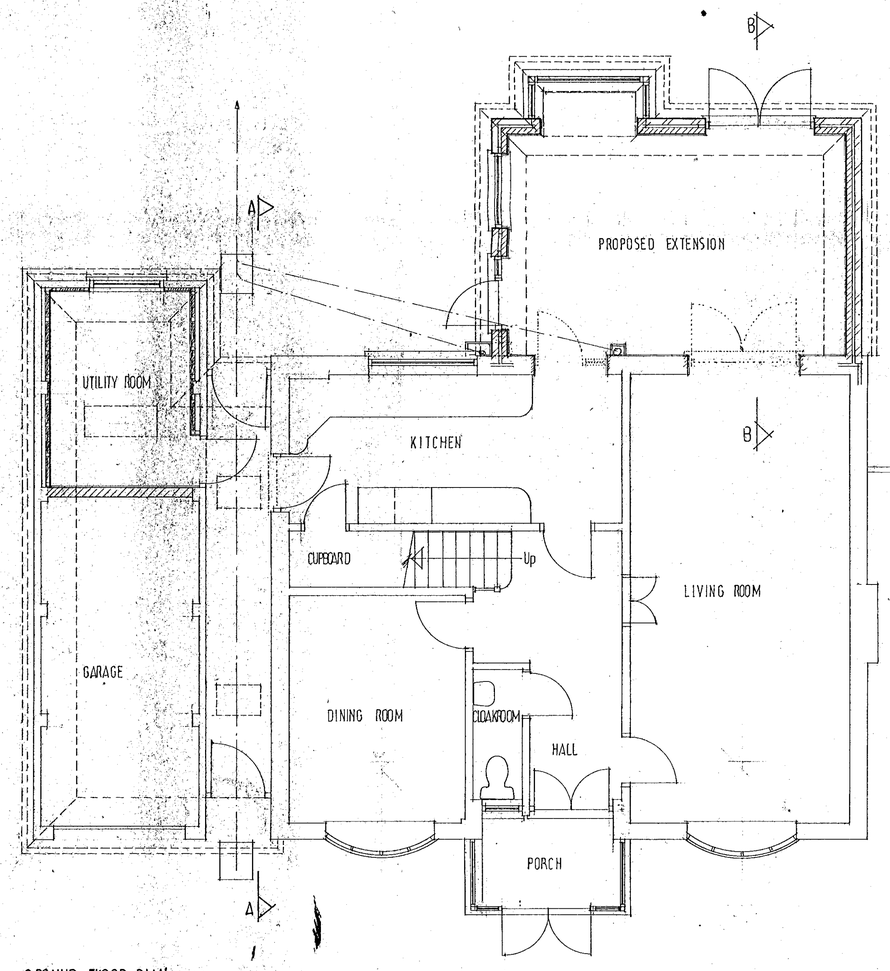

GROUND FLOOR PLAN

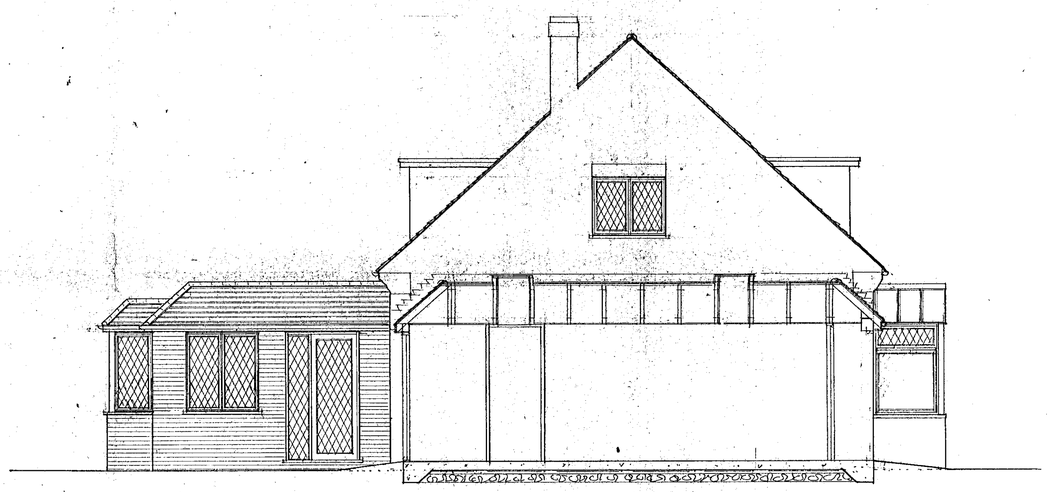

SOUTH ELEVATION TO EXTENSION

SECTION A-A

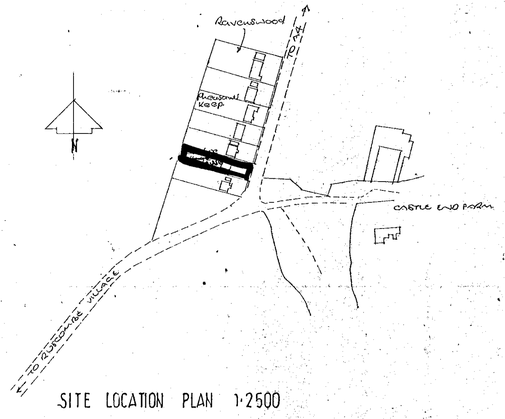

SITE LOCATION PLAN 1·2500

APPROVED

15.FEB.2000* 0594

PROPOSED SINGLE STOREY REAR EXTENSION AND REPLACEMENT ROOF OVER GARAGE AND ACCESS PASSAGE AT HORSESHOE ~~COTTAGE~~ House, CASTLE END, RUSCOMBE, TWYFORD, BERKS., FOR MR. AND MRS. J. SHARP.

PLANS AND ELEVATIONS.

DATE JAN 2000
SCALE 1·50 1·2500
DRAWING NO 20/07/1

PATRICK MACKRORY, Architectural, planning and surveying services.
17, BISSLEY DRIVE,
MAIDENHEAD,
BERKS.,
SL6 3UX. TEL: FAX-01628 824581 M:07899 768750

CD 24-5-00

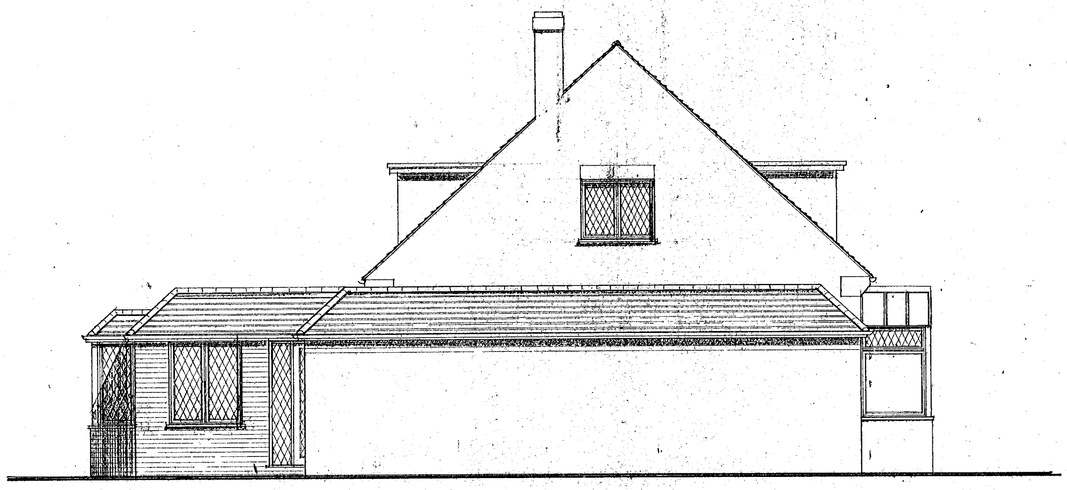

SOUTH ELEVATION

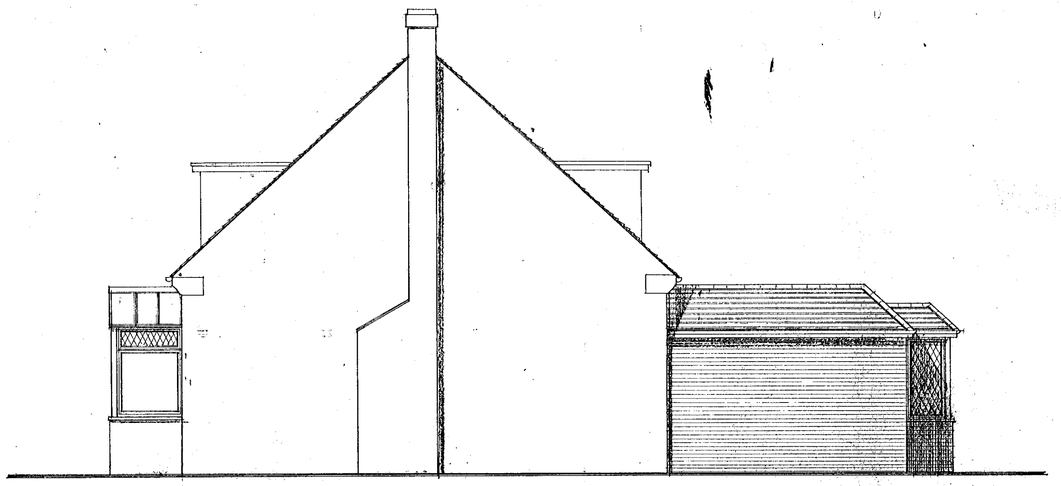

NORTH ELEVATION

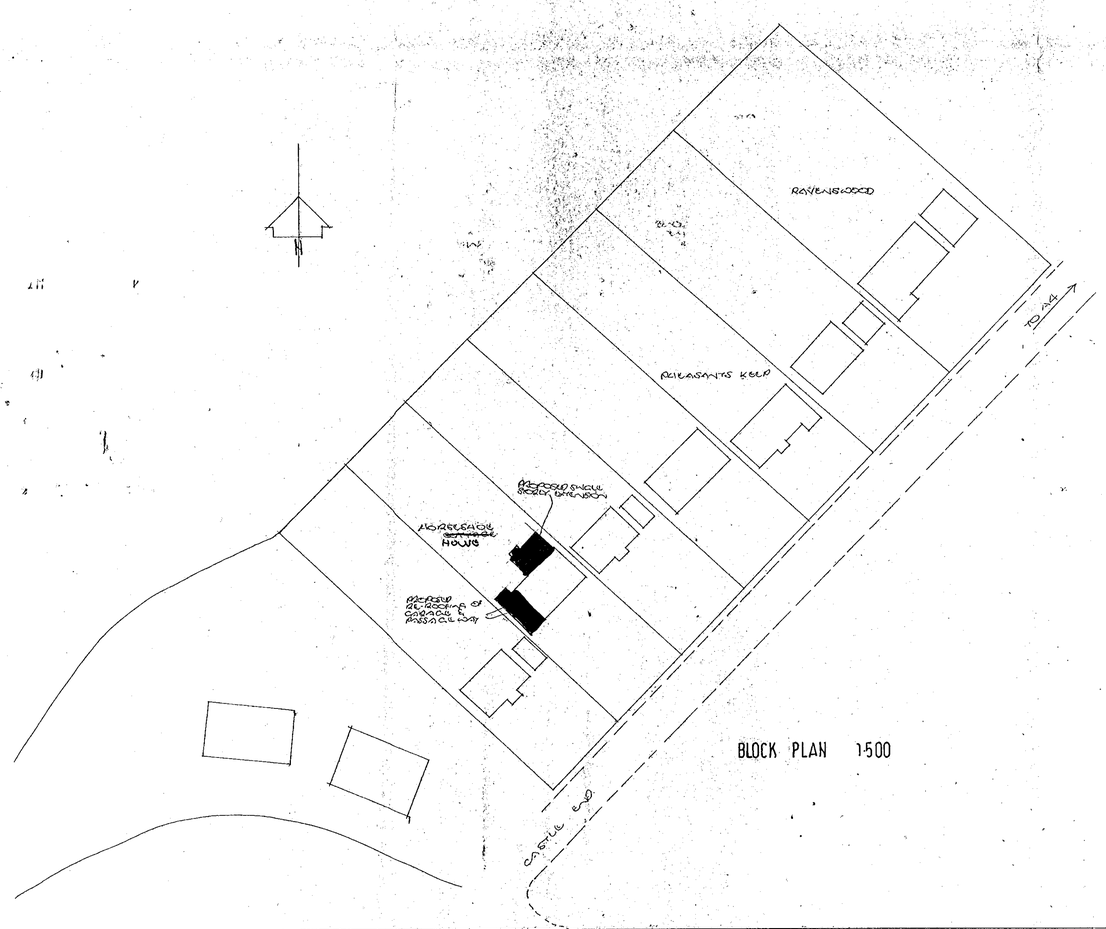

BLOCK PLAN 1:500

FLAT ROOF CONSTRUCTION :- 18mm GRANITE CHIPPINGS BEDDED IN HOT BITUMEN ON 25mm EXTERIOR QUALITY PLYWOOD DECKING ON 38x89 CARTIED TRUSSED RAFTERS @ 600 C/C (FOR MEMBER TO A RAKE OF 1:60) SUPPORTED ON JOIST HANGER FIXED TO EXISTING WALL. PITCHED ROOF TO BE PAINTWORK TO MATCH EXISTING ON BATTENS & FELT.

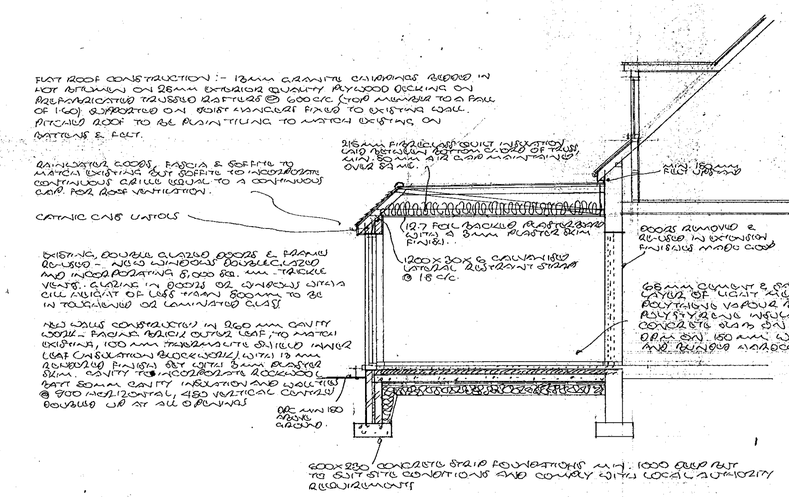

SECTION 'B-B

APPROVED

15.FEB.2000* 0594

PROPOSED SINGLE STOREY REAR EXTENSION AND REPLACEMENT ROOF OVER GARAGE AND ACCESS PASSAGE AT HORSESHOE ~~COTTAGE~~ HOUSE, CASTLE END, RUSCOMBE, TWYFORD, BERKS., FOR MR. AND MRS. J. SHARP.

ELEVATIONS SECTION AND BLOCK PLAN.

DATE : JAN 2000
SCALE : 1:50 1:500
DRAWING NO: 20/07/02

PATRICK MACKRORY, Architectural, planning and surveying services,
17, BISSLEY DRIVE,
MAIDENHEAD,
BERKS.,
SL6 3UX. TEL: FAX-01628 824581 M:07899 768750

9 24/5/00