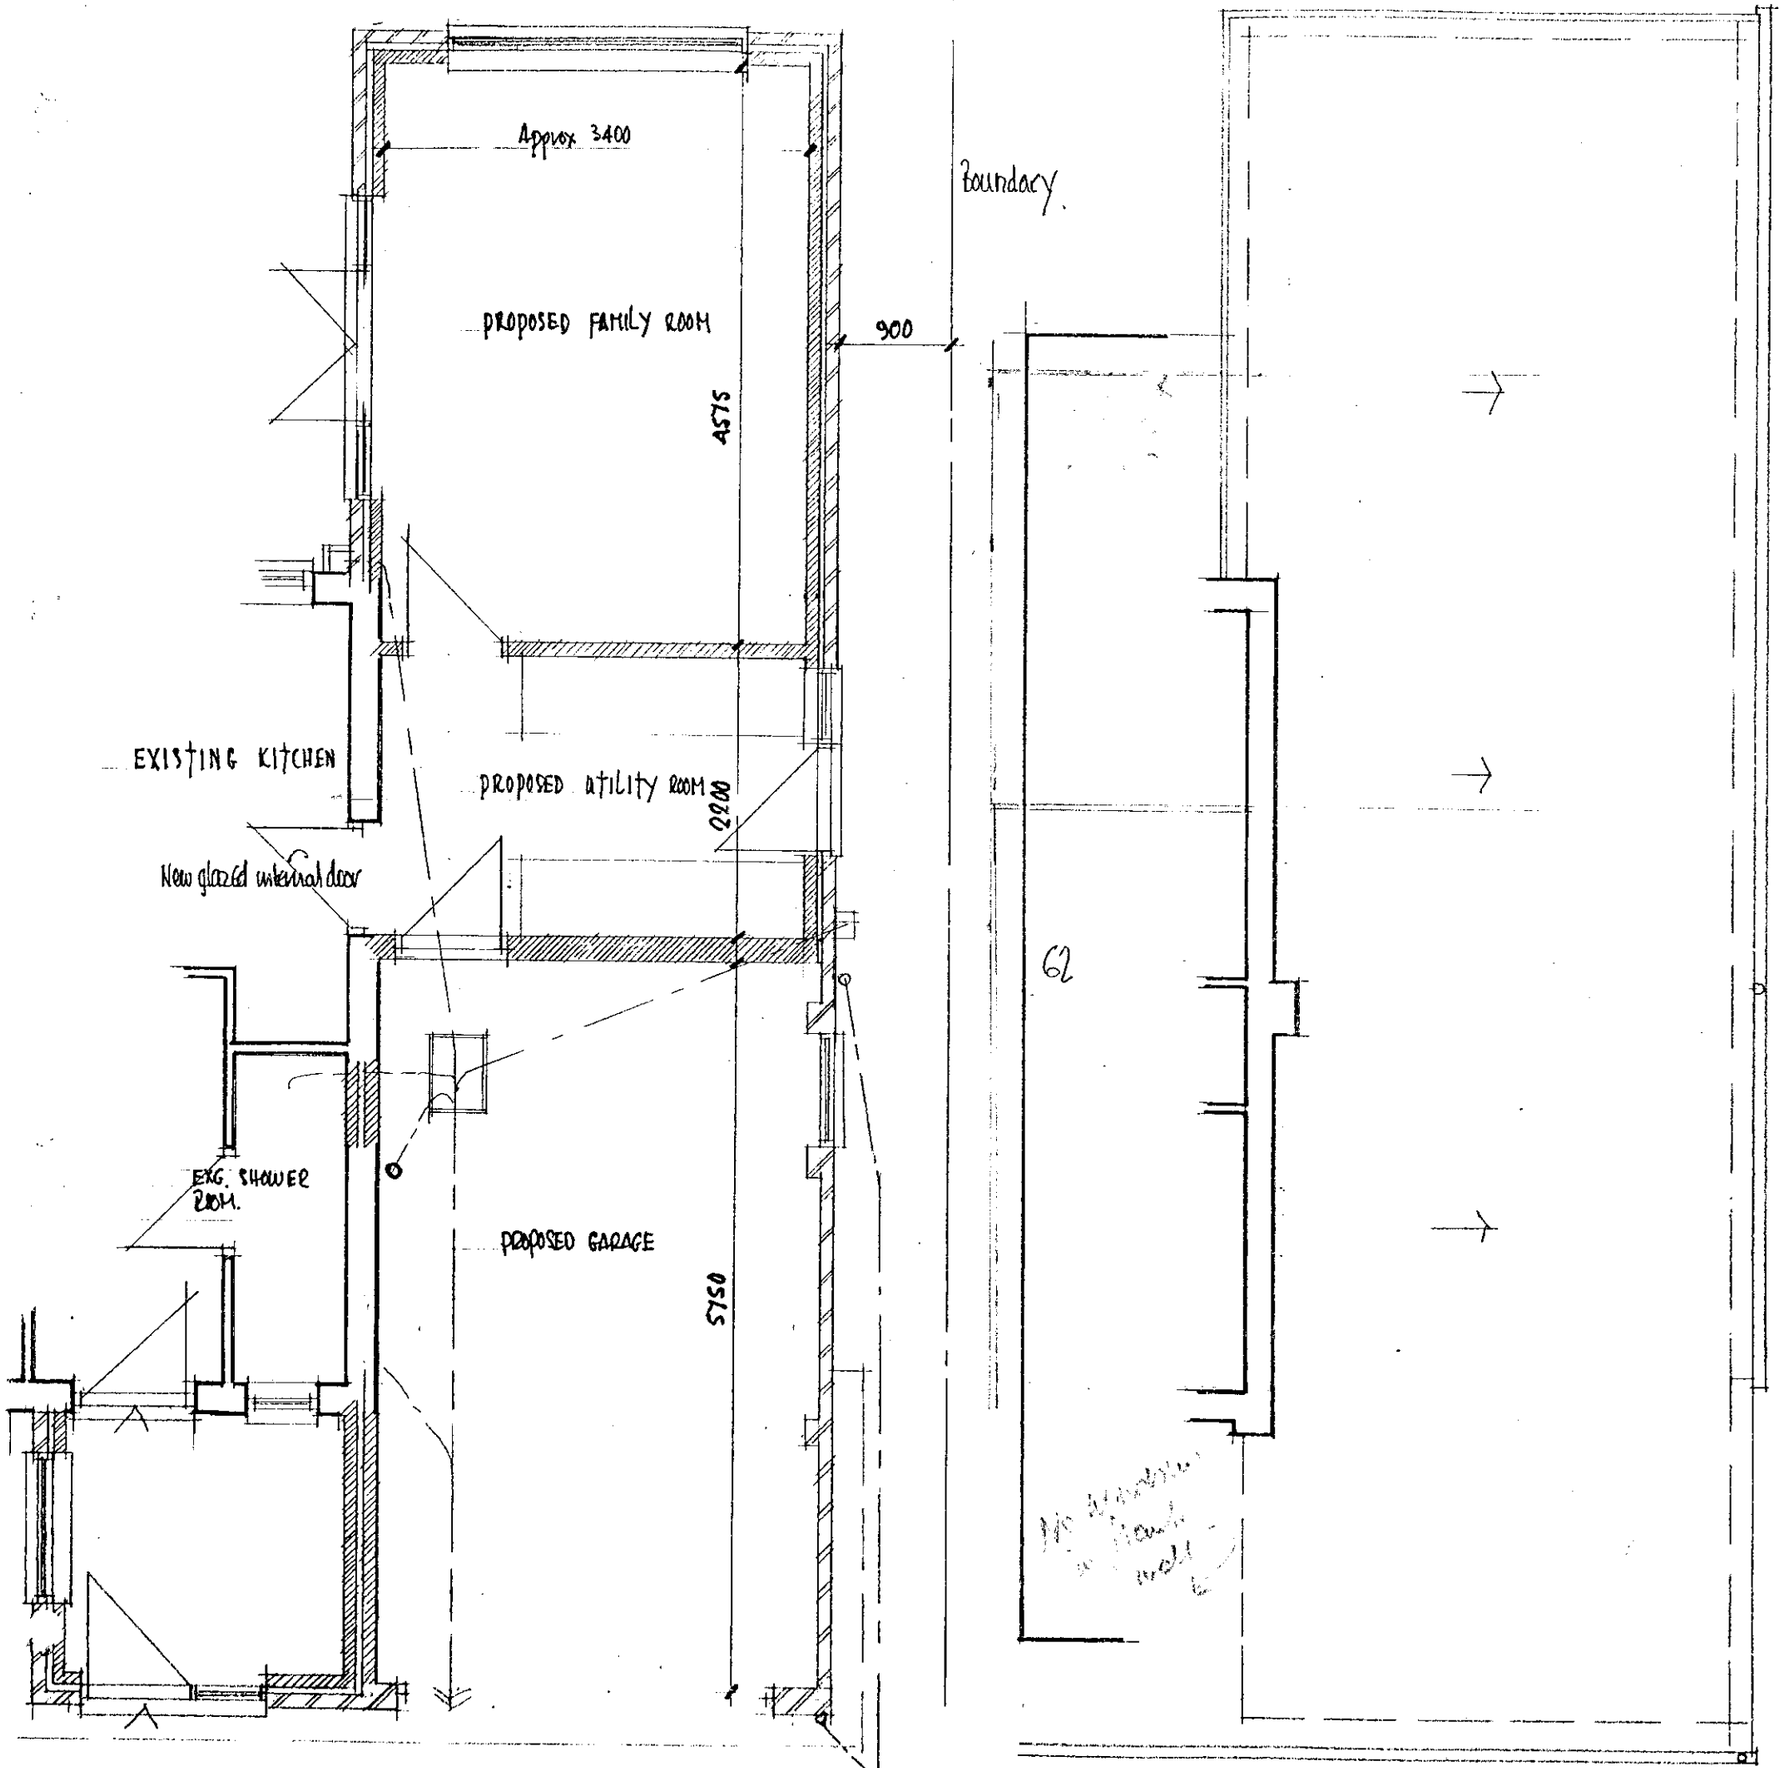

28. FEB. 2000* 0700

APPROVED

ROGER PRING & SONS
ARCHITECTURAL & SURVEYING CONSULTANTS
278, NINE MILE RIDE, FINCHAMPSTEAD, WOKINGHAM, BERKS., RG40 3NT.
☎ 0118 973 3502 FAX 0118 973 6290

DRG. No: 99/291/S SCALE: 1:50 DATE: Feb.'00.

REVISIONS:

26/4/00

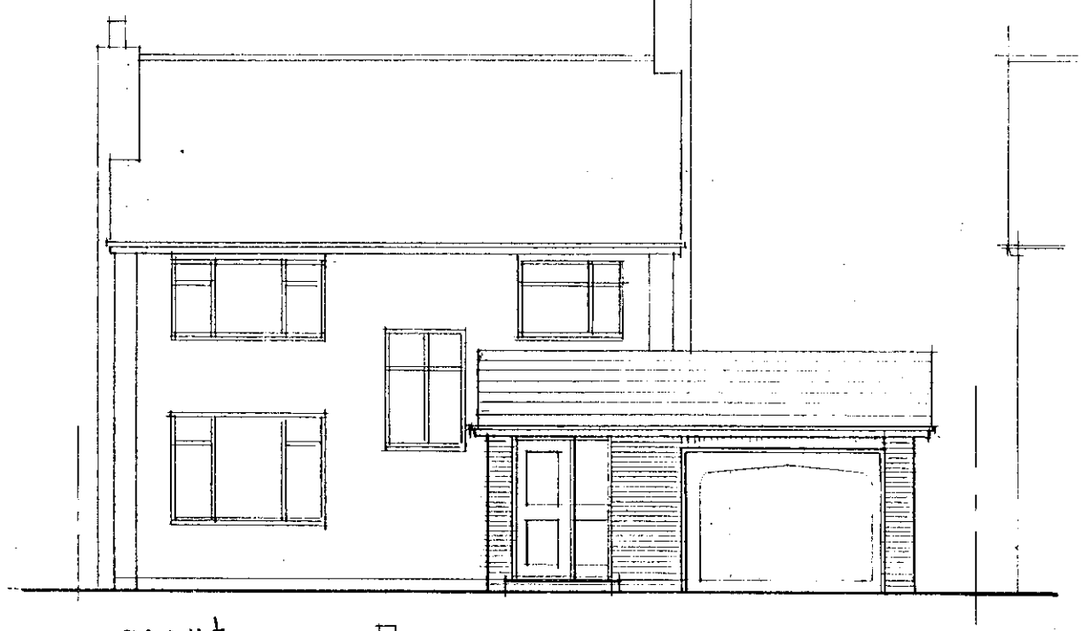

FRONT

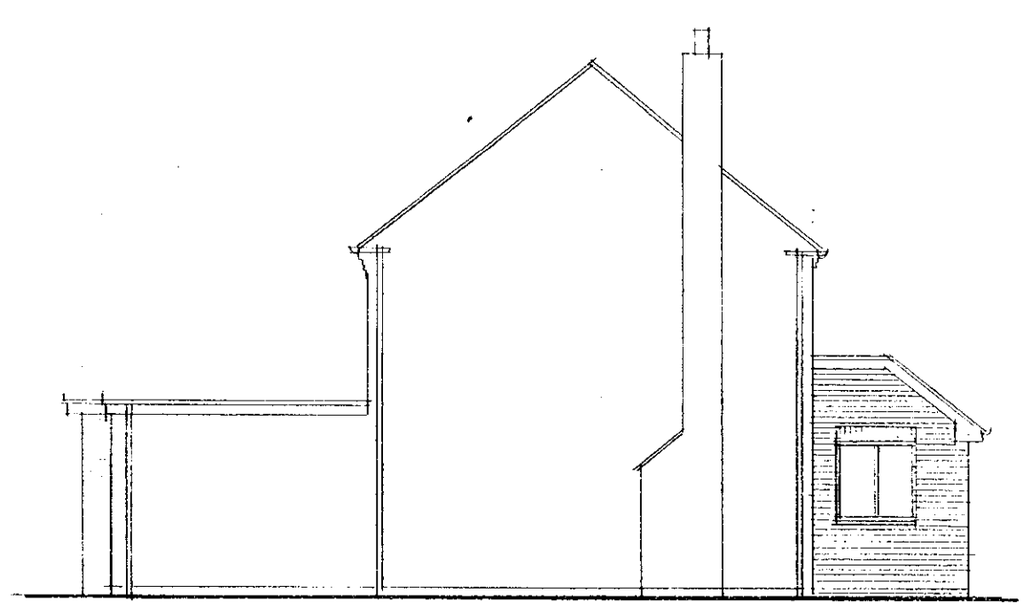

SIDE FACING S8

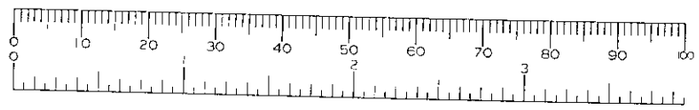

28.FEB.2000* 0700

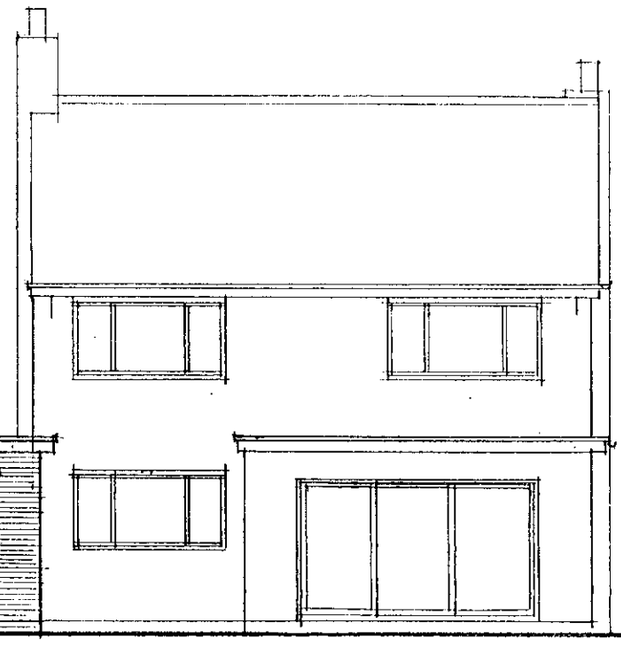

REAR · in keeping

SIDE FACING 62

APPROVED

ELEVATIONS : AS PROPOSED.

60, WATERLOO ROAD, WOKINGHAM, BERKSHIRE, RG40 3JL

ROGER PRING & SONS
ARCHITECTURAL & SURVEYING CONSULTANTS
278, NINE MILE RIDE, FINCHAMPSTEAD, WOKINGHAM, BERKS, RG40 3NT.
☎ 0118 973 3502 FAX 0118 973 6290

DRG. No: 00/291/6 SCALE: 1:100 DATE: FEB. 00.

REVISIONS: 26/4/00

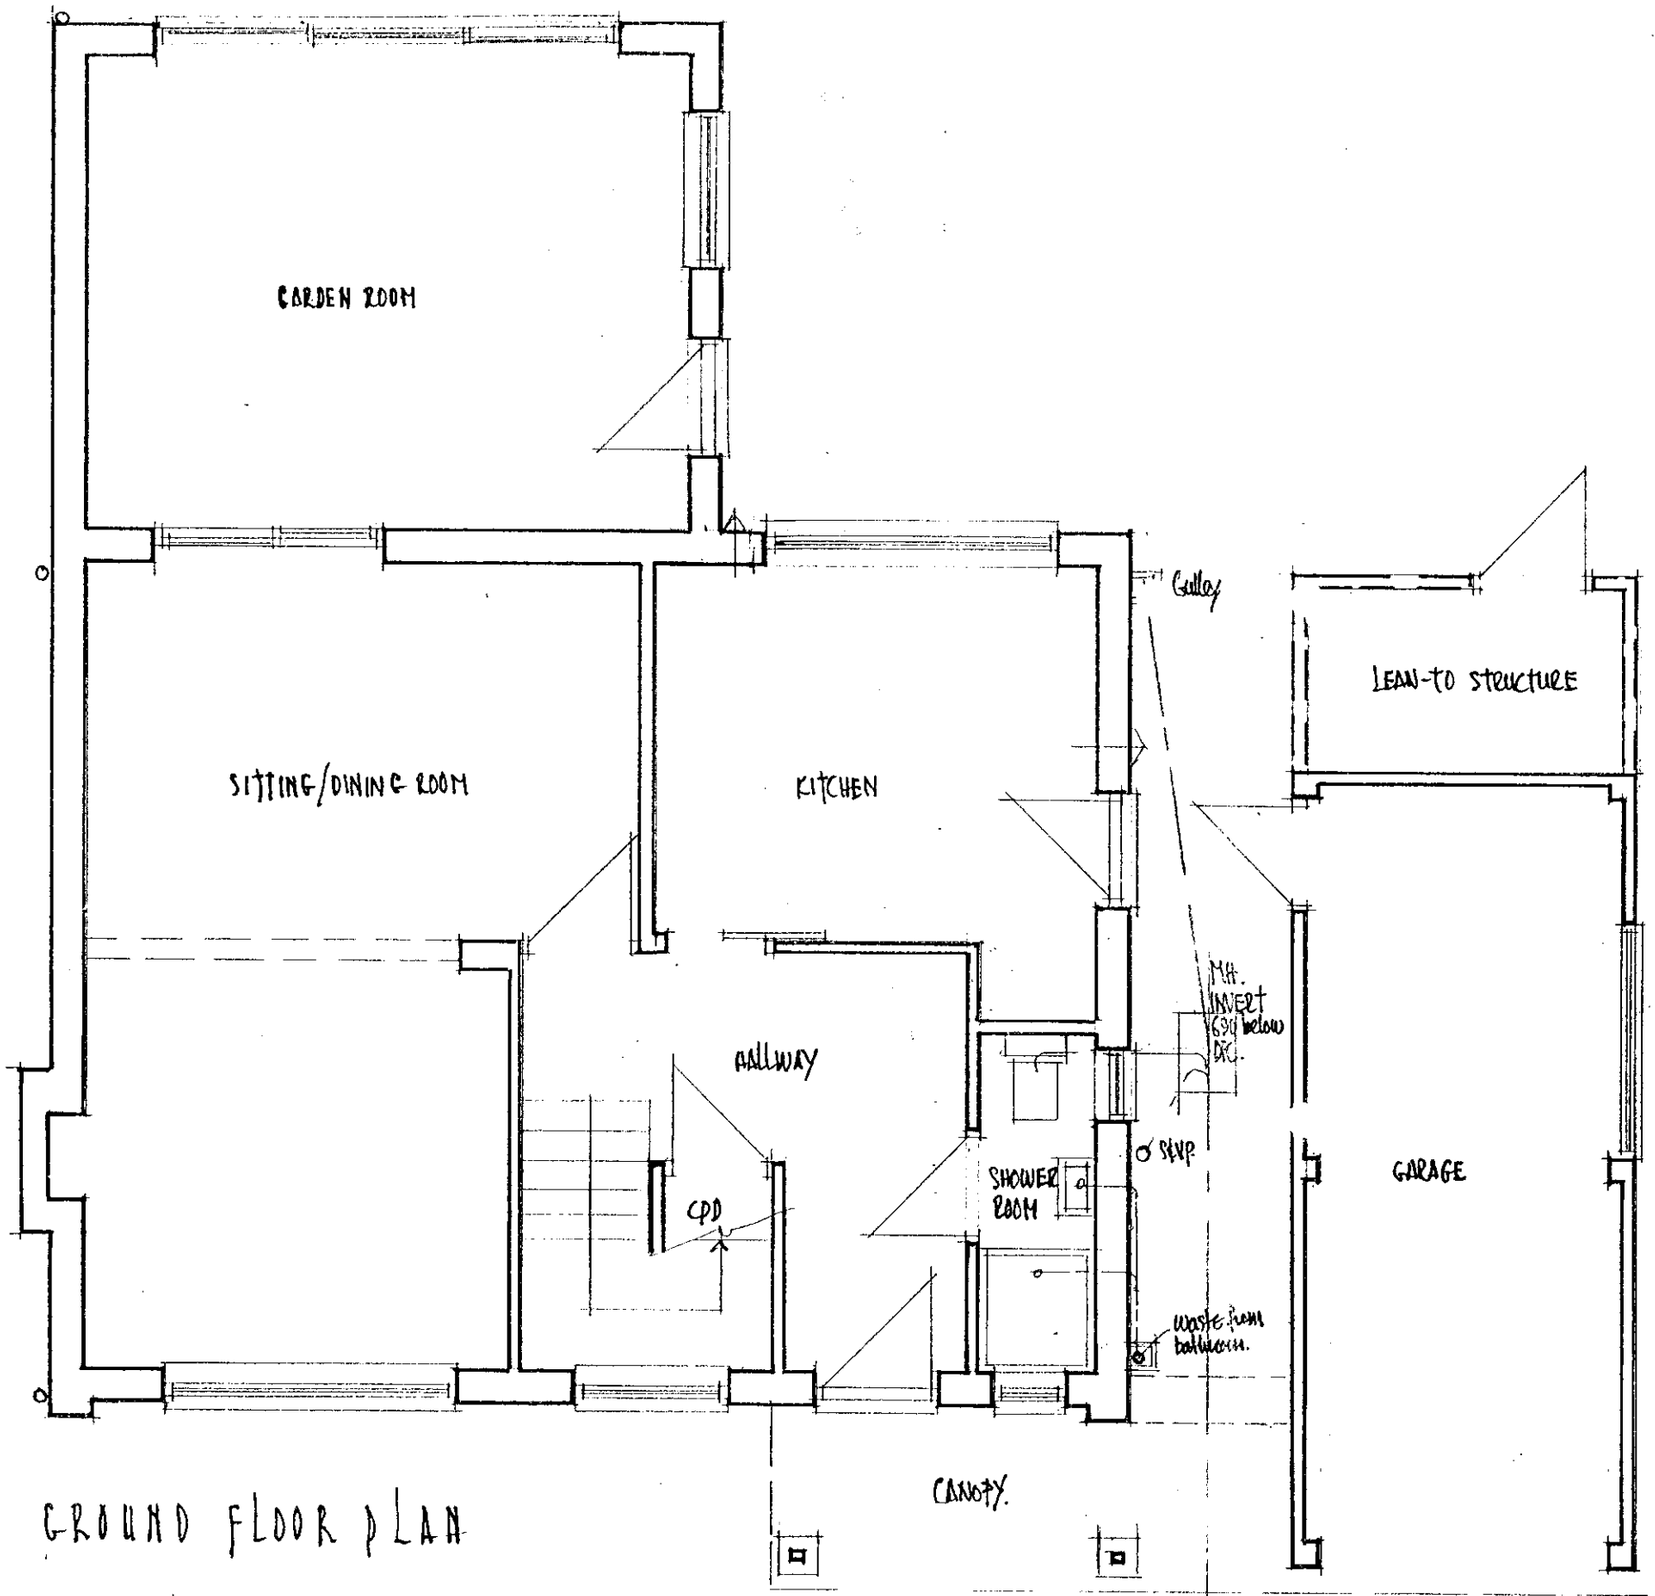

GROUND FLOOR PLAN

60, WATERLOO ROAD, WOKINGHAM, BERKSHIRE, RG40 3JL

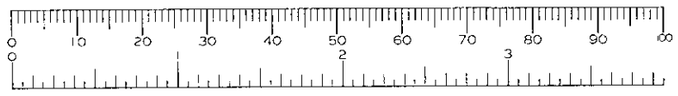

28. FEB. 2000 0700

AS EXISTING

APPROVED

ROGER PRING & SONS
ARCHITECTURAL & SURVEYING CONSULTANTS
278, NINE MILE RIDE, FINCHAMPSTEAD, WOKINGHAM, BERKS, RG40 3NT.
☎ 0118 973 3502 FAX 0118 973 6290

DRG. No: 99/291/2 SCALE: 1:50 DATE: JAN.'00.

REVISIONS:

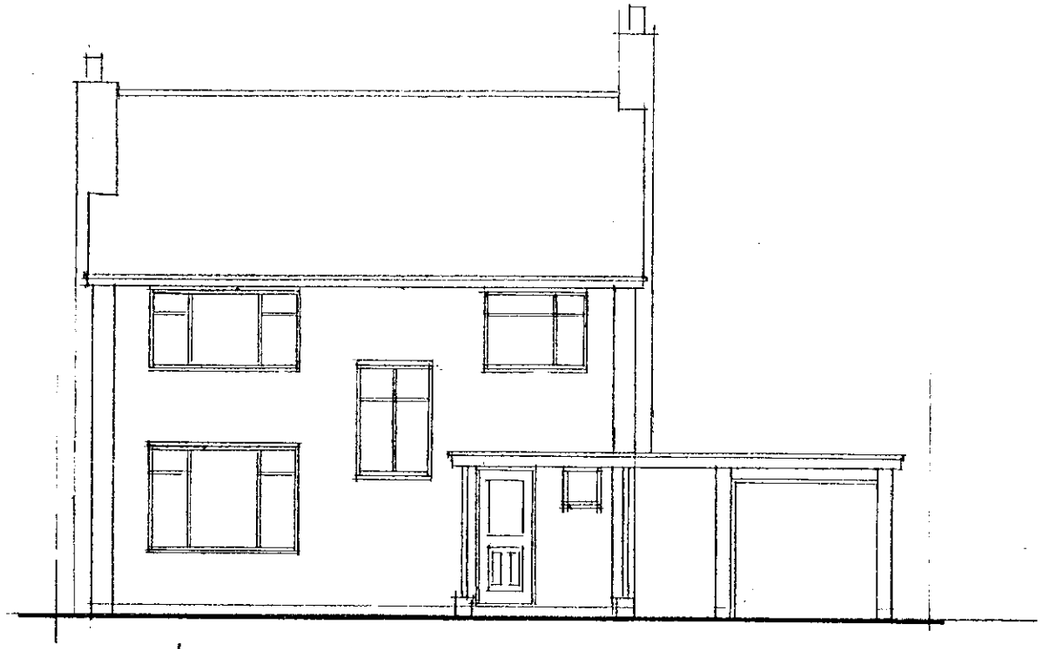

FRONT

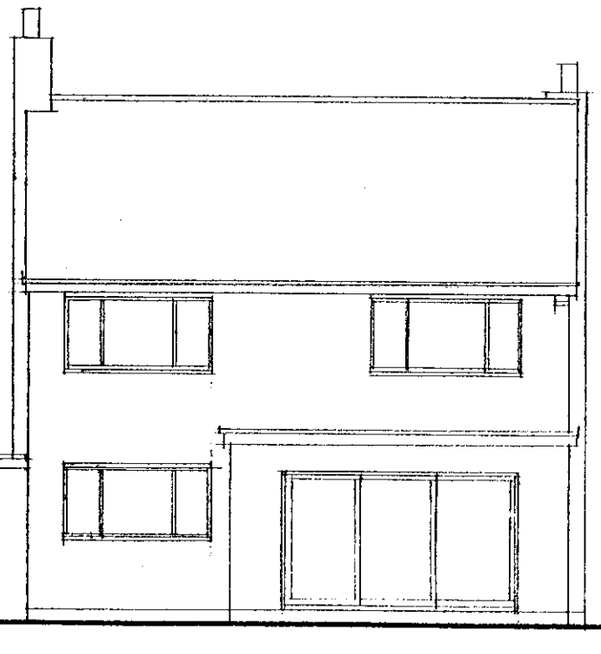

REAR

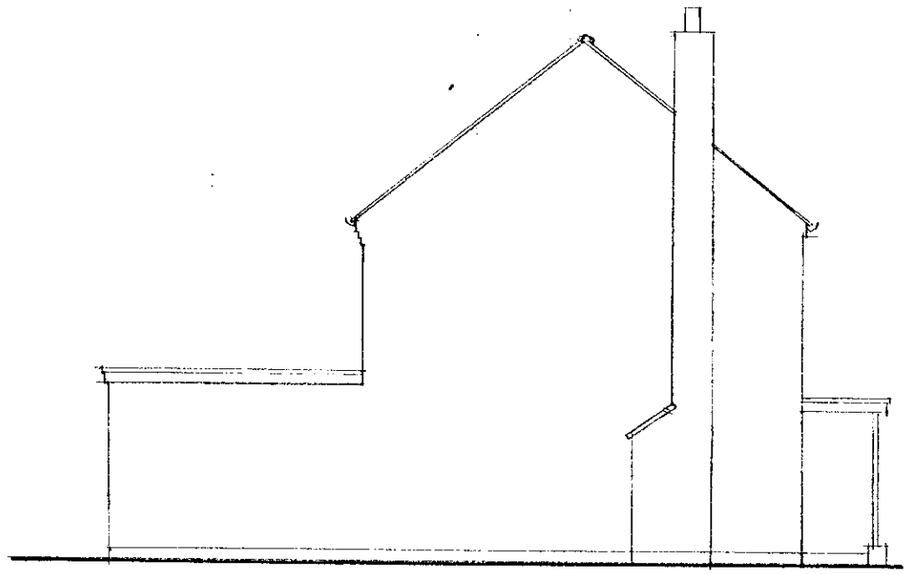

SIDE TO No. 58

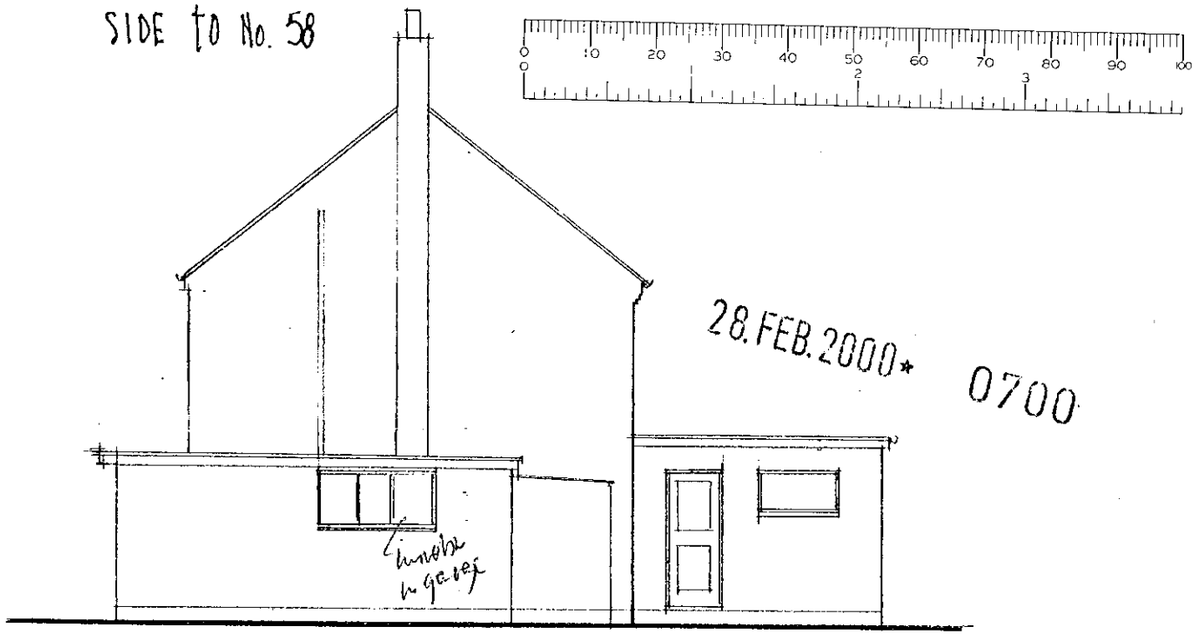

SIDE TO No. 62

ELEVATIONS : AS EXISTING.

60, WATERLOO ROAD, WOKINGHAM, BERKSHIRE, RG40 3JL

APPROVED

ROGER PRING & SONS
ARCHITECTURAL & SURVEYING CONSULTANTS
278, NINE MILE RIDE, FINCHAMPSTEAD, WOKINGHAM, BERKS., RG40 3HT.
☎ 0118 973 3502 FAX 0118 973 6290

DRG. No: 99/291/4 SCALE: 1:100 DATE: JAN '00.
REVISIONS:

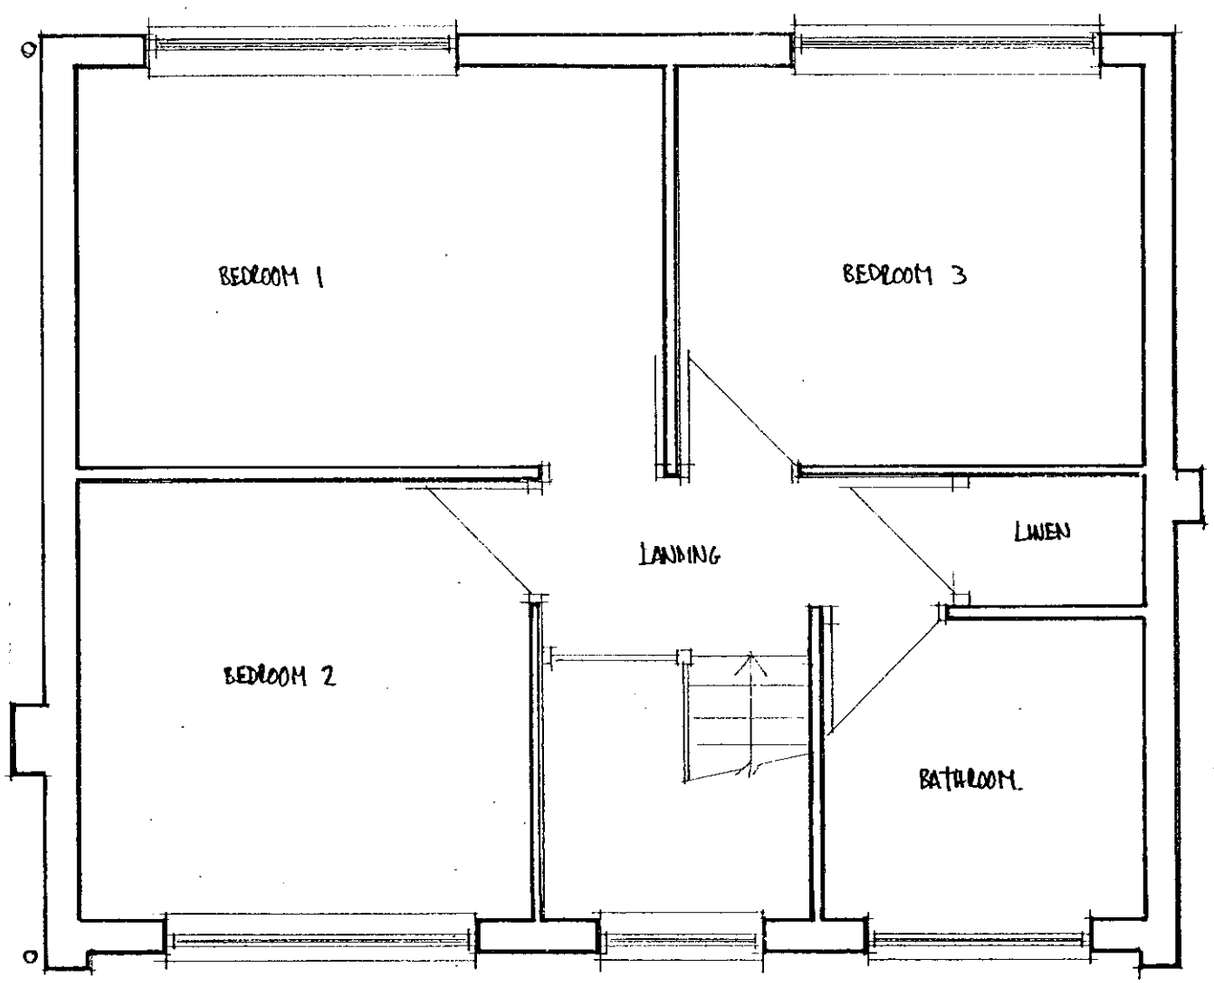

FIRST FLOOR PLAN

60, WATERLOO ROAD, WOKINGHAM, BERKSHIRE, RG40 3JL.

28.FEB.2000* 0700

AS EXISTING.

APPROVED

ROGER PRING & SONS
ARCHITECTURAL & SURVEYING CONSULTANTS
278, NINE MILE RIDE, FINCHAMPSTEAD, WOKINGHAM, BERKS., RG40 3NT.
☎ 0118 973 3502 FAX 0118 973 6290

DRG. No: 99/291/3 SCALE: 1:50 DATE: JAN.'00.

REVISIONS: