
PLANNING SERVICES	HPT
POL	TLS
DC	
A/P	
CS	
COPIES TO:	

line of proposed roof

Roof reduced in size



rear elevation

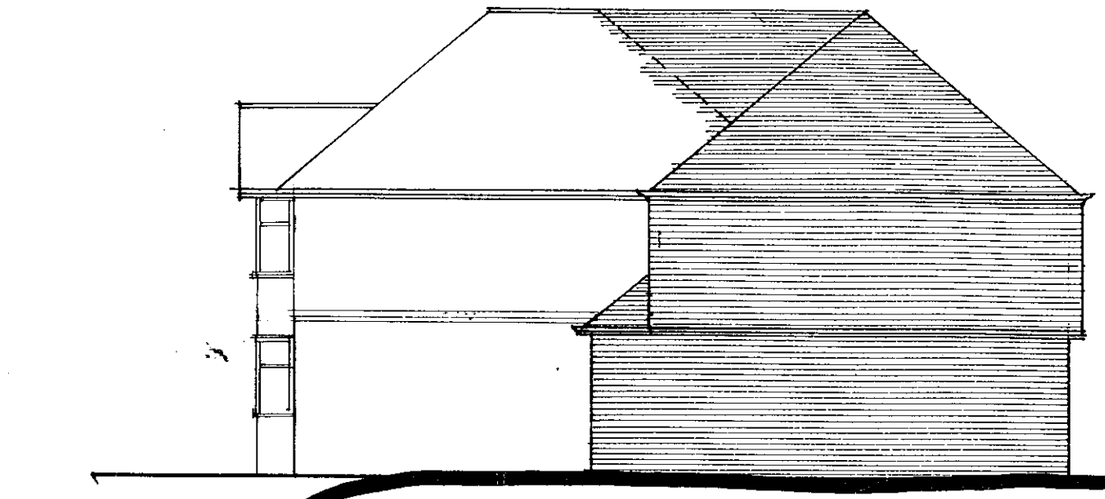

side elevation

S 1
2K 2


plain tiles to roof

tile hanging


facing brickwork

General notes
Proposed new work shown hatched.

Materials
All to match existing.
Roof - Plain tiles
Walls
High level - Painted pebbledash.
Low level - Facing brickwork
Joinery - Painted timber

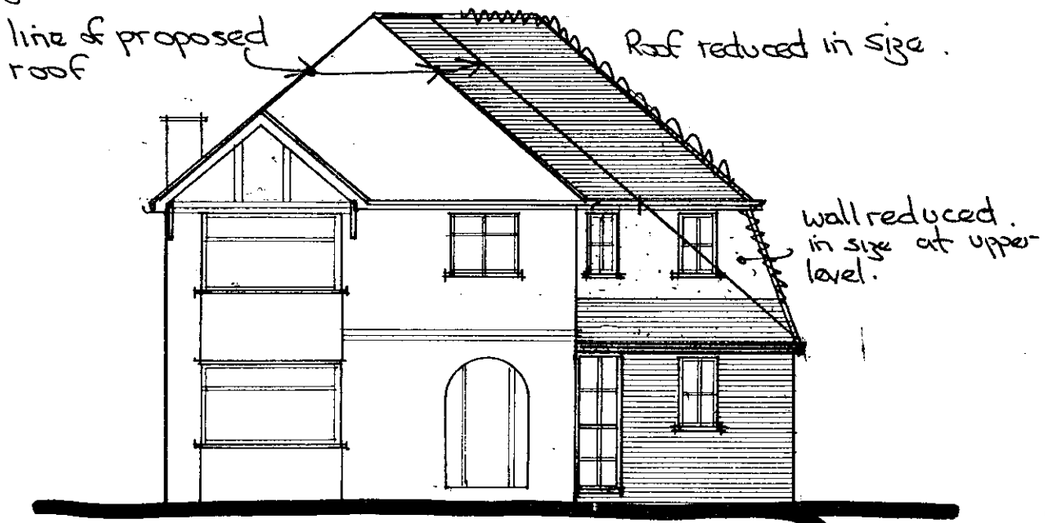


road elevation 1:100

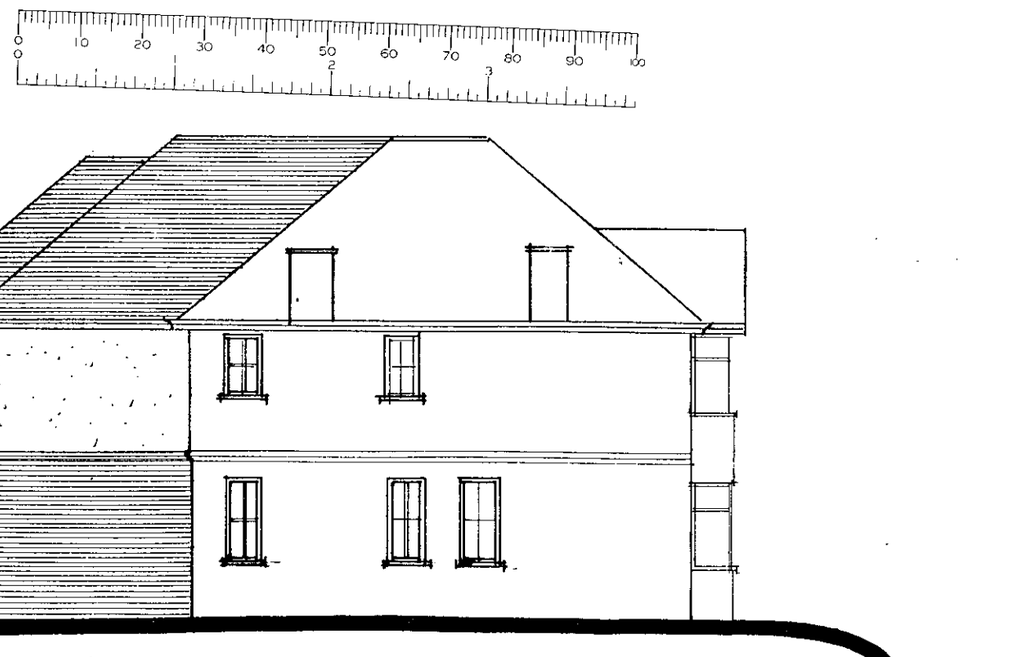

side elevation

Drg No: o2o/71015/03

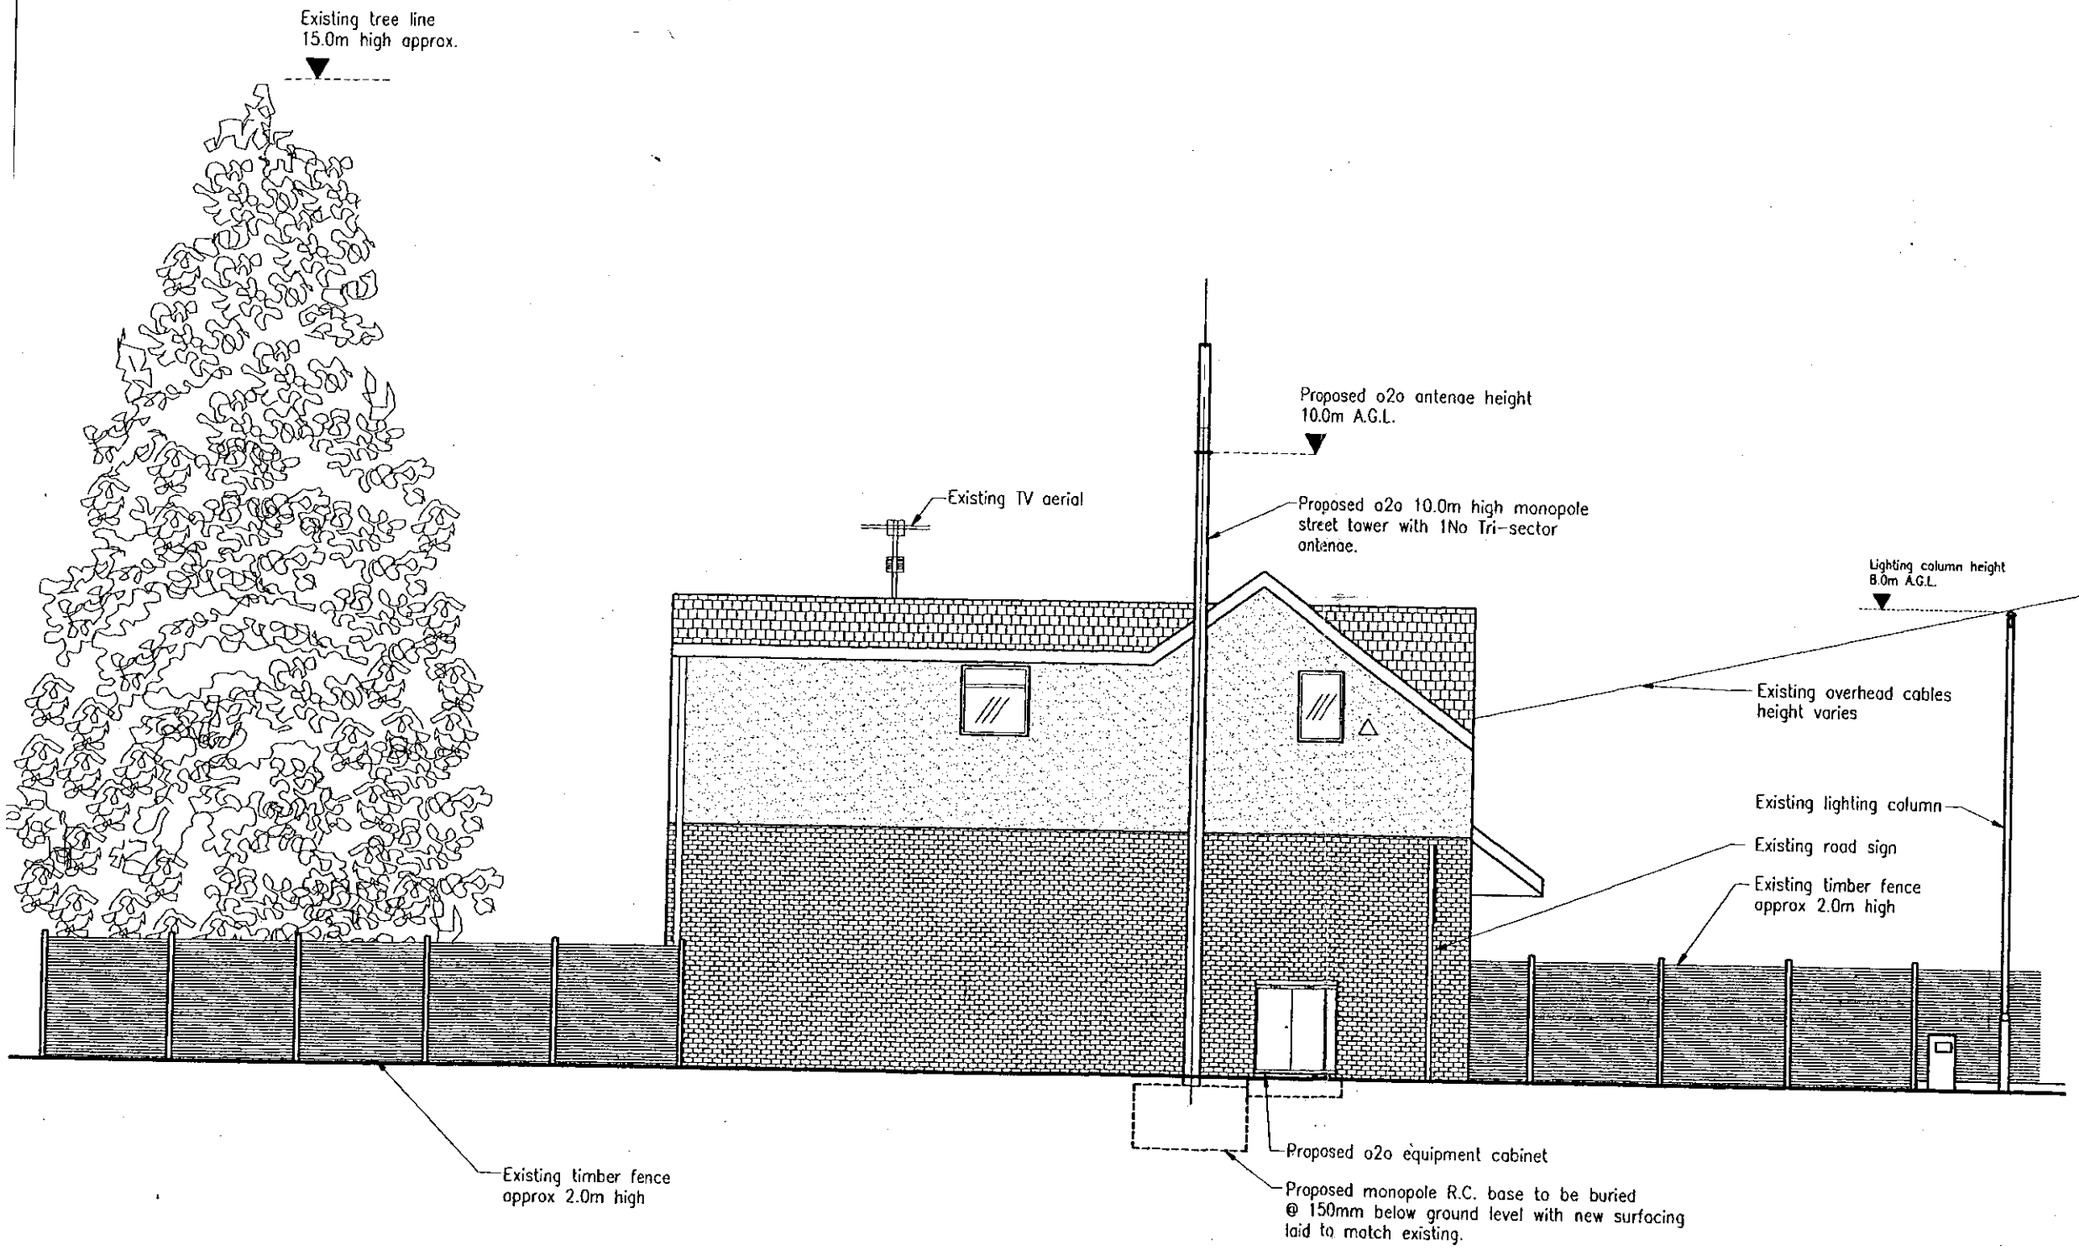

WEST ELEVATION

NOTES

1.1. Do not scale
1.2. All dimensions are in mm unless otherwise specified.
1.3. Assume all site details are existing unless otherwise specified.
1.4. For details of o2o equipment refer to Drg No 02 of this series.

02.MAR2000* 0705

	Date	
Mn	Approv.	
	Date	
Mn	Approv.	
	Date	
Mn	Approv.	

one 2 one

One 2 One Personal Communications Limited
Deutsche Telekom Group

One 2 One Personal Communications Limited
Registered No. 02392161

Telephone : 020-8214-2121 Facsimile : 020-8214-3601
Registered Address: Imperial Place, Maxwell Road, Borehamwood, Herts. WD6 1EA

COMMPRO acquisition services

Woolgar Hunter
CONSULTING CIVIL & STRUCTURAL ENGINEERS
ST ANDREW HOUSE, 141 WEST NILE STREET, GLASGOW, G1 2RN.
TELEPHONE 0141 332 0471 FACSIMILE 0141 332 6240 e mail info@whglasgow.com

Site Address:
Kiln Ride
Wick Hill
Finchampstead
RG40 3NS


Title:
Kiln Ride

Title:
Site Elevation

Purpose of issue:
Planning

Drawing No: o2o/71015/03	Cell No: 71015
WH ref: 200403/004/03	Site no: 742104
Issue:	Scale: 1:100
Ch'd: BMcG	Date: 10.02.2000

Drg No: o2o/71015/02

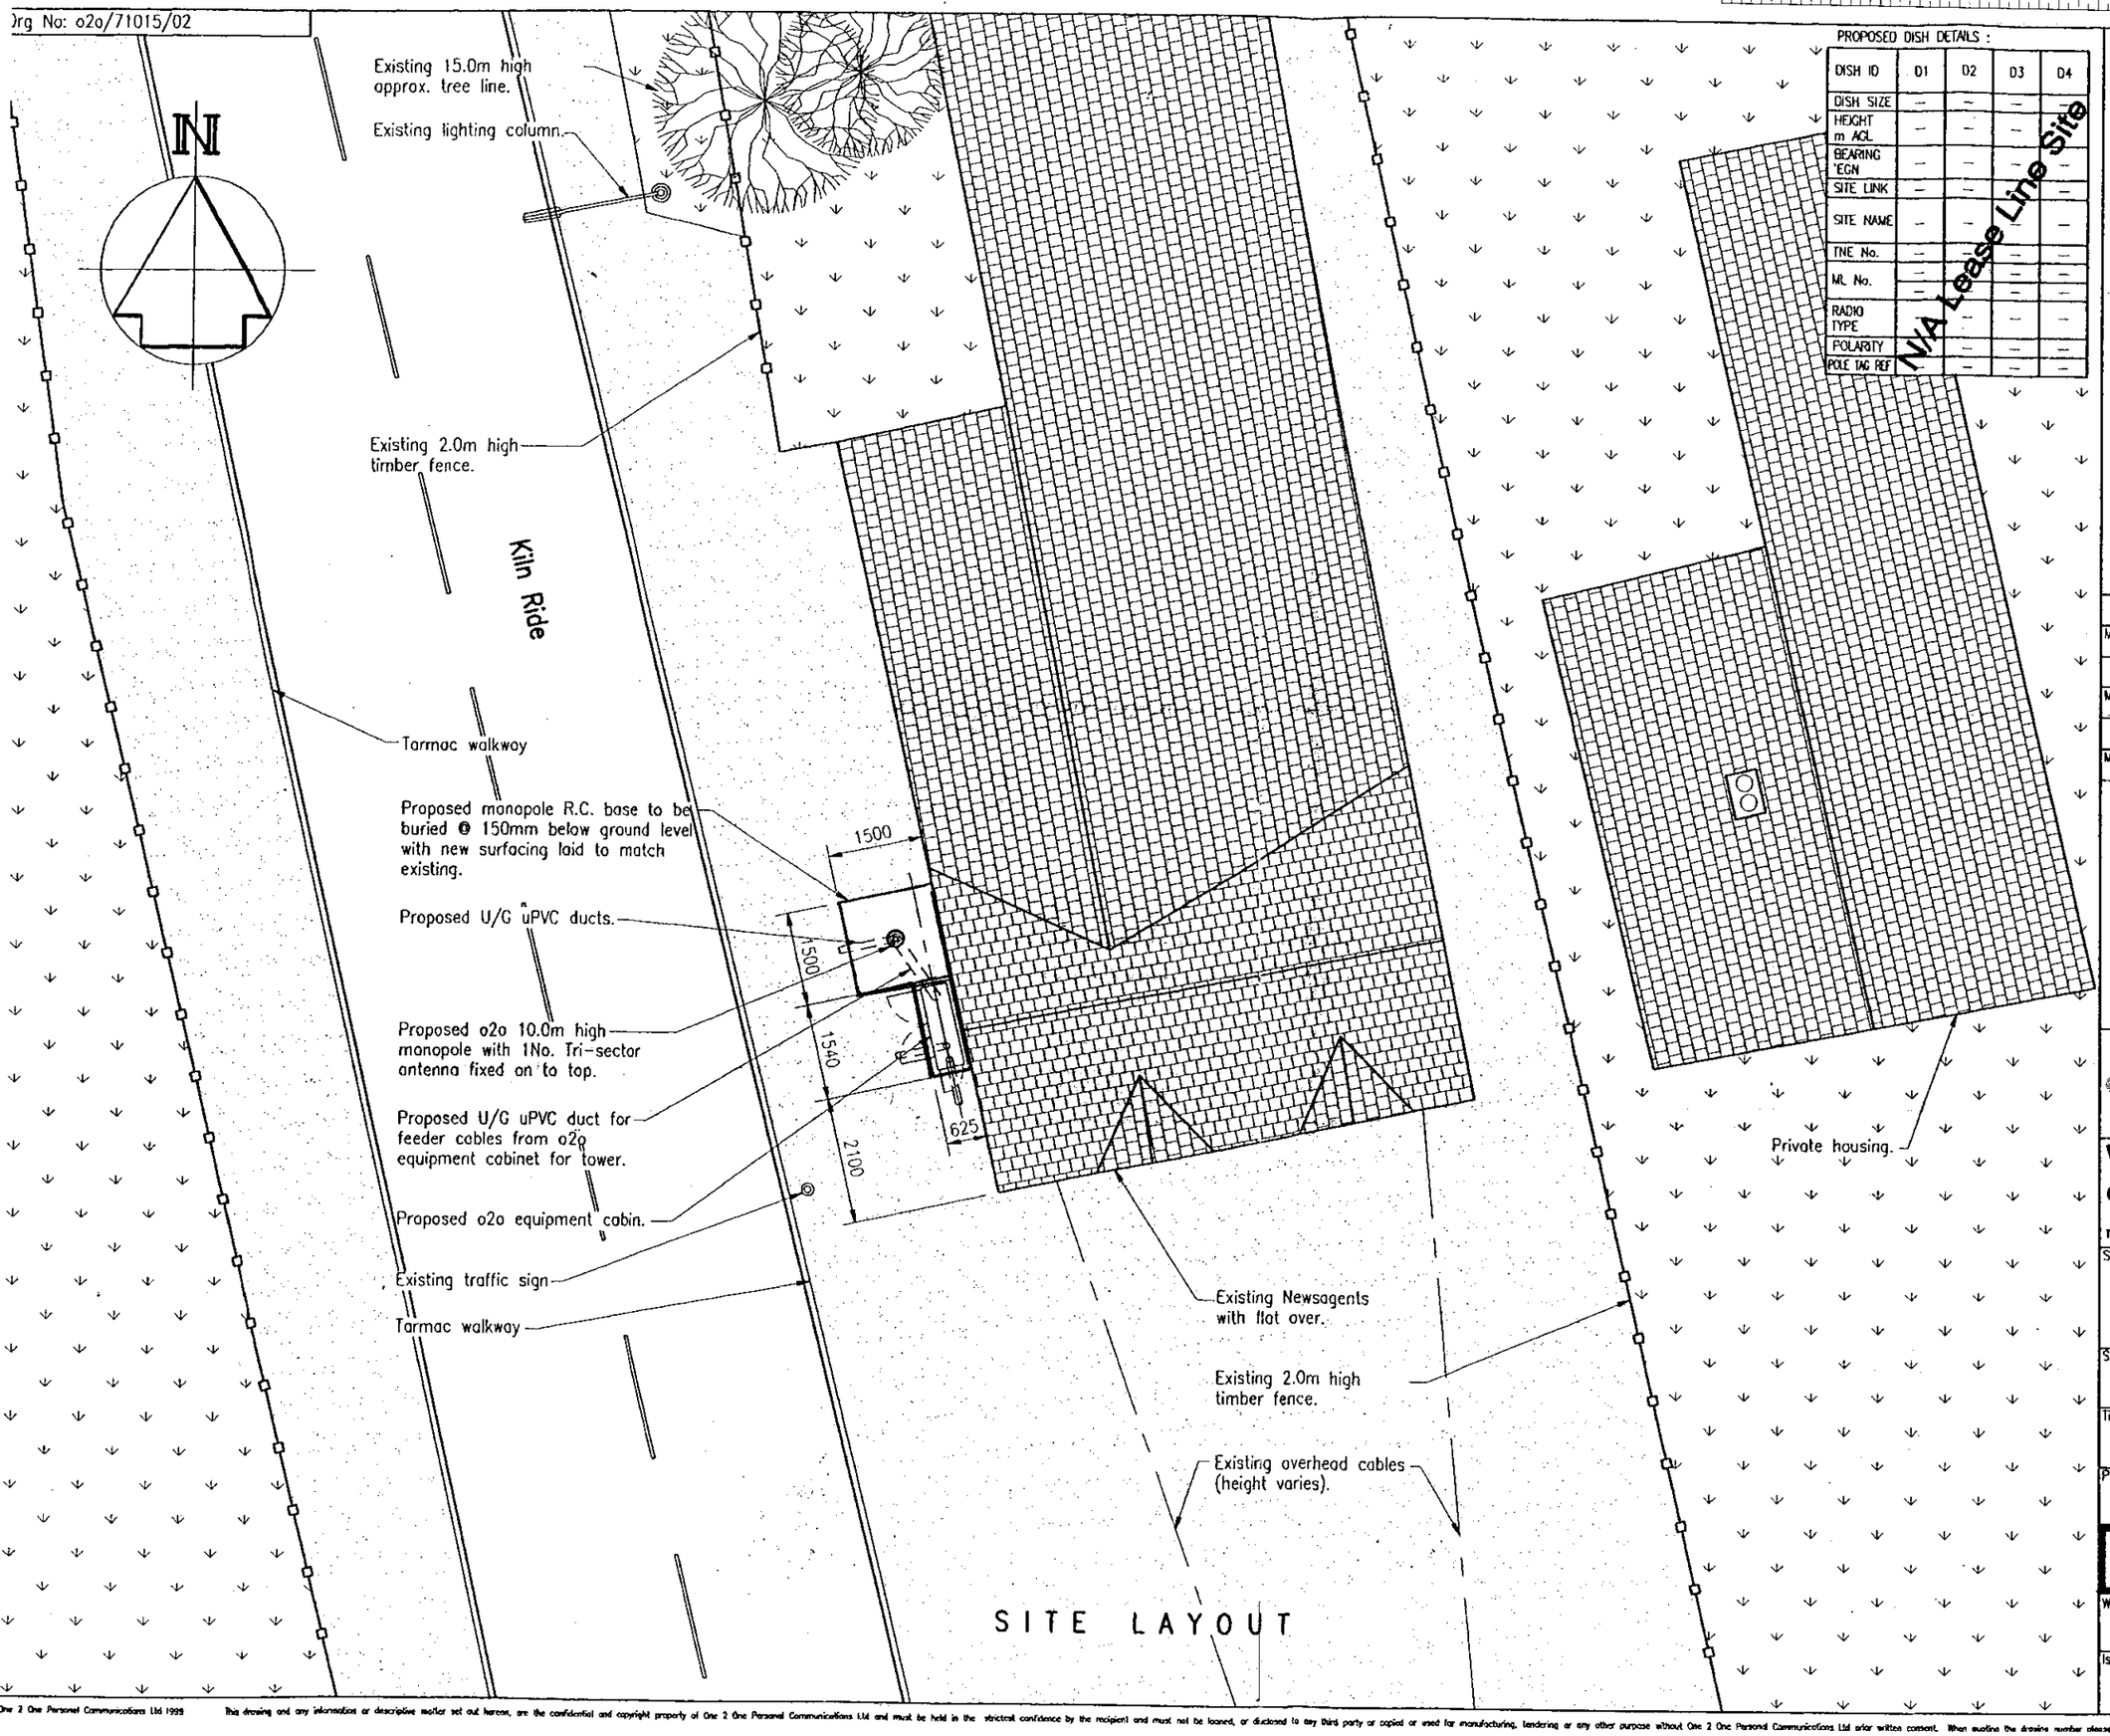

PROPOSED DISH DETAILS :

DISH ID	D1	D2	D3	D4
DISH SIZE	–	–	–	–
HEIGHT m AGL	–	–	–	–
BEARING °EGN	–	–	–	–
SITE LINK	–	–	–	–
SITE NAME	–	–	–	–
TNE No.	–	–	–	–
NL No.	–	–	–	–
RADIO TYPE	–	–	–	–
POLARITY	–	–	–	–
POLE TAG REF	–	–	–	–

NOTES

1.1. Do not scale
1.2. All dimensions are in mm unless otherwise specified.
1.3. Assume all site details are existing unless otherwise specified.

o2o EQUIPMENT

PROPOSED CABIN DETAILS :
o2o Ref :Portasila Large Microcellular Cabin (3xRBS2302
Dimensions :1340 x 425 x 1527 high
Material :Steel
Colour : Light Grey

PROPOSED TOWER DETAILS :
o2o Ref : 10/FL/TS/L

PROPOSED ANTENNA DETAILS :
1No Tri-Sector antenna with sector bearings of 60°, 180°, 300°.

	Date	
Mn	Approv.	
	Date	
Mn	Approv.	
	Date	
Mn	Approv.	

One 2 One Personal Communications Limited
Deutsche Telekom Group
One 2 One Personal Communications Limited Registered No. 02372161
Telephone : 020-8214-2121 Facsimile : 020-8214-3601
Registered Address: Imperial Place, Maxwell Road, Borehamwood, Herts. WD6 1EA.

COMMPRO acquisition services

Woolgar Hunter
CONSULTING CIVIL & STRUCTURAL ENGINEERS
ST ANDREW HOUSE, 141 WEST NILE STREET, GLASGOW, G1 2RN.
TELEPHONE 0141 332 0471 FACSIMILE 0141 332 8246 e mail info@whglasgow.com

Site Address:
Kiln Ride
Wick Hill
Finchampstaed
RG40 3NS

Site Name:
Kiln Ride

Title:
Site Layout

Purpose of issue:
Planning


Drawing No:	Cell No:
o2o/71015/02	71015
WH ref: 200403/004/02	Site no: 742104


Issue:	Scale:		Ch'd:	Date:
	1:100		GMcG	10.02.2000
	Drn: JAL	Date: 10.02.2000	Approv: GMcG	Date: 10.02.2000

© One 2 One Personal Communications Ltd 1998 This drawing and any information or descriptive matter set out hereon, are the confidential and copyright property of One 2 One Personal Communications Ltd and must be held in the strictest confidence by the recipient and must not be loaned, or disclosed to any third party or copied or used for manufacturing, tendering or any other purpose without One 2 One Personal Communications Ltd prior written consent. When quoting the drawing number please state the latest letter of issue.

Size A1(420mm x 297mm)

g No: o2o/71015/01

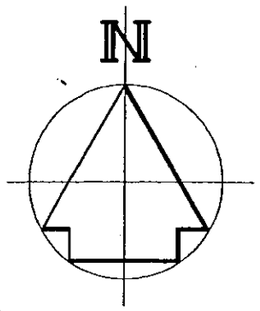

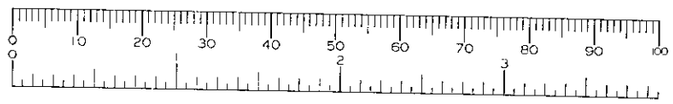

NOTES

1.1. Do not scale
1.2. All dimensions are in mm unless otherwise specified.
1.3. Assume all site details are existing unless otherwise specified.


ORDNANCE SURVEY INFORMATION:

Site Coordinates 480379E 164969N

Planning drawing based on the 1997 Ordnance Survey 1:25000 Explorer series and the Ordnance Survey 1:1250 Promap series with the permission of the controller of Her Majesty's Stationery Office.
© Crown copyright.


02.MAR2000* 0705

SITE LOCATION

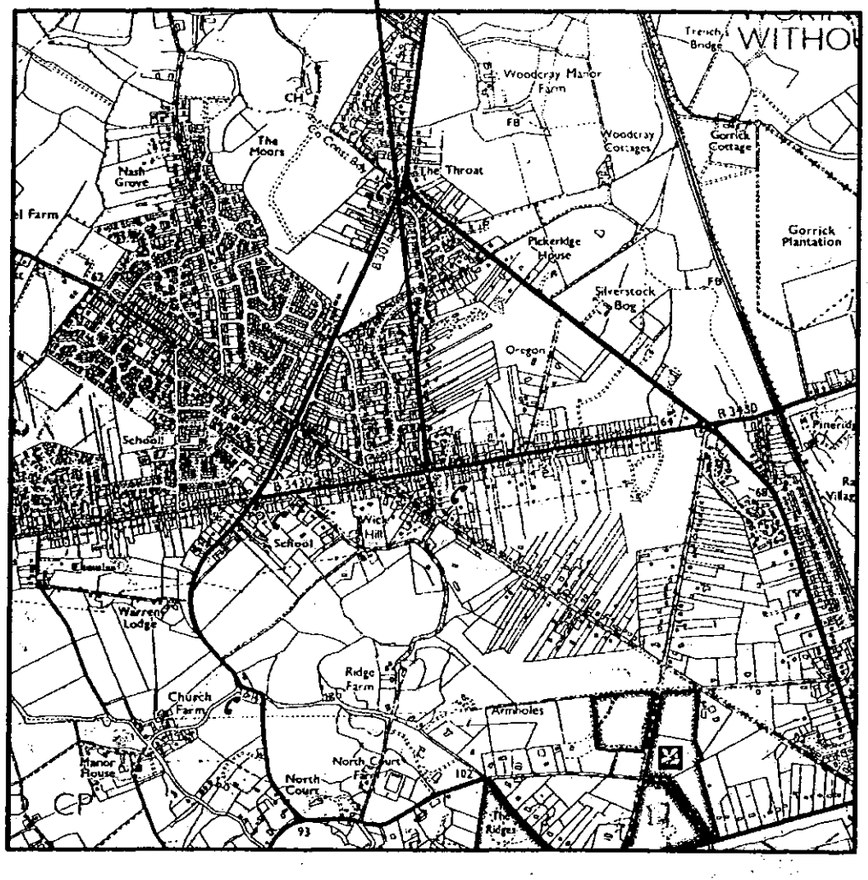

LAYOUT PLAN
(Scale 1:25000)

SITE LOCATION

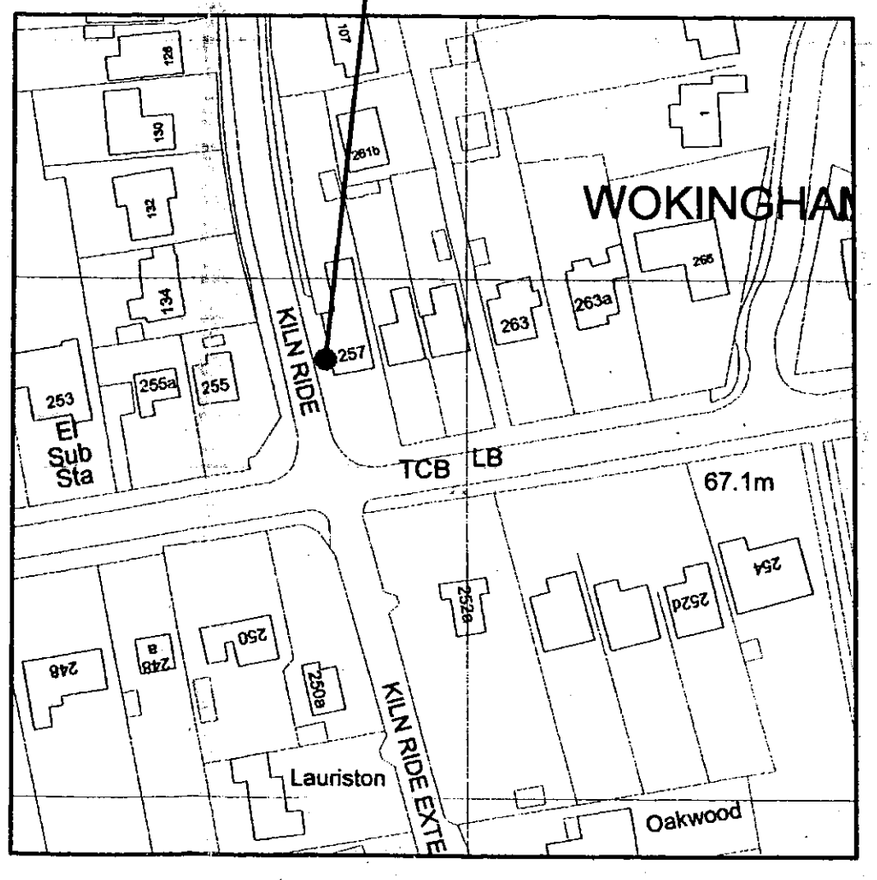

LAYOUT PLAN
(Scale 1:1250)

	Date	
Mn	Approv.	
	Date	
Mn	Approv.	
	Date	
Mn	Approv.	

one 2 one
One 2 One Personal Communications Limited
Deutsche Telekom Group
One 2 One Personal Communications Limited
Registered No. 02382161
Telephone : 020-8214-2121 Facsimile : 020-8214-3601
Registered Address: Imperial Place, Maxwell Road, Borehamwood, Herts. WD6 1EA.

COMMPRO acquisition services

Woolgar Hunter
CONSULTING CIVIL & STRUCTURAL ENGINEERS
ST ANDREW HOUSE, 141 WEST NILE STREET, GLASGOW, G1 2RN.
TELEPHONE 0141 332 0471 FACSIMILE 0141 332 0246 e mail: info@whglasgow.com

Site Address:
Kiln Ride
Wick Hill
Finchampstead
RG40 3NS


Site Name:
Kiln Ride


Title:
Site Location Plans

Purpose of issue:
Planning


Drawing No:	Cell No:
o2o/71015/01	71015
WH ref: 200403/004/01	Site no: 742104

rg No: o2o/71015/01

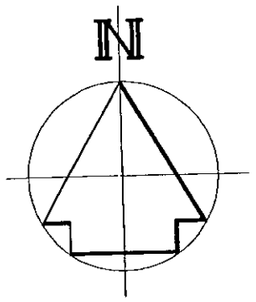

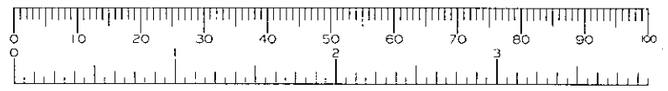


SITE LOCATION

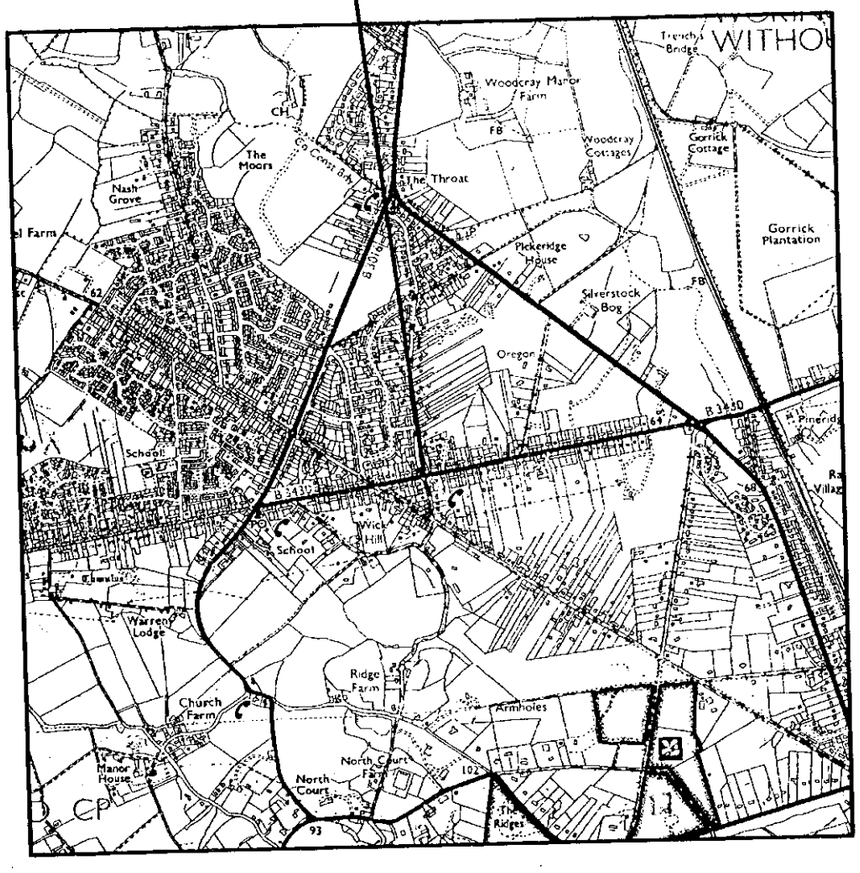

LAYOUT PLAN
(Scale 1:25000)

SITE LOCATION

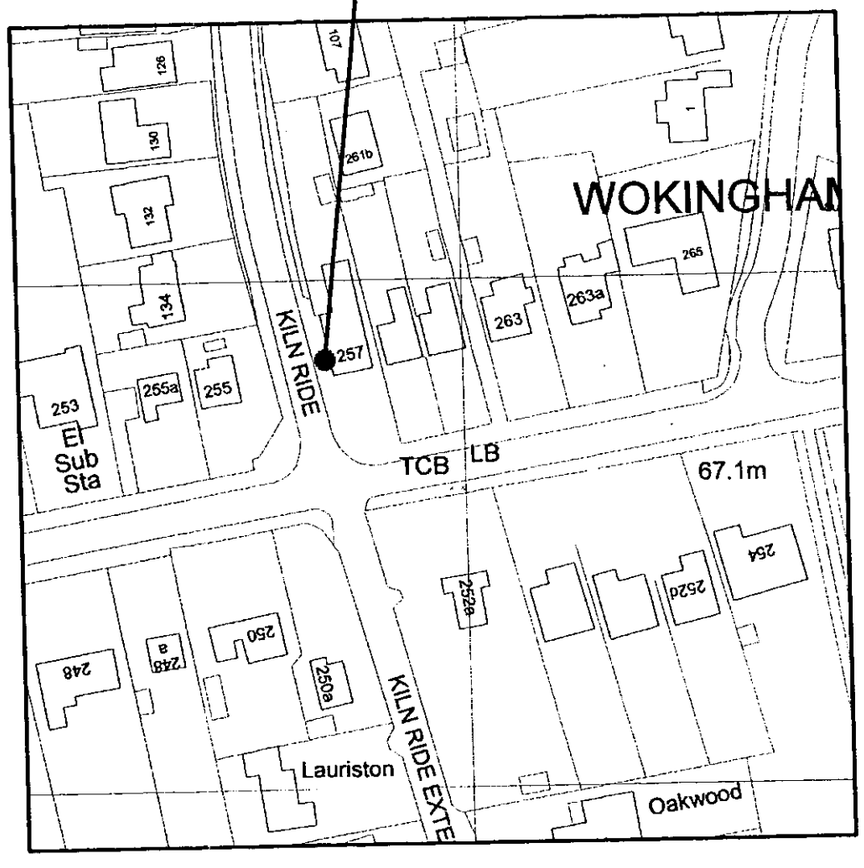

LAYOUT PLAN
(Scale 1:1250)

NOTES

1.1. Do not scale
1.2. All dimensions are in mm unless otherwise specified.
1.3. Assume all site details are existing unless otherwise specified.

ORDNANCE SURVEY INFORMATION:

Site Coordinates 480379E 164969N

Planning drawing based on the 1997 Ordnance Survey 1:25000 Explorer series and the Ordnance Survey 1:1250 Promap series with the permission of the controller of Her Majesty's Stationery Office.
© Crown copyright.

02.MAR2000* 0705

	Date	
Mn	Approv.	
	Date	
Mn	Approv.	
	Date	
Mn	Approv.	

one 2 one

One 2 One Personal Communications Limited
Deutsche Telekom Group
One 2 One Personal Communications Limited
Registered No. 02382161
Telephone : 020-8214-2121 Facsimile : 020-8214-3601
Registered Address: Imperial Place, Maxwell Road, Borehamwood, Herts. WD6 1EA

COMMPRO acquisition services

Woolgar **Hunter**
CONSULTING CIVIL & STRUCTURAL ENGINEERS
ST ANDREW HOUSE, 141 WEST NILE STREET, GLASGOW, G1 2RN.
TELEPHONE 0141 332 0471 FACSIMILE 0141 332 8246 e mail info@whglasgow.com

Site Address:
Kiln Ride
Wick Hill
Finchampstead
RG40 3NS

Site Name:
Kiln Ride

Title:
Site Location Plans

Purpose of issue:
Planning

Drawing No: o2o/71015/01	Cell No: 71015
WH ref: 200403/004/01	Site no: 742104

Issue:	Scale:		Ch'd:	Date:
	1:25000, 1:1250		GMcG	10.02.2000
	Drn: JAL	Date: 10.02.2000	Approv: AMcG	Date: 10.02.2000

(C) One 2 One Personal Communications Ltd 1999 This drawing and any information or descriptive matter set out hereon, are the confidential and copyright property of One 2 One Personal Communications Ltd and must be held in the strictest confidence by the recipient and must not be loaned, or disclosed to any third party or copied or used for manufacturing, tendering or any other purpose without One 2 One Personal Communications Ltd prior written consent.

When quoting the drawing number please state the latest letter of issue

Size A3(420mm x 297mm).