
Drg No: o2o/71015/03

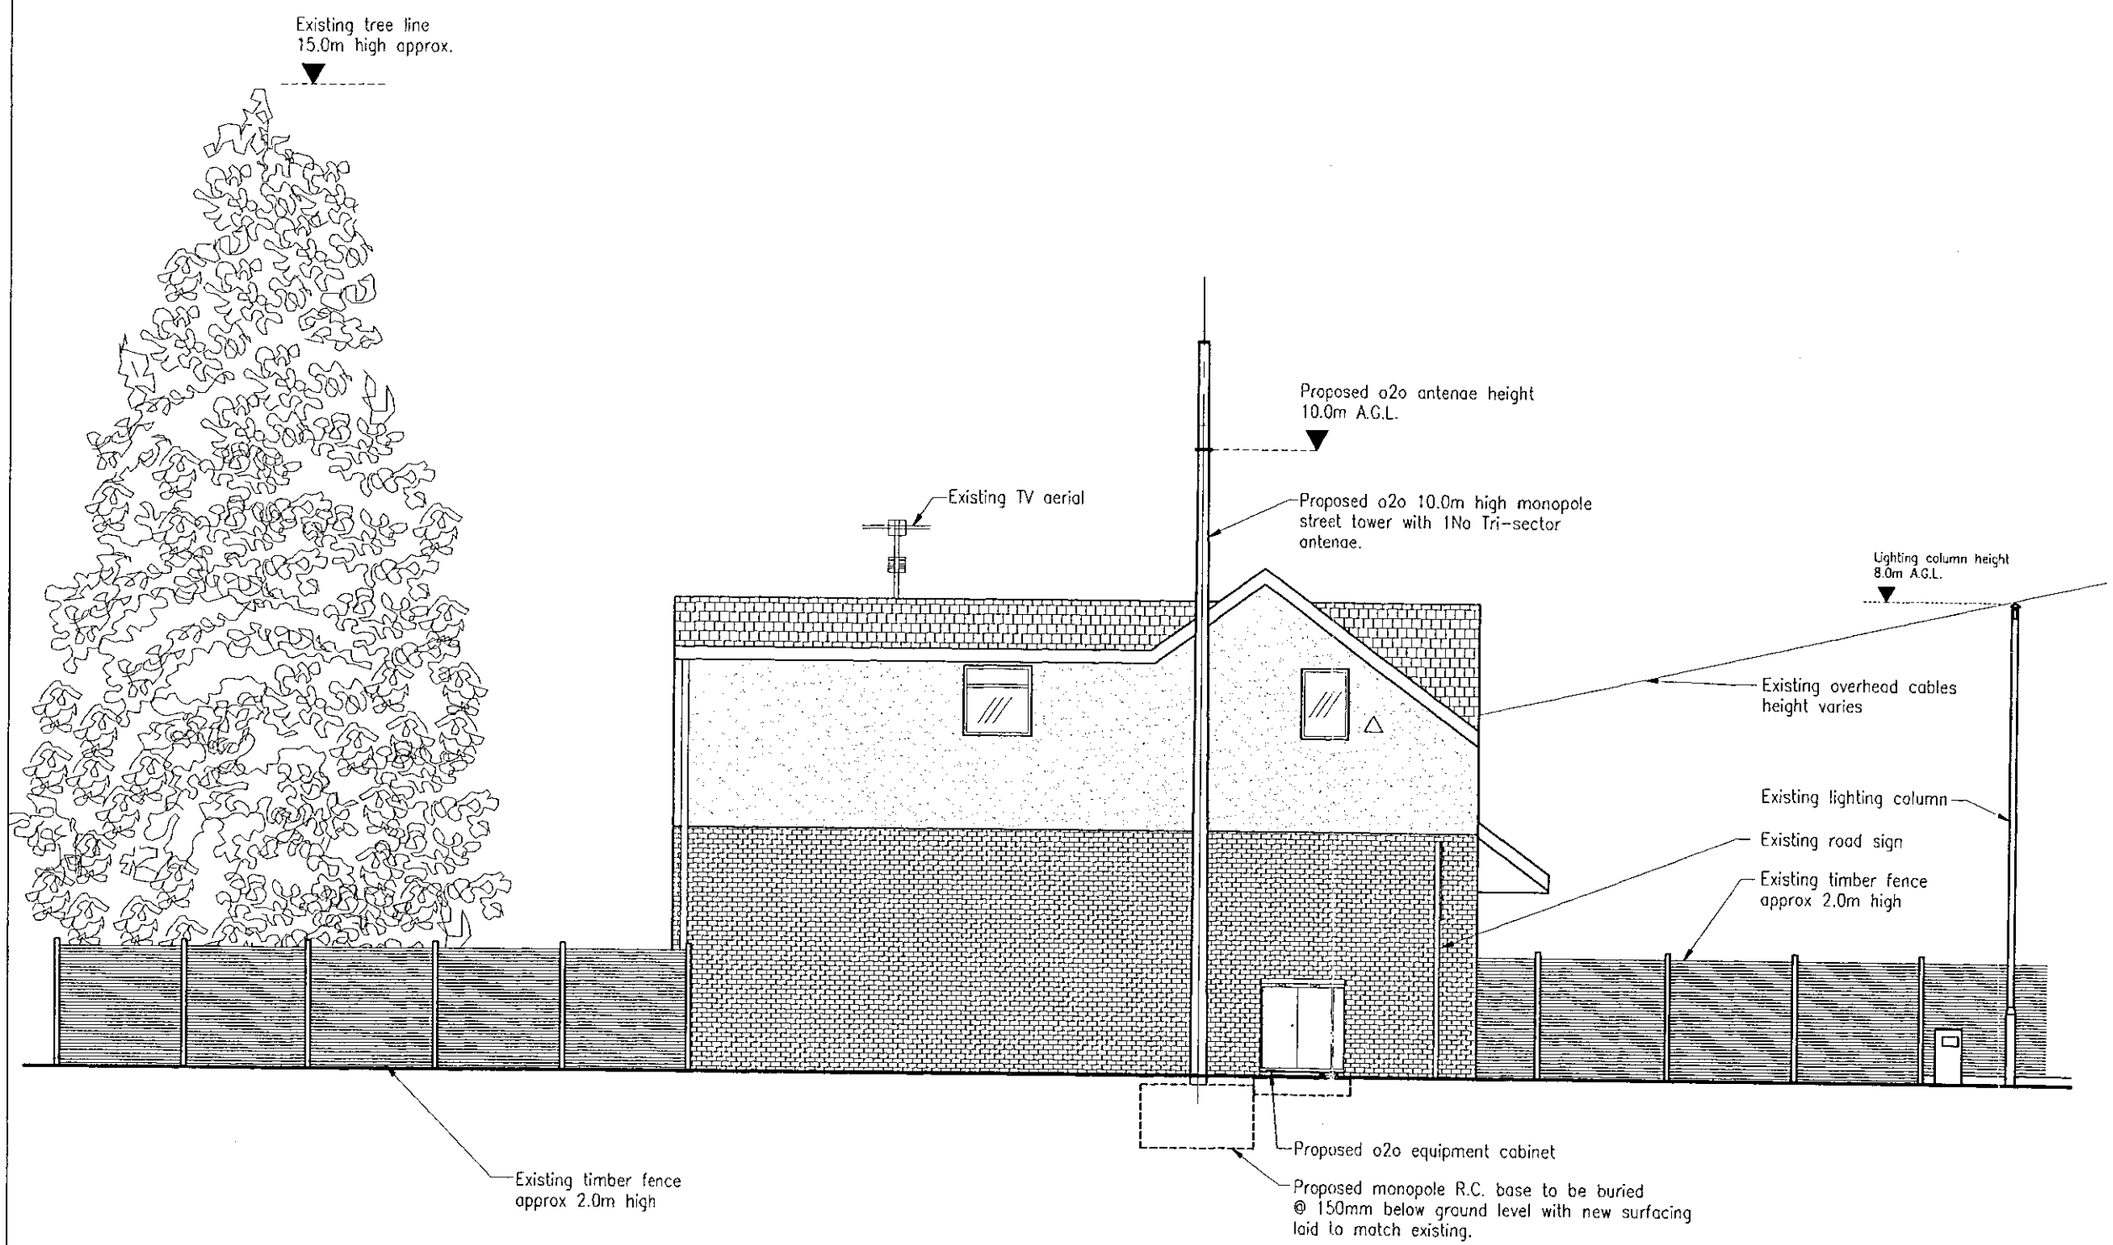

WEST ELEVATION

0 10 20 30 40 50 60 70 80 90 100
0 2 3

NOTES

1.1. Do not scale
1.2. All dimensions are in mm unless otherwise specified.
1.3. Assume all site details are existing unless otherwise specified.
1.4. For details of o2o equipment refer to Drg No 02 of this series.

02 MAR 2000 0705

	Date	
Mn	Approv.	
	Date	
Mn	Approv.	
	Date	
Mn	Approv.	

one 2 one

One 2 One Personal Communications Limited
Deutsche Telekom Group

One 2 One Personal Communications Limited
Registered No. 02382161

Telephone : 020-8214-2121 Facsimile : 020-8214-3601
Registered Address: Imperial Place, Maxwell Road, Borehamwood, Herts. WD6 1EA.

COMMPRO acquisition services

Woolgar **Hunter**
CONSULTING CIVIL & STRUCTURAL ENGINEERS
ST ANDREW HOUSE, 141 WEST NILE STREET, GLASGOW, G1 2RN.
TELEPHONE 0141 332 0471 FACSIMILE 0141 332 6246 e mail info@whglasgow.com

Site Address:
Kiln Ride
Wick Hill
Finchampstead
RG40 3NS

Title:
Kiln Ride

Title:
Site Elevation

Purpose of issue:
Planning

Drawing No: o2o/71015/03	Cell No: 71015
WH ref: 200403/004/03	Site no: 742104

Issue:	Scale:		Ch'd:	Date:
	1:100		GMcG	10.02.2000
	Drn: JAL	Date: 10.02.2000	Approv: AMcG	Date: 10.02.2000

© One 2 One Personal Communications Ltd 1999 This drawing and any information or descriptive matter set out hereon, are the confidential and copyright property of One 2 One Personal Communications Ltd and must be held in the strictest confidence by the recipient and must not be loaned, or disclosed to any third party or copied or used for manufacturing, tendering or any other purpose without One 2 One Personal Communications Ltd prior written consent.

When quoting the drawing number please state the latest letter of issue

Size A3 (420mm x 297mm)

Drg No: o2o/71049/01


N

SITE LOCATION



LAYOUT PLAN
(Scale 1:25000)

SITE LOCATION

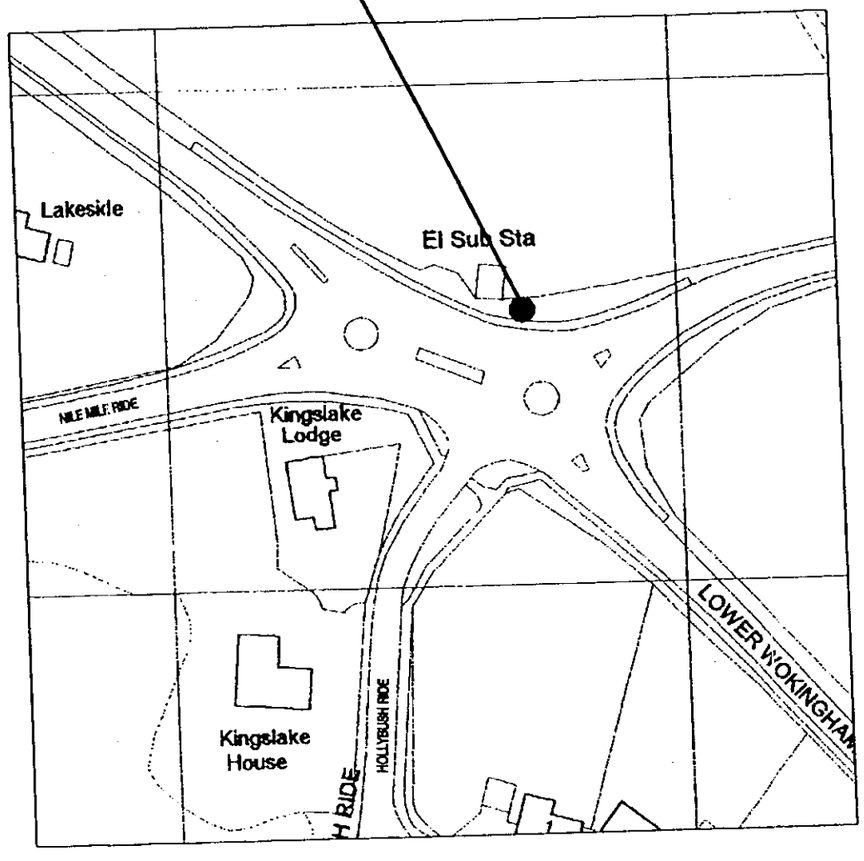

LAYOUT PLAN
(Scale 1:1250)

0 10 20 30 40 50 60 70 80 90 100

NOTES

1.1. Do not scale
1.2. All dimensions are in mm unless otherwise specified.
1.3. Assume all site details are existing unless otherwise specified.

ORDNANCE SURVEY INFORMATION:

Site Coordinates 481470E, 165155N

Planning drawing based on the 1997 Ordnance Survey 1:25000 Explorer series and the Ordnance Survey 1:1250 Promap series with the permission of the controller of Her Majesty's Stationery Office.
© Crown copyright.

02.MAR2000* 0706

	Date		
Mn	Approv.		
	Date		
Mn	Approv.		
	Date		
Mn	Approv.		

one 2 one

One 2 One Personal Communications Limited
Deutsche Telekom Group

One 2 One Personal Communications Limited
Registered No. 02362161

Telephone : 020-8214-2121 Facsimile : 020-8214-3601
Registered Address: Imperial Place, Maxwell Road, Borehamwood, Herts. WD6 1EA

COMMPRO acquisition services

Woolgar **Hunter**
CONSULTING CIVIL & STRUCTURAL ENGINEERS
ST ANDREW HOUSE, 141 WEST NILE STREET, GLASGOW, G1 2RN.
TELEPHONE 0141 332 9471 FACSIMILE 0141 332 8248 e mail info@whglasgow.com

Site name & Address:
Nine Mile Ride
Wick Hill
Finchampstead
RG40 3NG

Title:
Site Location Maps

Purpose of issue:
Planning

Drawing No:
o2o/71049/01


Cell no: 71049
Site no: 741789

Issue:	Scale:	Ch'd:	Date:
	1:25000, 1:1250	GMcG	09.02.2000
	Drn: SDB Date: 09.02.2000	Approv: AMcG	Date: 09.02.2000

Size A3(841mm x 594mm).

© One 2 One Personal Communications Ltd 1999 This drawing and any information or descriptive matter set out hereon, are the confidential and copyright property of One 2 One Personal Communications Ltd and must be held in the strictest confidence by the recipient and must not be loaned, or disclosed to any third party or copied or used for manufacturing, tendering or any other purpose without One 2 One Personal Communications Ltd prior written consent. When quoting the drawing number please state the latest letter of issue

g No: o2o/71049/03

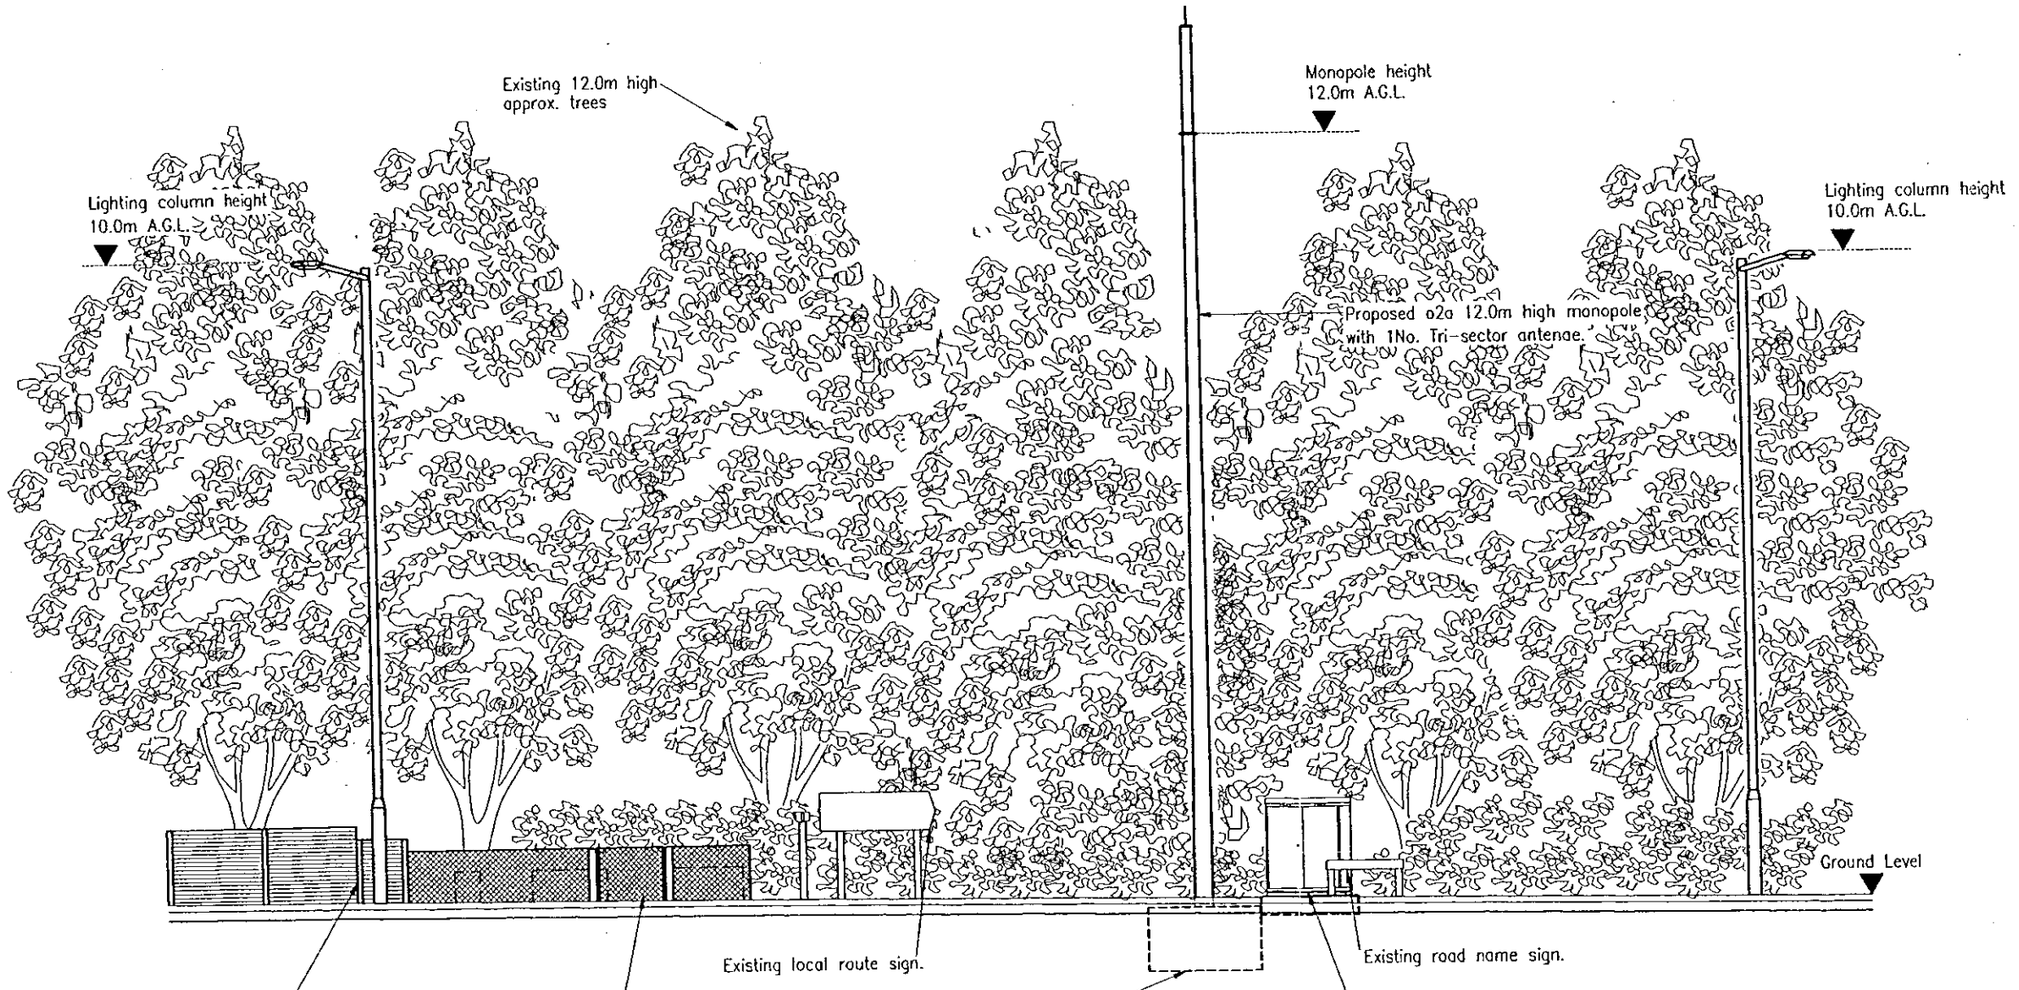

SOUTH ELEVATION

0 10 20 30 40 50 60 70 80 90 100
0 2 3

NOTES

1.1. Do not scale
1.2. All dimensions are in mm unless otherwise specified.
1.3. Assume all site details are existing unless otherwise specified.
1.4. For details of o2o equipment refer to Drg No of this series.

02 MAR 2000* 07/06

	Date		
Mn	Approv.		
	Date		
Mn	Approv.		
	Date		
Mn	Approv.		

one 2 one

One 2 One Personal Communications Limited
Deutsche Telekom Group

One 2 One Personal Communications Limited
Registered No. 02382161

Telephone : 020-8214-2121 Facsimile : 020-8214-3601
Registered Address: Imperial Place, Maxwell Road, Borehamwood, Herts. WD6 1EA.

COMMPRO acquisition services

Woolgar **Hunter**
CONSULTING CIVIL & STRUCTURAL ENGINEERS
ST ANDREW HOUSE, 141 WEST NILE STREET, GLASGOW, G1 2RN.
TELEPHONE 0141 332 9471 FACSIMILE 0141 332 6246 e mail: info@whglasgow.com

Site name & Address:
Nine Mile Ride
Wick Hill
Finchampstead
RG40 3NG

Title:
Site Elevation

Purpose of issue:
Planning

Drawing No:
o2o/71049/03

Cell no:	Site no:
71049	741789

Issue:	Scale:		Ch'd:	Date:
	1:100		GMcG	09.02.2000
	Drn: SDB	Date: 09.02.2000	Approv: AMcG	Date: 09.02.2000

© One 2 One Personal Communications Ltd 1999 This drawing and any information or description shown on it are the confidential and copyright property of One 2 One Personal Communications Ltd and must be held in the strictest confidence by the recipient and must not be loaned, or disclosed to any third party or copied or used for manufacturing, tendering or any other purpose without One 2 One Personal Communications Ltd prior written consent.

When quoting the drawing number please state the latest letter of issue.

Size A3(420mm x 297mm).

Drg No: o2o/71015/02

Existing 15.0m high approx. tree line.

Existing lighting column.

Existing 2.0m high timber fence.

Kiln Ride

Tarmac walkway

Proposed monopole R.C. base to be buried @ 150mm below ground level with new surfacing laid to match existing.

Proposed U/G uPVC ducts.

Proposed o2o 10.0m high monopole with 1No. Tri-sector antenna fixed on to top.

Proposed U/G uPVC duct for feeder cables from o2o equipment cabinet for tower.

Proposed o2o equipment cabin.

Existing traffic sign

Tarmac walkway

1500

1500

1540

625

2100

Existing Newsagents with flat over.

Existing 2.0m high timber fence.

Existing overhead cables (height varies).

Private housing.

N/A Lease Line Site

SITE LAYOUT

PROPOSED DISH DETAILS :

DISH ID	D1	D2	D3	D4
DISH SIZE	–	–	–	–
HEIGHT m AGL	–	–	–	–
BEARING °EGN	–	–	–	–
SITE LINK	–	–	–	–
SITE NAME	–	–	–	–
TNE No.	–	–	–	–
ML No.	–	–	–	–
RADIO TYPE	–	–	–	–
POLARITY	–	–	–	–
POLE TAG REF	–	–	–	–

NOTES

1.1. Do not scale
1.2. All dimensions are in mm unless otherwise specified.
1.3. Assume all site details are existing unless otherwise specified.

o2o EQUIPMENT

PROPOSED CABIN DETAILS :
o2o Ref :Portasilo Large Microcellular Cabin (3xRBS2302
Dimensions :1340 x 425 x 1527 high
Material :Steel
Colour : Light Grey

PROPOSED TOWER DETAILS :
o2o Ref : 10/FL/TS/L

PROPOSED ANTENNA DETAILS :
1No Tri-Sector antenna with sector bearings of 60°, 180°, 300°.

02 MAR 2000 07/03

	Date	
Mn	Approv.	
	Date	
Mn	Approv.	
	Date	
Mn	Approv.	

one 2 one

One 2 One Personal Communications Limited
Deutsche Telekom Group

One 2 One Personal Communications Limited
Registered No. 02382161

Telephone : 020-8214-2121 Facsimile : 020-8214-3601
Registered Address: Imperial Place, Maxwell Road, Borehamwood, Herts. WD6 1EA.

COMMPRO acquisition services

Woolgar Hunter
CONSULTING CIVIL & STRUCTURAL ENGINEERS
ST ANDREW HOUSE, 141 WEST NILE STREET, GLASGOW, G1 2RN.
TELEPHONE 0141 332 6471 FACSIMILE 0141 332 6246 e mail info@whglasgow.com

Site Address:
Kiln Ride
Wick Hill
Finchampstaed
RG40 3NS

Site Name:
Kiln Ride

Title:
Site Layout

Purpose of issue:
Planning

Drawing No:	Cell No:
o2o/71015/02	71015
WH ref: 200403/004/02	Site no: 742104

Issue:	Scale:		Ch'd:	Date:
	1:100		GMcG	10.02.2000
	Drn: JAL	Date: 10.02.2000	Approv: GMcG	Date: 10.02.2000

© One 2 One Personal Communications Ltd 1999 This drawing and any information or descriptive matter set out hereon, are the confidential and copyright property of One 2 One Personal Communications Ltd and must be held in the strictest confidence by the recipient and must not be loaned, or disclosed to any third party or copied or used for manufacturing, tendering or any other purpose without One 2 One Personal Communications Ltd prior written consent. When quoting the drawing number please state the latest letter of issue.

Size A3(420mm x 297mm).

g No: o2o/71049/02

Grassed Area

Existing 2.0m high timber fence

Existing Southern Electric electricity sub-station enlosed by approx. 2.0m high wire mesh fence.

Existing lighting column.

Wooded area trees approx. 6.0m – 12.0m high

Exisitng exposed duct approx. 1.5m high

Gully

MH

SANDHURST ROAD

Existing Local route sign.

Existing manhole.

Proposed o2o 12.0m high monopole fixed to top with 1No. Tri-sector antennae.

Proposed U/G uPVC ducts.

Proposed monopole R.C base to be buried @ 150mm below ground level with new surfacing laid to match existing.

1500 625 875 250 1250 1500 1540

Grassed Area

Existing lighting column.

Existing road name sign

Proposed o2o equipment cabin.

Proposed U/G uPVC duct for feeder cables from o2o equipment cabinet for tower.

NINE MILE RIDE

NOTES

1.1. Do not scale
1.2. All dimensions are in mm unless otherwise specified.
1.3. Assume all site details are existing unless otherwise specified.

o2o EQUIPMENT

PROPOSED CABIN DETAILS :
o2o Ref : Portasilo large Microcellular Cabin (3xRBS2302)
Dimensions : 1340 x 425 x 1527 high
Material : Steel
Colour : Light Grey

PROPOSED TOWER DETAILS :
o2o Ref : 12/FL/TS/L

PROPOSED ANTENNA DETAILS :
1 No. Tri-sector antenna with sector bearings of 30°, 150°, 270°

02 MAR 2000*

	Date	
Mn	Approv.	
	Date	
Mn	Approv.	
	Date	
Mn	Approv.	

one 2 one

One 2 One Personal Communications Limited
Deutsche Telekom Group

One 2 One Personal Communications Limited
Registered No. 02392161

Telephone : 020-8214-2121 Facsimile : 020-8214-3601
Registered Address: Imperial Place, Maxwell Road, Borehamwood, Herts. WD6 1EA.

COMMPRO acquisition services

Woolgar Hunter
CONSULTING CIVIL & STRUCTURAL ENGINEERS
ST ANDREW HOUSE, 141 WEST NILE STREET, GLASGOW, G1 2RN.
TELEPHONE 0141 332 9471 FACSIMILE 0141 332 6246 e mail: info@whglasgow.com

Site name & Address:
Nine Mile Ride
Wick Hill
Finchampstead
RG40 3NG

Title:
Site Elevation

Purpose of issue:
Planning

Drawing No:
o2o/71049/02

Cell no:	Site no:
71049	741789

Issue:	Scale:		Ch'd:	Date:
	1:100		GMcG	09.02.2000
	Drn: SDB	Date: 09.02.2000	Approv: AMcG	Date: 09.02.2000

©One 2 One Personal Communications Ltd 1999 This drawing and any information or descriptive matter set out hereon, are the confidential and copyright property of One 2 One Personal Communications Ltd and must be held in the strictest confidence by the recipient and must not be loaned, or disclosed to any third party or copied or used for manufacturing, tendering or any other purpose without One 2 One Personal Communications Ltd prior written consent. When quoting the drawing number please state the latest letter of issue

Size A3(420mm x 297mm).