

APPROVED

18 FEB 2000*

0625

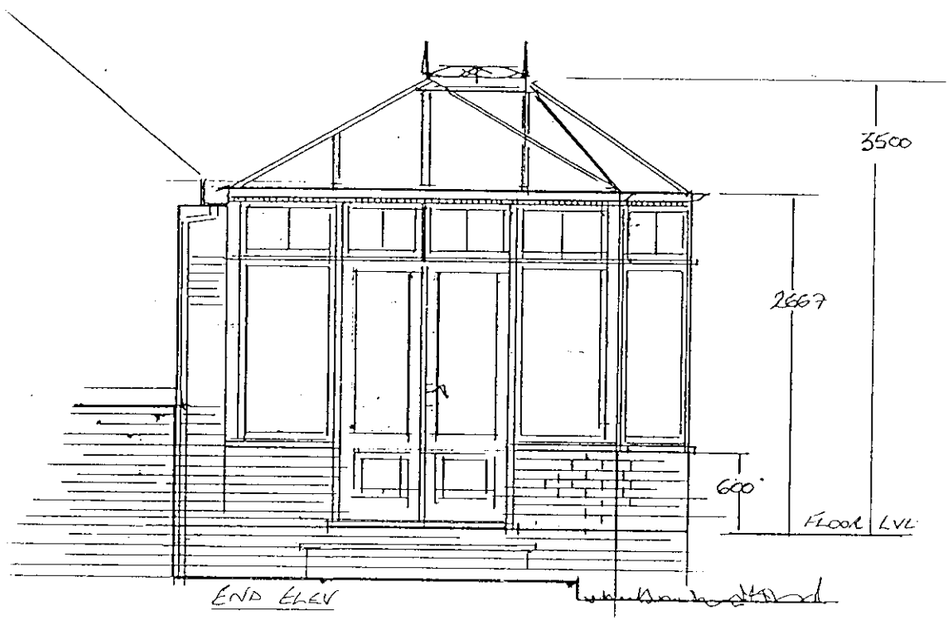


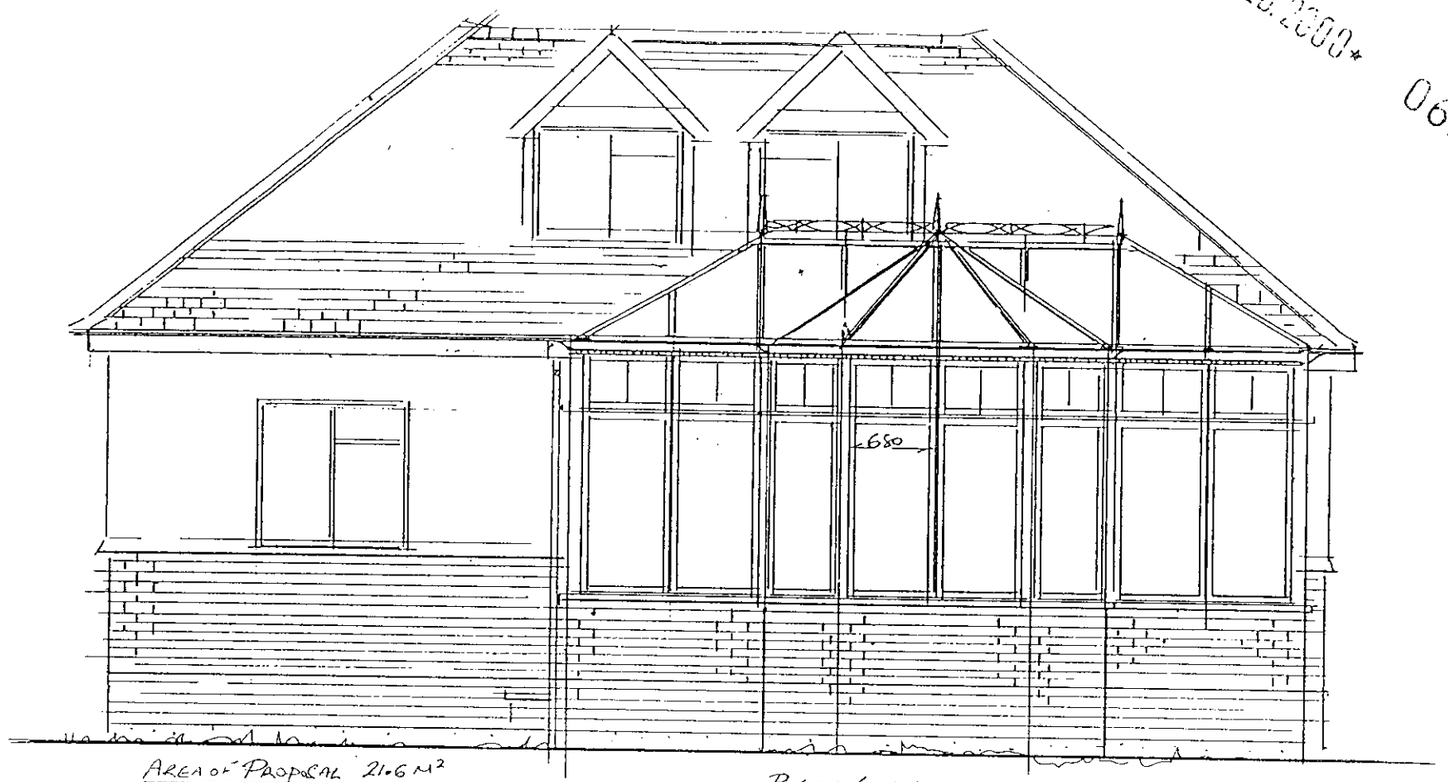


AREA OF PROPOSAL 21.6 M²
VOLUME " " 69 M³

REAR ELEV

2 No SURFACE WATER GULLIES TO BE CONSTRUCTED (1 no EACH END OF BOX GUTTER) CONNECTED TO EXISTING SURFACE WATER DRAINS

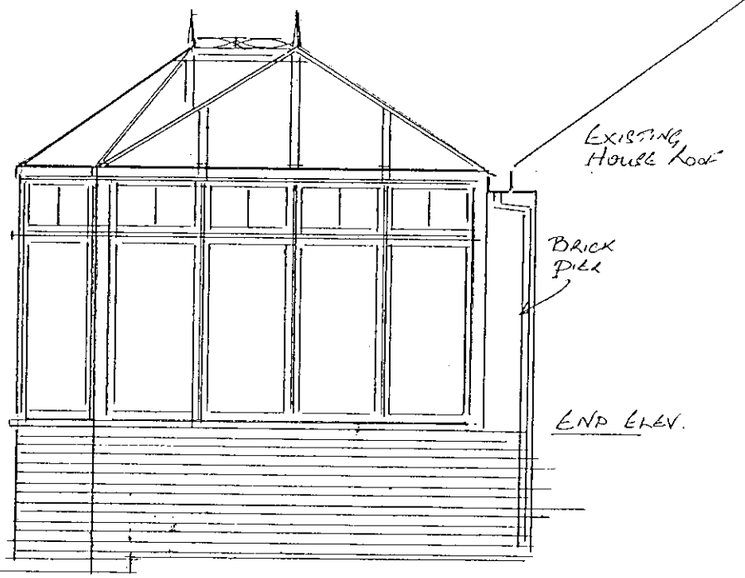

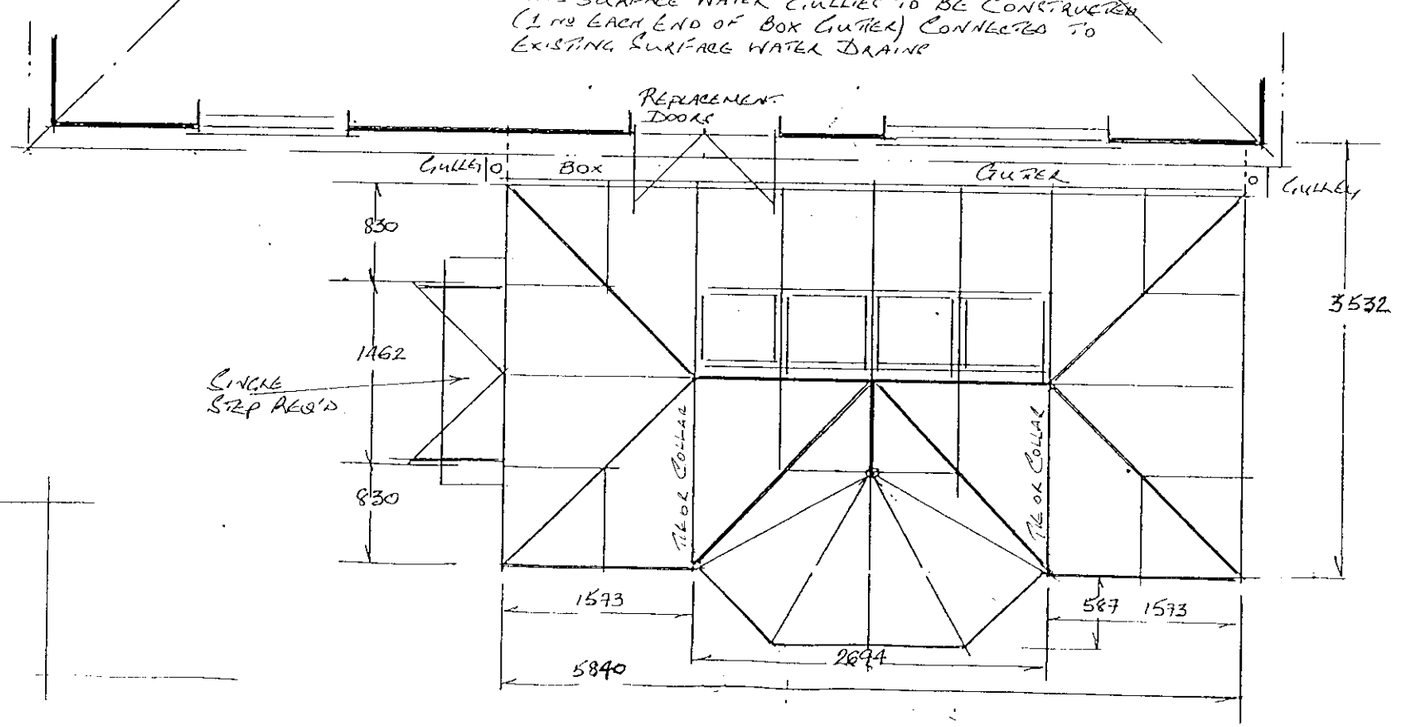

PROPOSED PURPOSE-MADE HARDWOOD CONSERVATORY AT NUTSHELL, 66, LONDON ROAD, WOKINGHAM BERKS RG40-1YE SCALE 1:50 — DATE-16-2-2000
MANUFACTURERS & AGENTS — PRIORY CONSERVATORIES 50, ALBERT RD, NORTH, REIGATE, SY RH2 9EL