
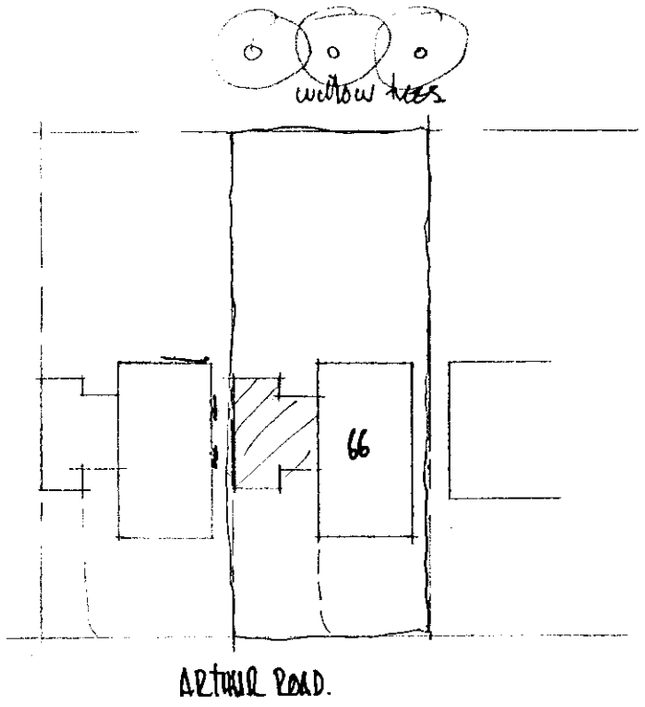


SITE PLAN 1:500

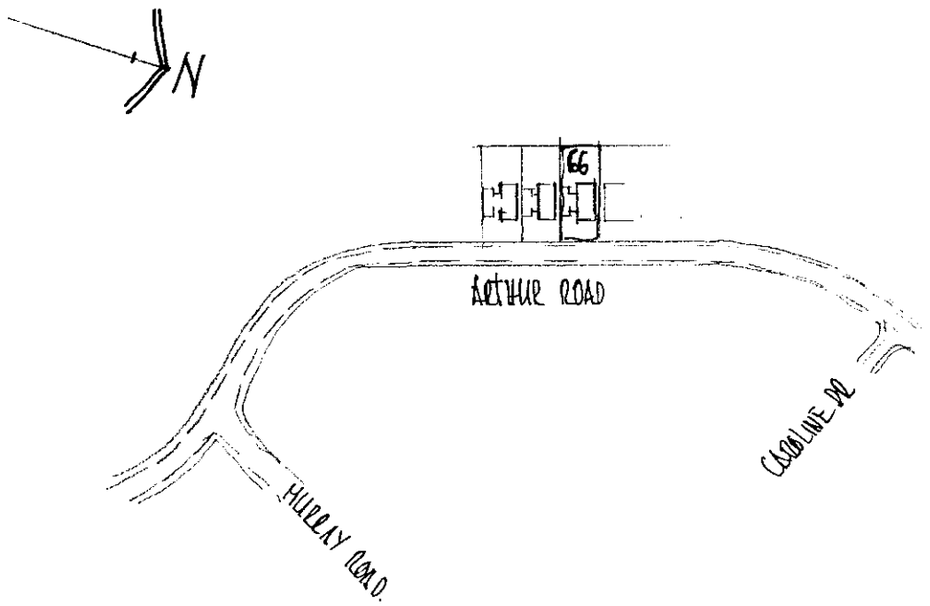

LOCATION PLAN 1:2500

21.FEB.2000* 0632


APPROVED

66. ARTHUR ROAD. WOKINGHAM. BERKSHIRE.

ROGER PRING & SONS
ARCHITECTURAL & SURVEYING CONSULTANTS
278, NINE MILE RIDE, FINCHAMPSTEAD, WOKINGHAM, BERKS., RG40 3NT.
☎ 0118 973 3502 FAX 0118 973 6290

DRG. No: 99/285/1 SCALE: AS SHOWN DATE: DEC.99.
REVISIONS:
9 10/5/00

Existing garage extension shown diagonalized

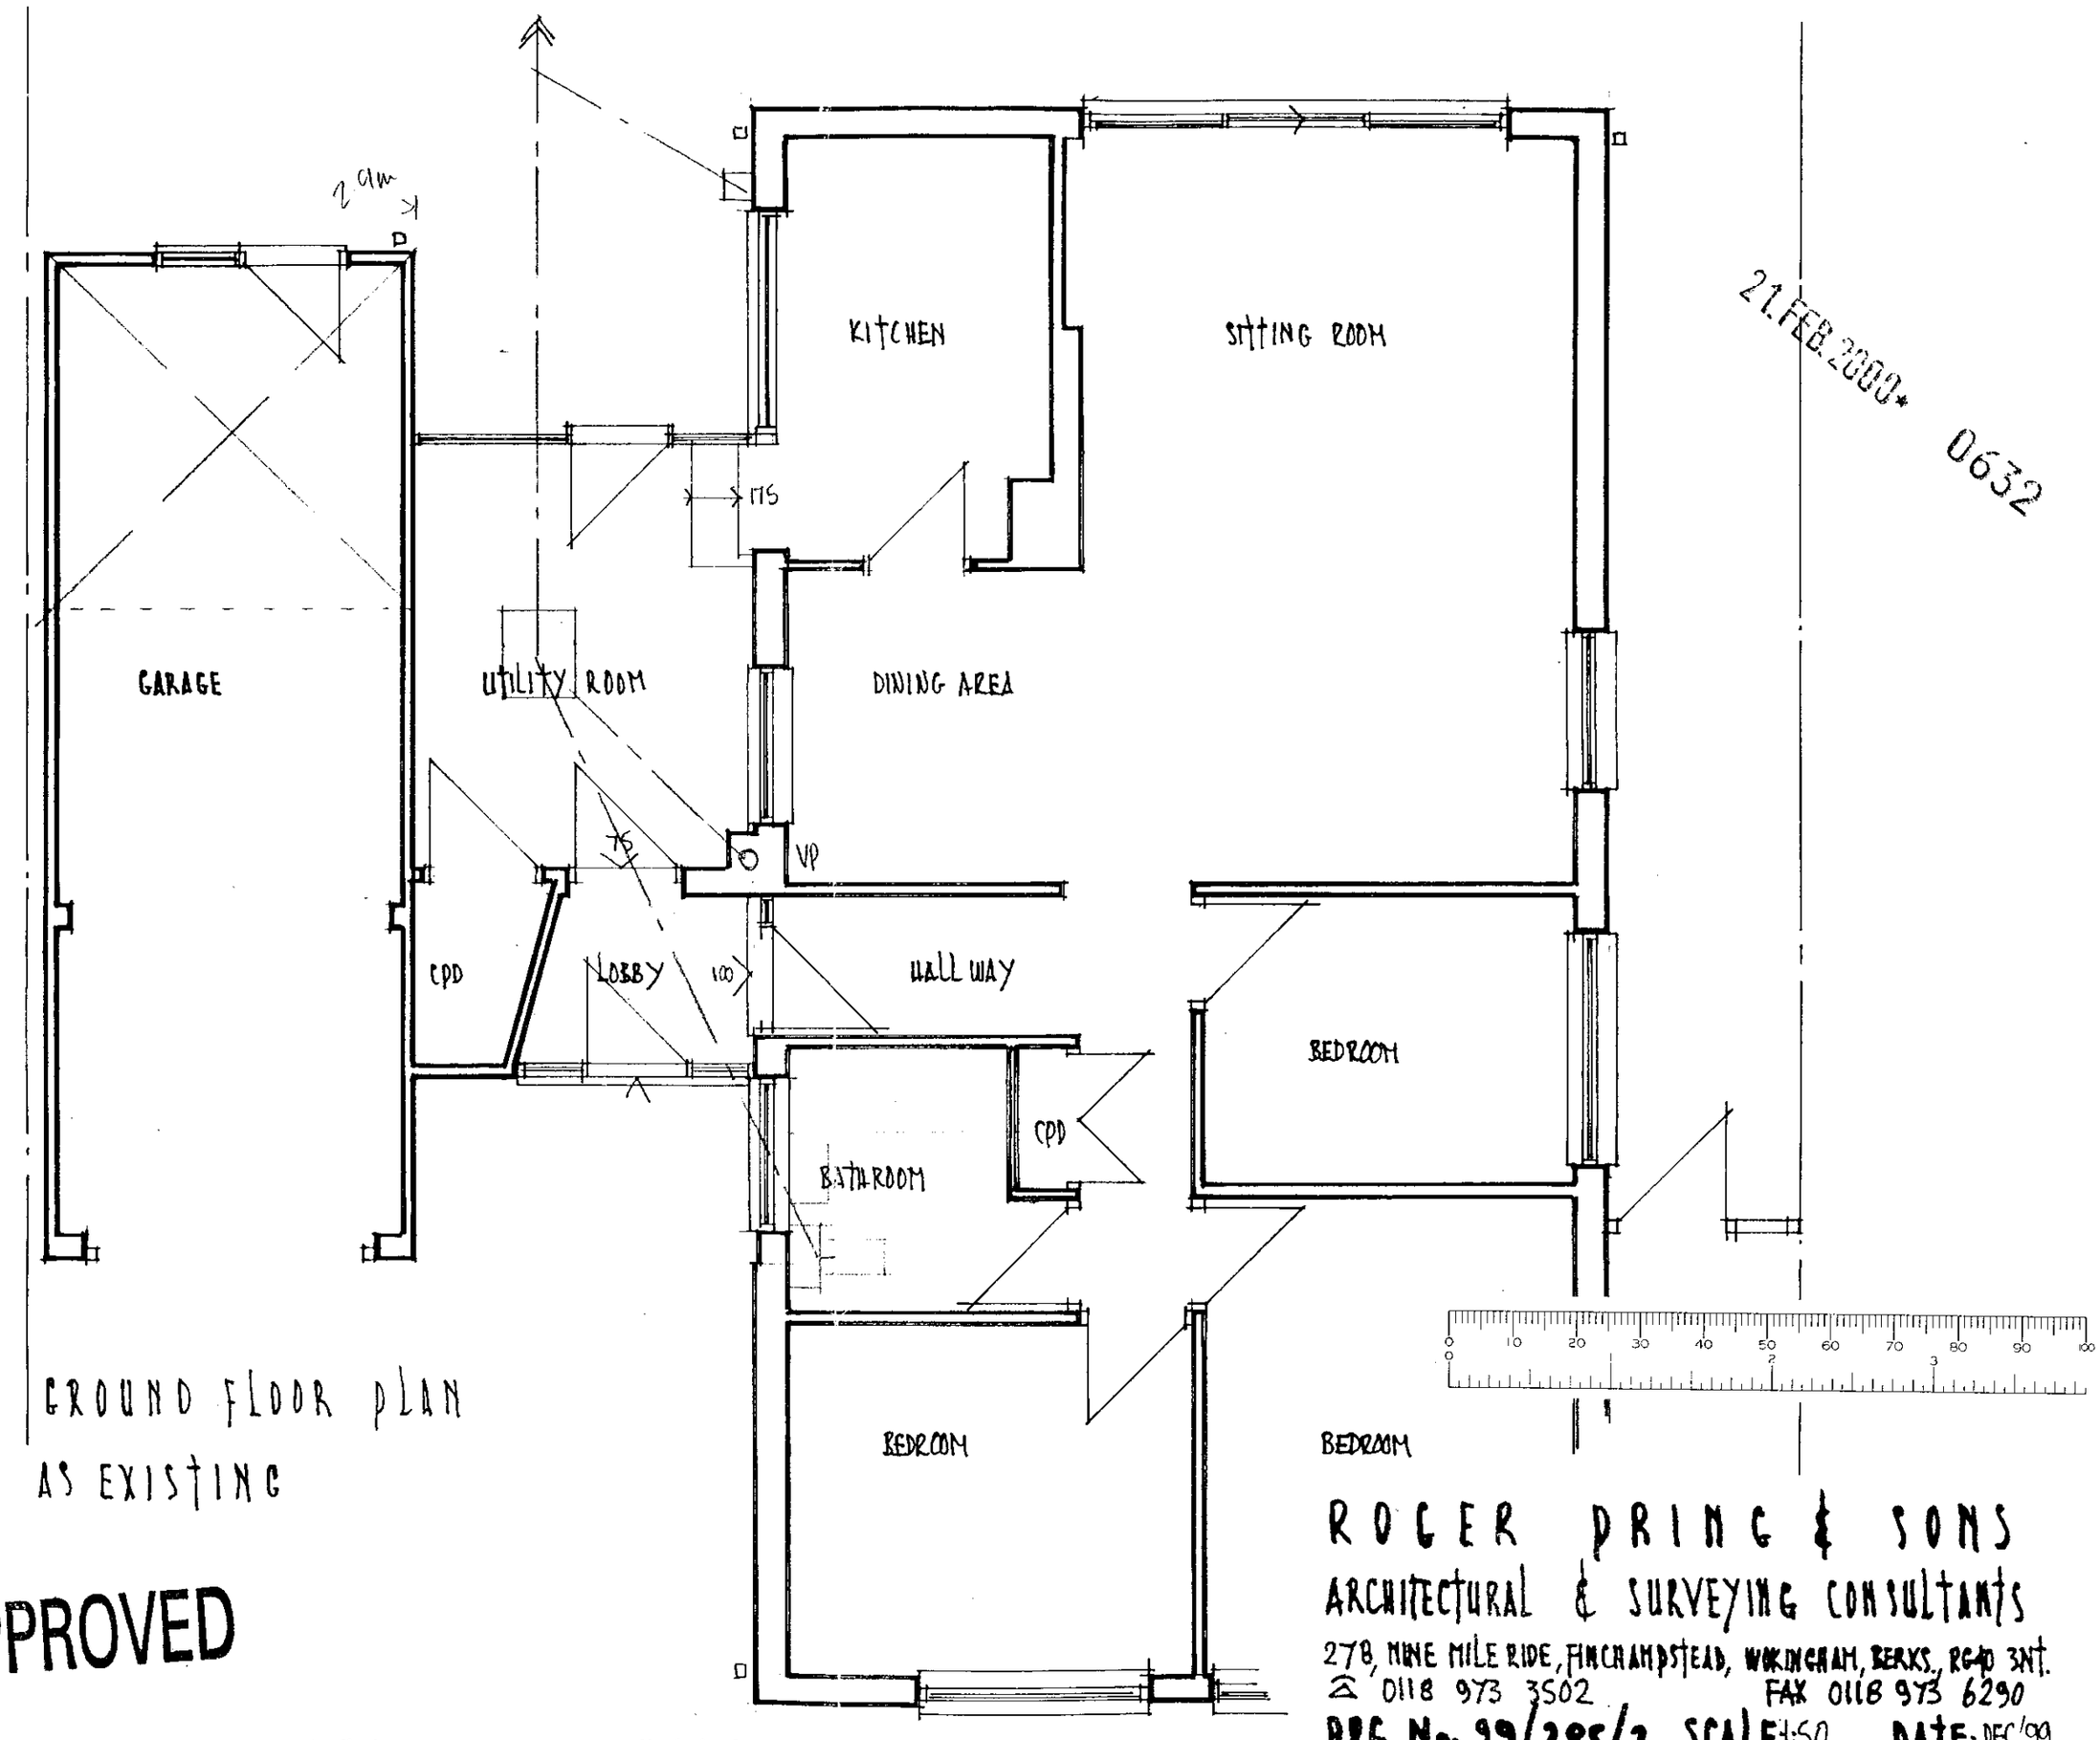

GROUND FLOOR PLAN

AS EXISTING

APPROVED

66, ARTHUR ROAD, WOKINGHAM, BERKSHIRE,

21.FEB.2000*

0632

ROGER PRING & SONS


ARCHITECTURAL & SURVEYING CONSULTANTS

278, NINE MILE RIDE, FINCHAMPSTEAD, WOKINGHAM, BERKS., RG40 3NT.


☎ 0118 973 3502 FAX 0118 973 6290

DRG. No: 99/285/2 SCALE: 1:50 DATE: DEC/99


REVISIONS:

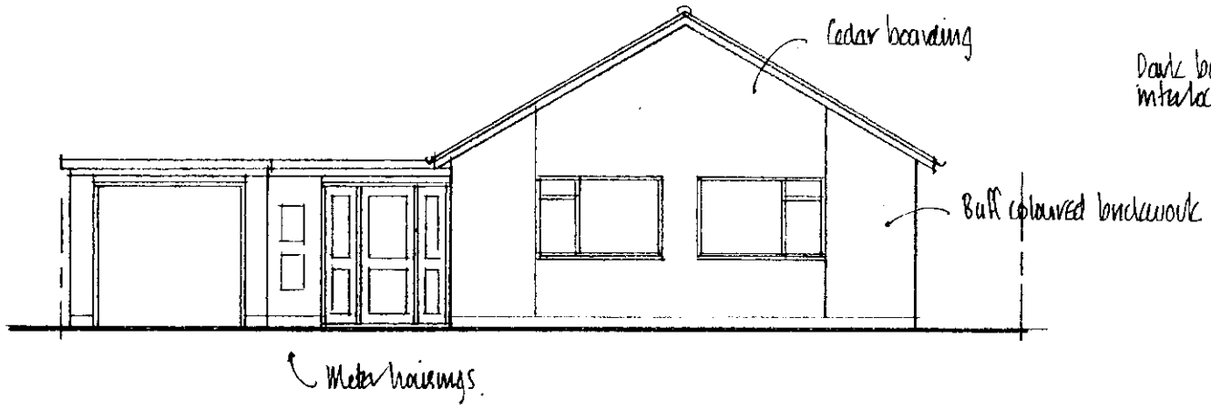

FRONT ELEVATION

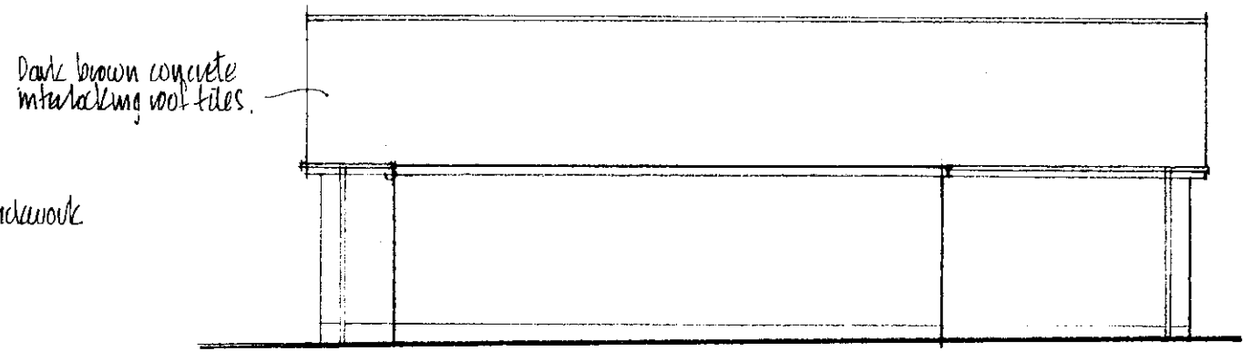

SIDE ELEVATION

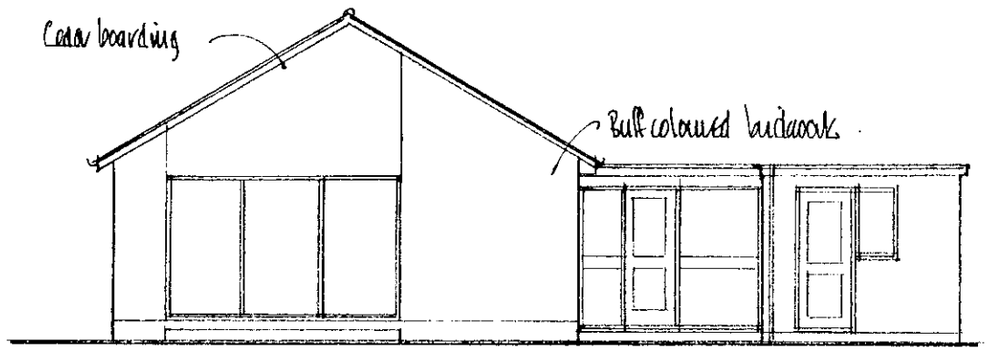

REAR ELEVATION

APPROVED

21.FEB.2000* 0632

ELEVATIONS : AS EXISTING


66, ARTHUR ROAD, WOKINGHAM, BERKSHIRE.

ROGER PRING & SONS
ARCHITECTURAL & SURVEYING CONSULTANTS
278, NINE MILE RIDE, FINCHAMPSTEAD, WOKINGHAM, BERKS., RG40 3NT.
☎ 0118 973 3502 FAX 0118 973 6290


DRG. No: 99/285/3 SCALE: 1:100 DATE: DEC'99

REVISIONS:


21.FEB.2000* 0632

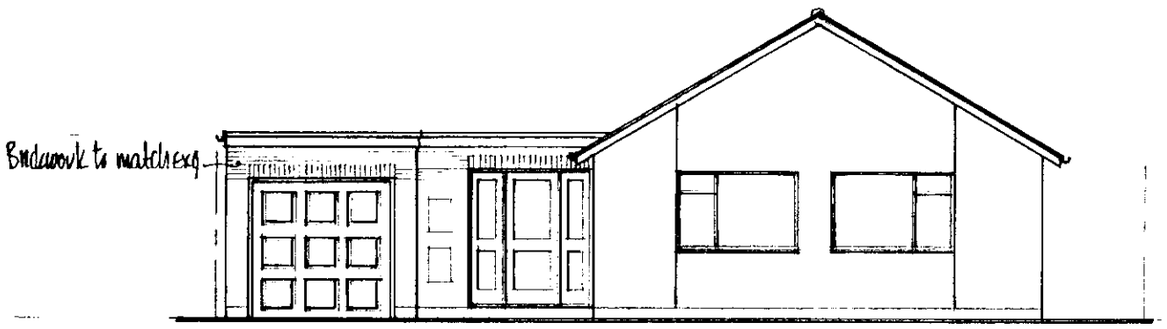


FRONT ELEVATION

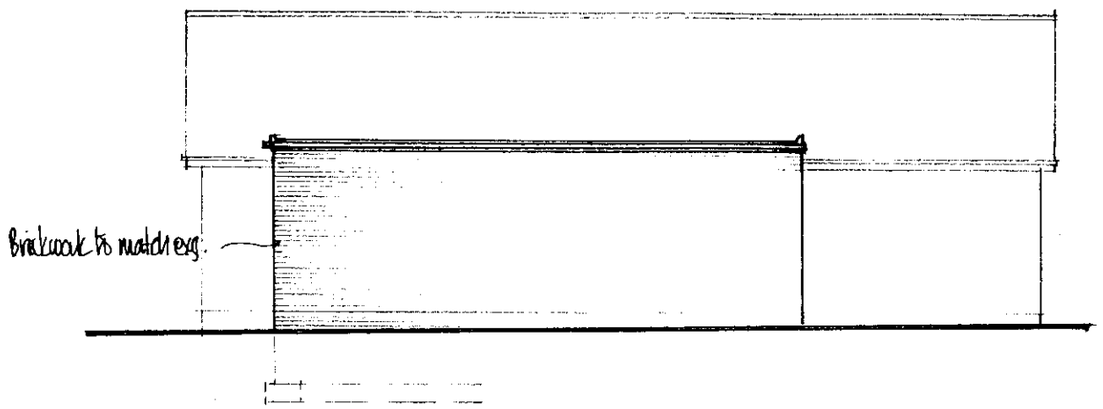

SIDE ELEVATION

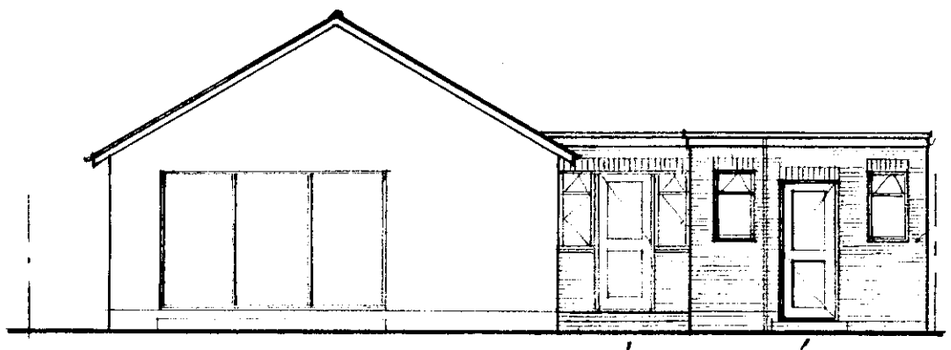

REAR ELEVATION

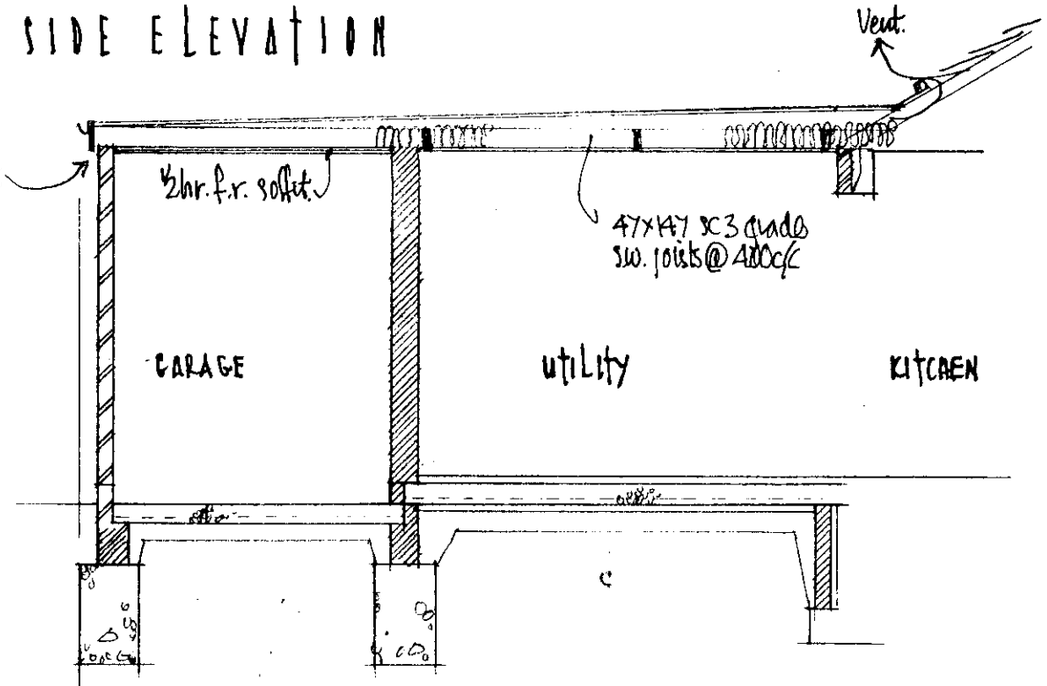

SECTION AA : AS PROPOSED.

APPROVED

ELEVATIONS : AS PROPOSED


66, ARTHUR ROAD, WOKINGHAM, BERKSHIRE

ROGER PRING & SONS
ARCHITECTURAL & SURVEYING CONSULTANTS
278, NINE MILE RIDE, FINCHAMPSTEAD, WOKINGHAM, BERKS., RG40 3NT.
☎ 0118 973 3502 FAX 0118 973 6290

DRG. No: 99/285/5^A SCALE: 1:100 DATE: DEC'99.

REVISIONS: A Section AA added Jan.00.


10/1/00

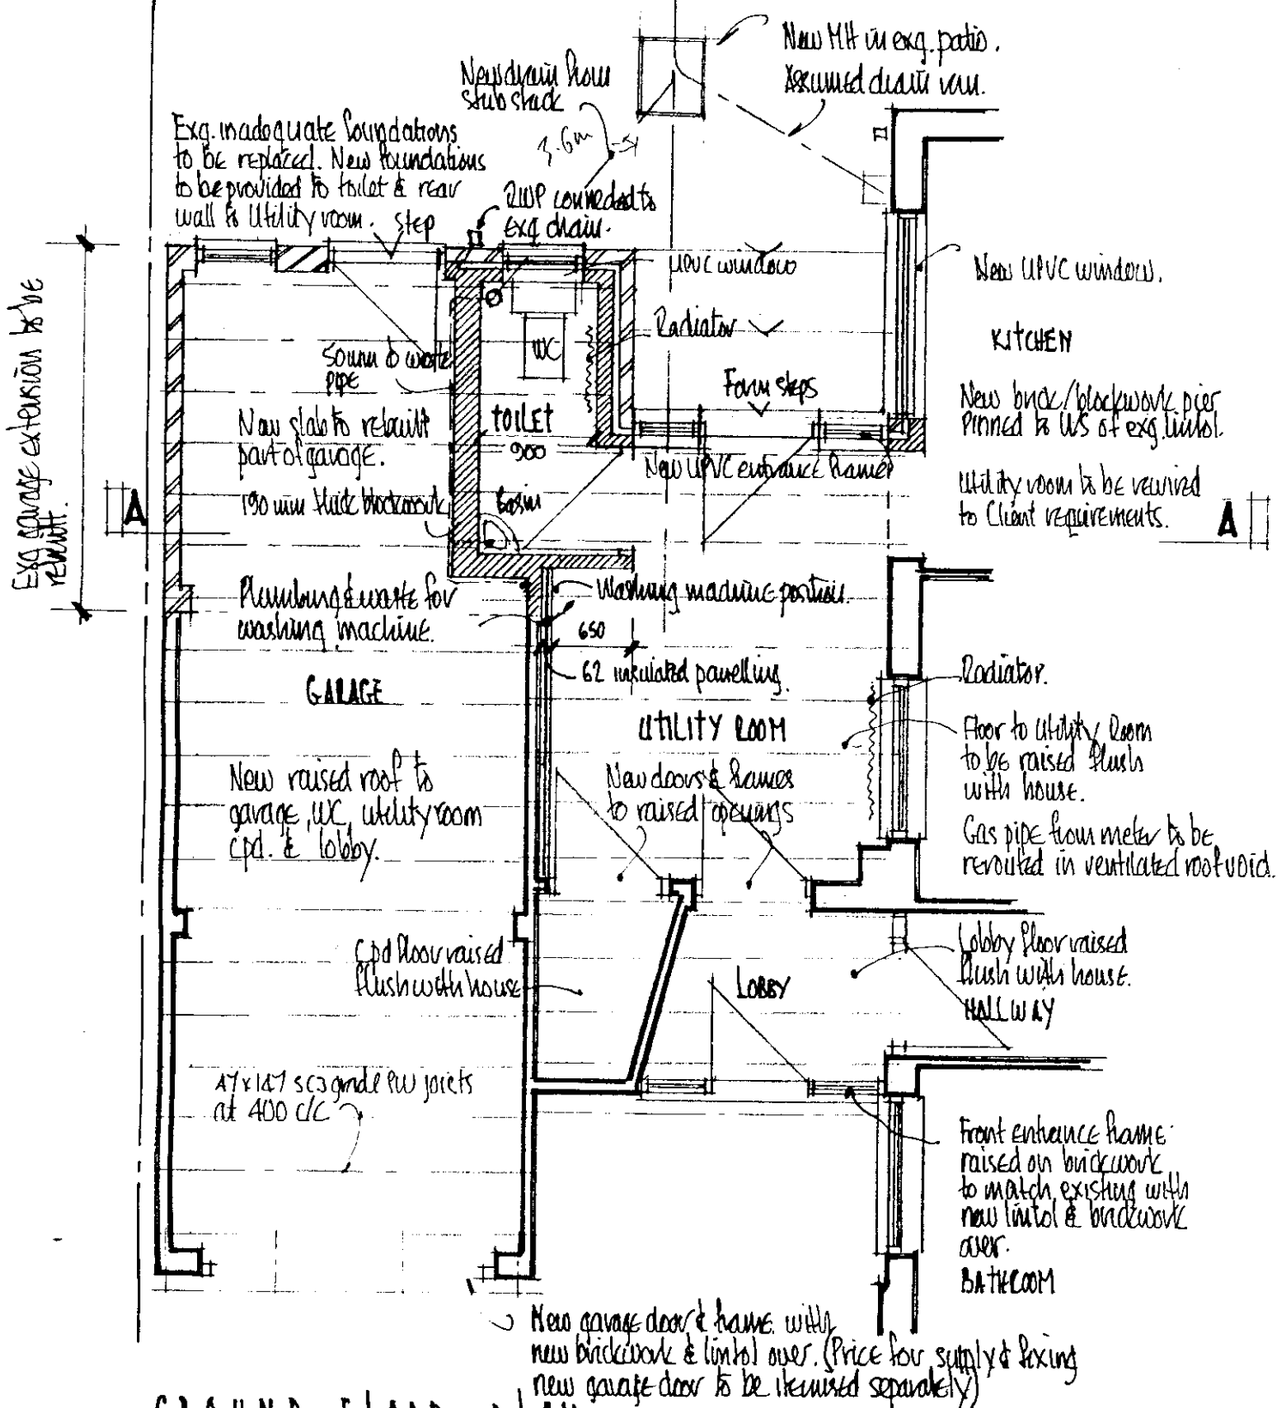

GROUND FLOOR PLAN

AS PROPOSED


APPROVED

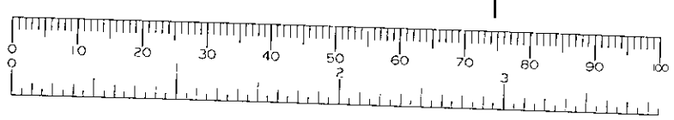

66, ARTHUR ROAD, WOKINGHAM, BERKSHIRE

APPROVED

21.FEB.2000* 0632

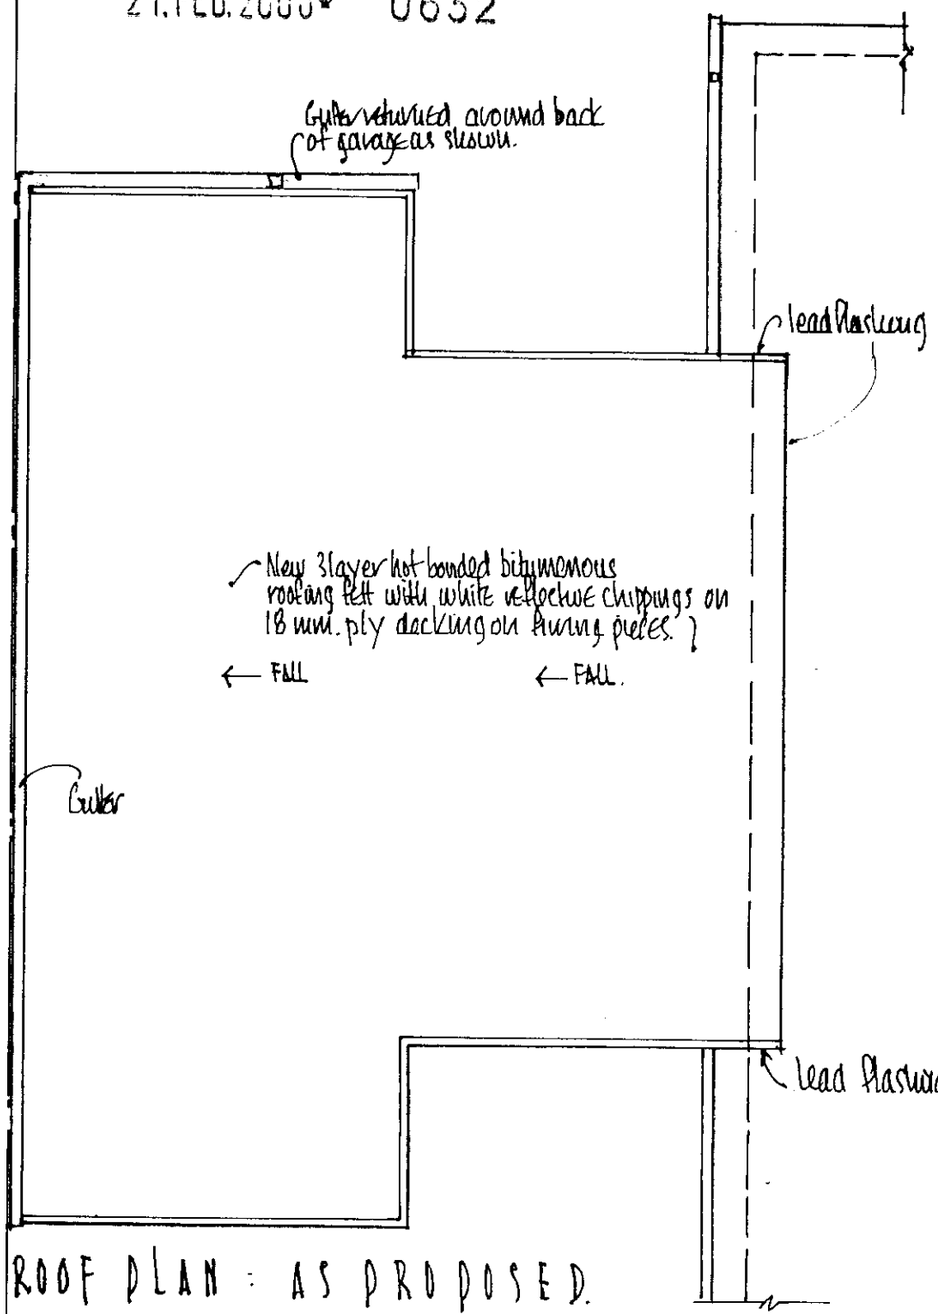

ROOF PLAN : AS PROPOSED.

ROGER PRING & SONS
ARCHITECTURAL & SURVEYING CONSULTANTS
278, NINE MILE RIDE, FINCHAMPSTEAD, WOKINGHAM, BERKS. RG40 3NT.
☎ 0118 973 3502 FAX 0118 973 6290

DRG. No: 99/285/4 SCALE: 1:50 DATE: DEC.'99.

REVISIONS:

9/10/00