OPTIONAL VELUX
FFL AND TO BE F
RECOMMENDATIC

SEE DRAWING No
OF VELUX WINDO

MINIMUM 50mm A
THE INSULATION

FLOOR FINISH TO
FLOOR BOARDIN
TO ACHIEVE ½ H


150mm MINERAL


EAVES WITH A 2
SOFFIT OF STAIR
WITH STAGGERE
½ HOUR FIRE RE
22mm CHIPBOAR
GYPROC FIRELIN


STAIR WINDER BO
TIMBERS NOTCHE
PARTITION THE C
SIDE STAIR STRIN
GARAGE CEILING
JOINTS TAPED AN
GARAGE SLAB T

BEAM AND BLOC
AND DETAILS W
WEATHER STRU

FOUNDATION AN
STRUCTURAL E

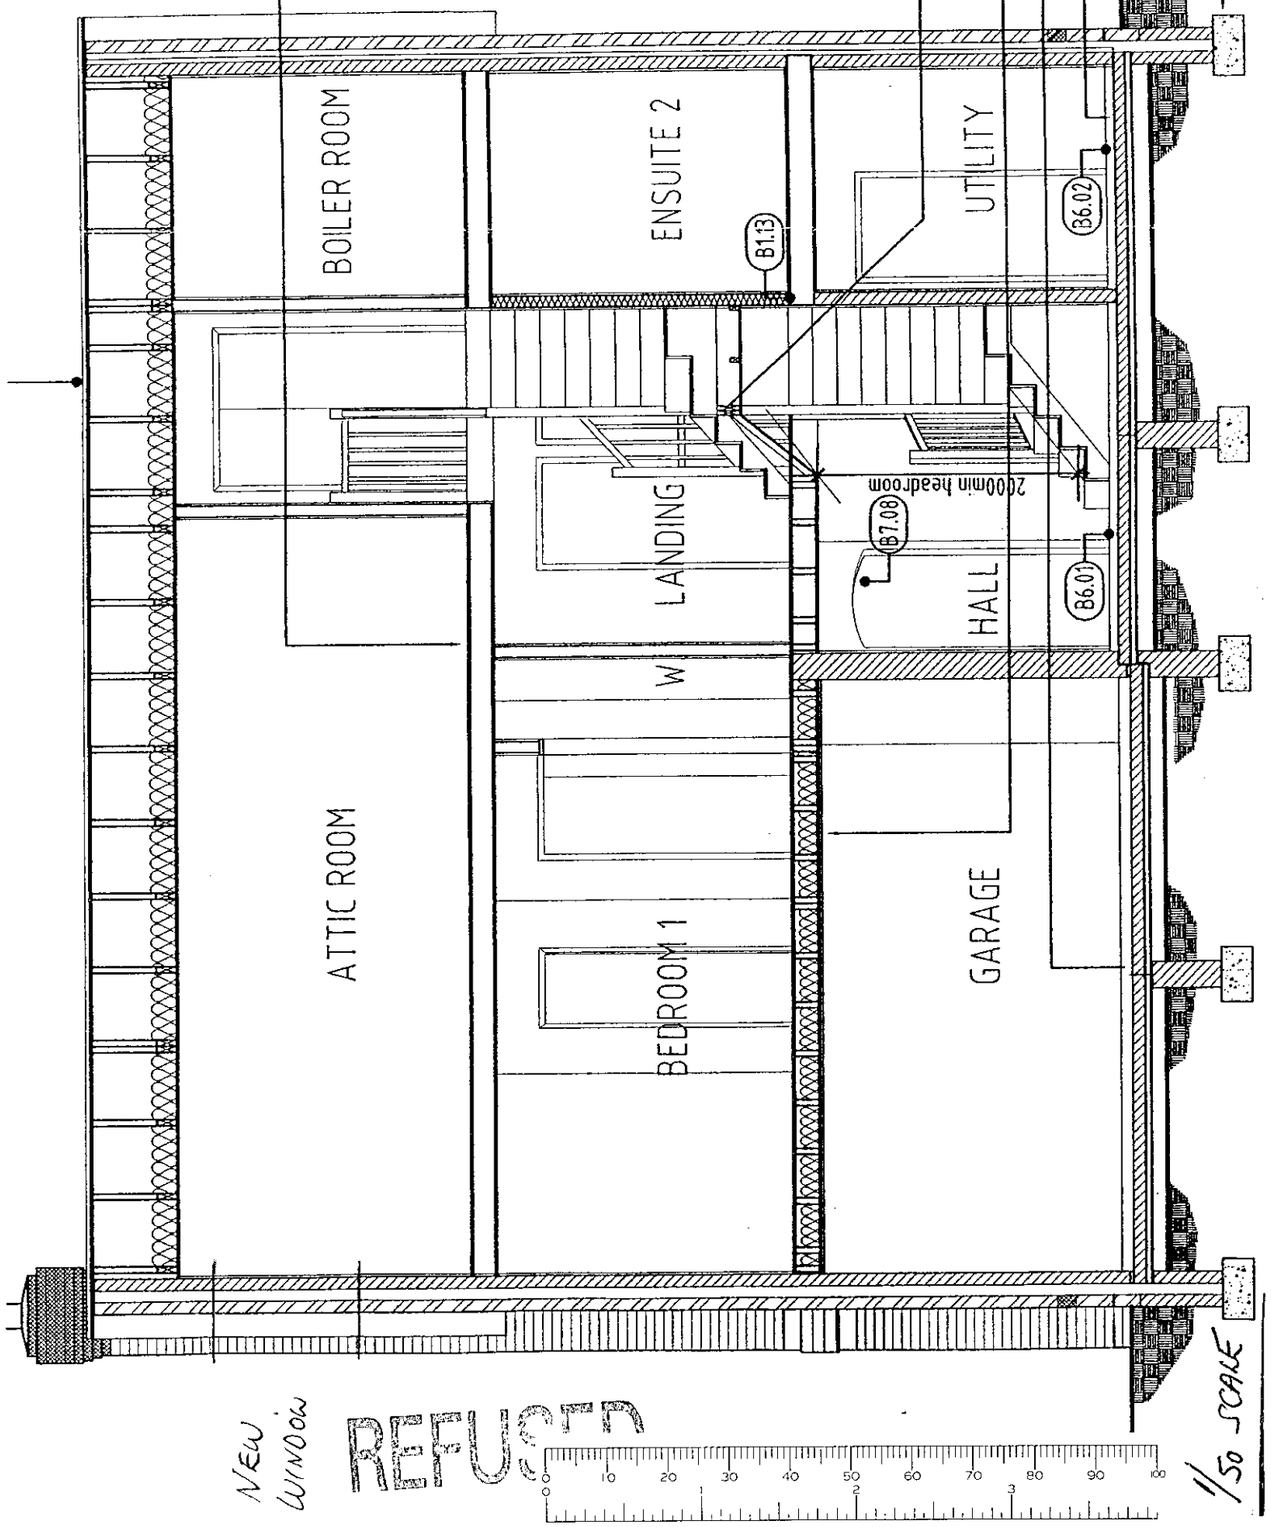

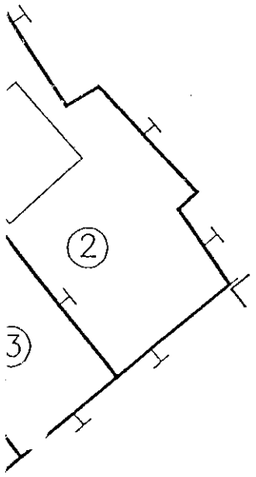

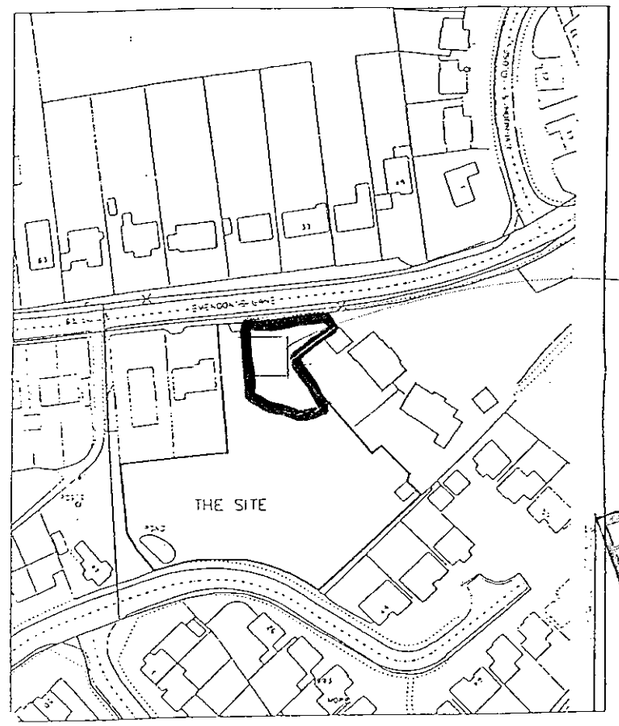

Location Plan 1:2500

REVISION C: DRAWING SIZE AMENDED TO A3 AND LOCATION PLAN REDUCED TO 1:1250 19/8/99 PPB
REVISION B: PLOT BOUNDARYS THICKENED AND HOUSES SHOWN IN THIN LINE AS REQUESTED BY CLIENT 26/5/99 PPB

Client: Laing Homes

Project: Evendons lane, Wokingham

Title: Conveyance

MICHAEL A JENNINGS ASSOCIATES
CONSULTING ENGINEERS
64 OCK STREET
ABINGDON
OXON OX14 5BZ
Tel: 01235 555173
Fax: 01235 523226

Scale 1:500 | Date April 99 | Drawing No. 2989:C1C
Revision | Drawn PPB