



ELEVATION

SECTION A.A.

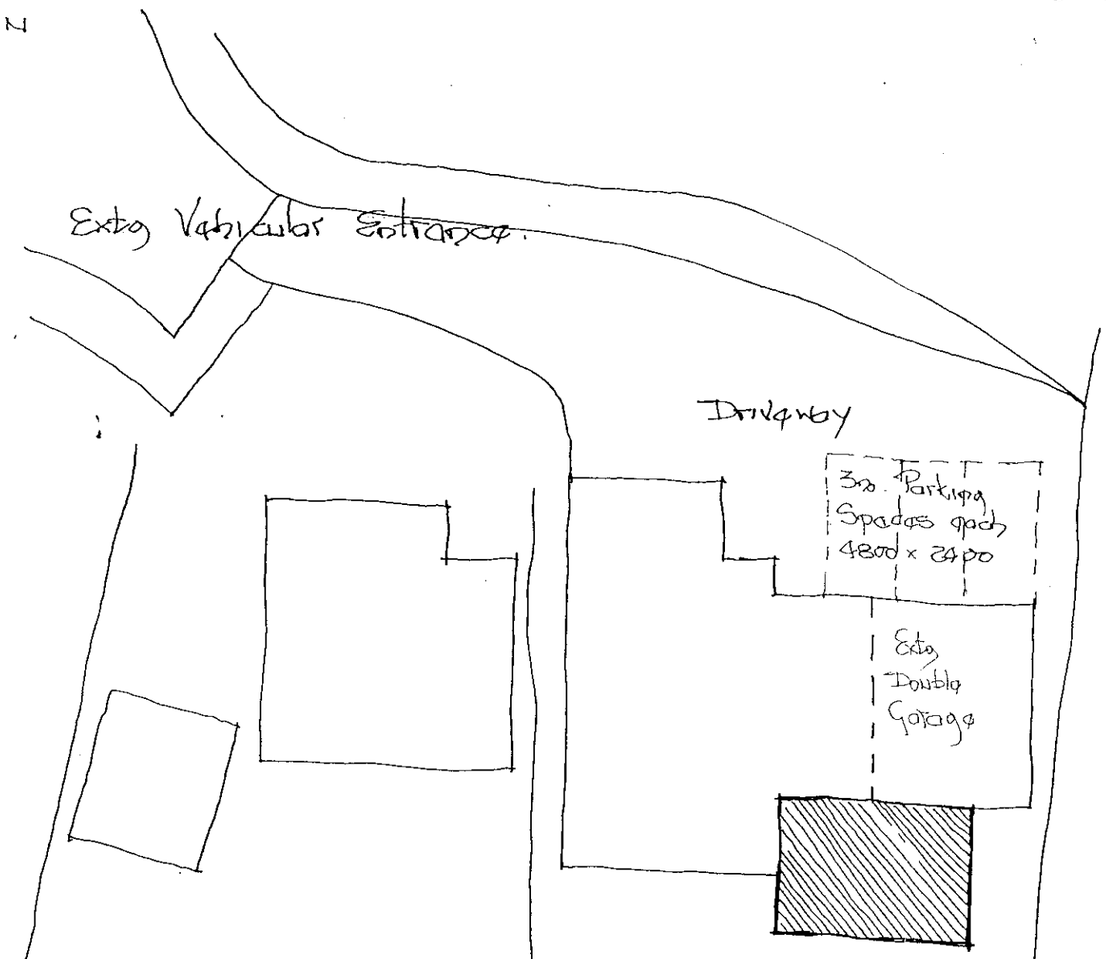

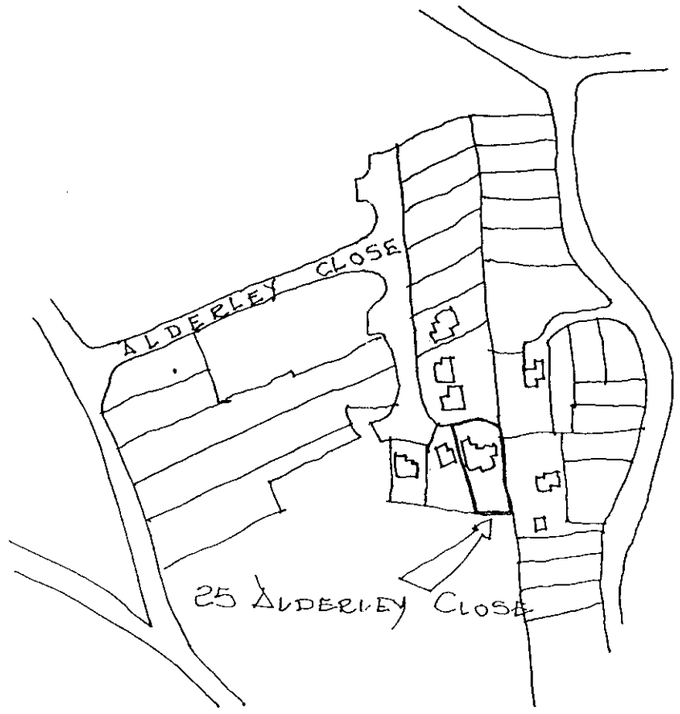


BLOCK PLAN 1:200.


LOCATION PLAN 1:2500.

Proposed Single Storey Extension.

0678


ADDITIONAL PLAN

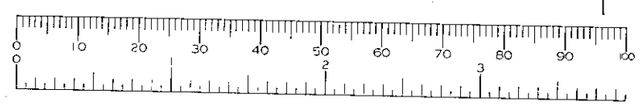


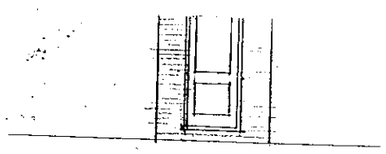

ELEVATION

SECTION A.A.

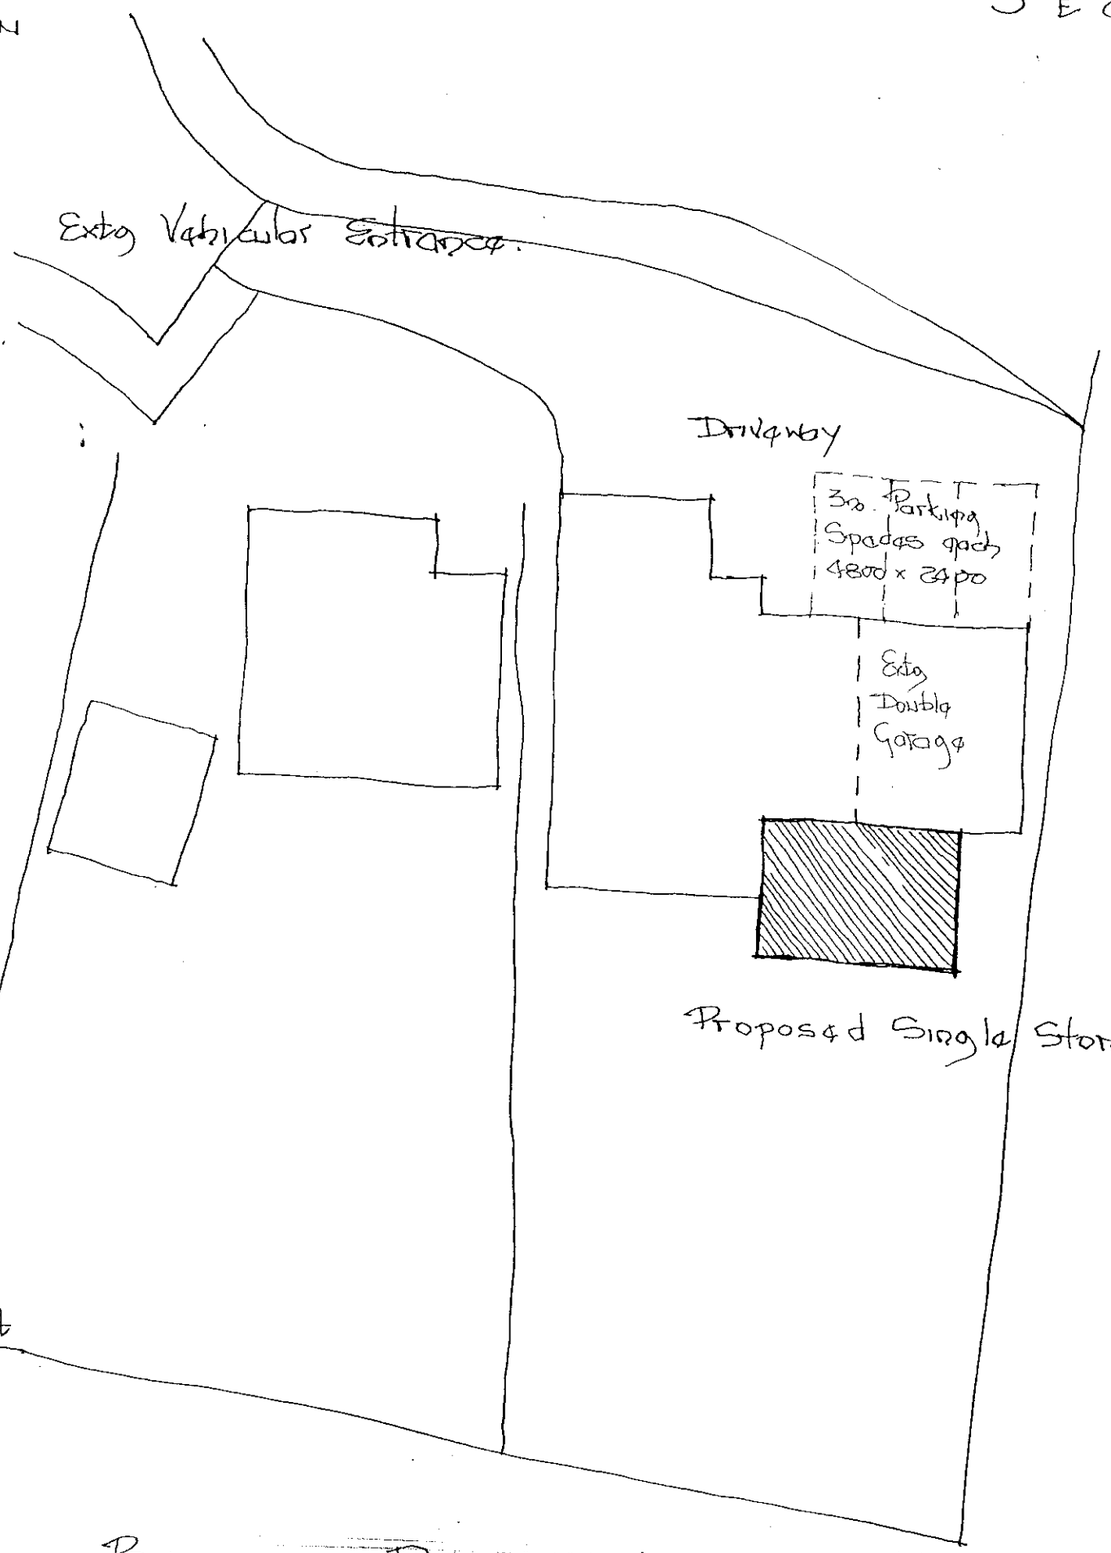


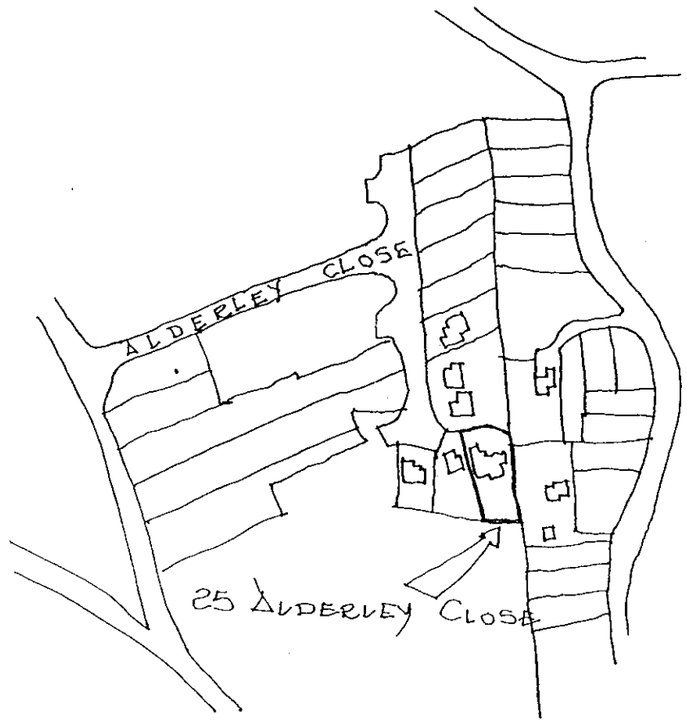


LOCATION PLAN 1:2500.


0678

ADDITIONAL PLAN

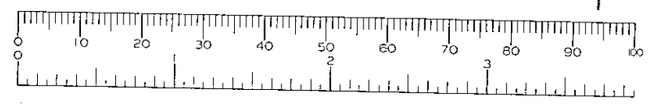


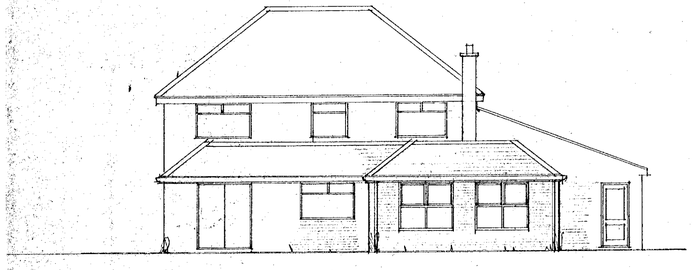


North Elevation

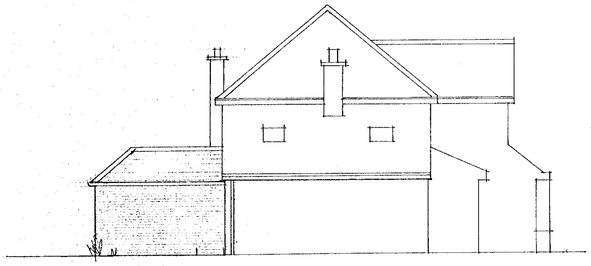


West Elevation

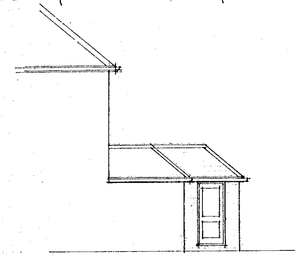


East Elevation

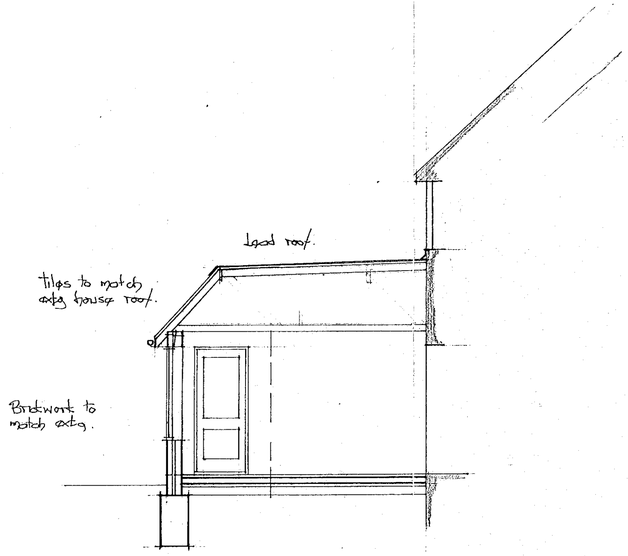


Section A.A.

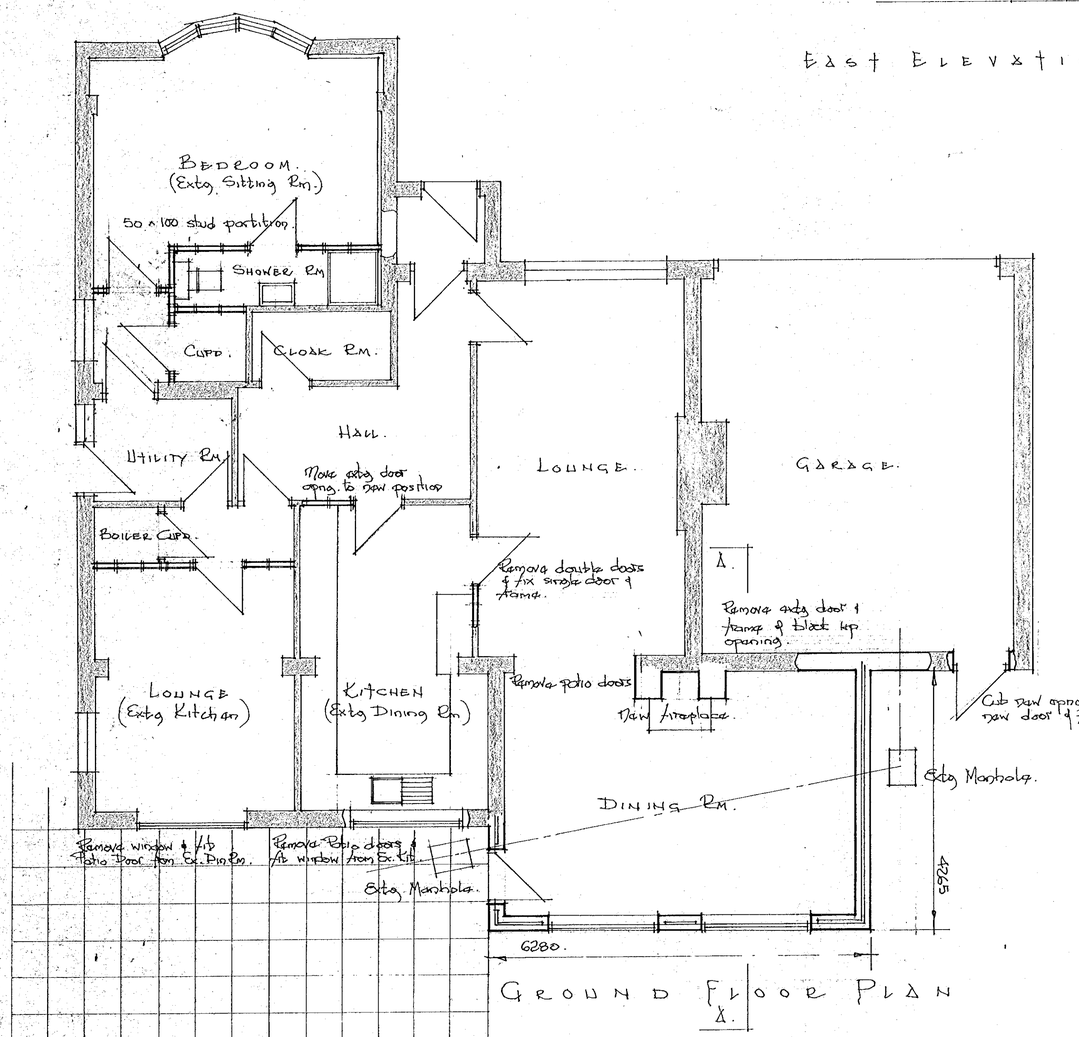

Ground Floor Plan

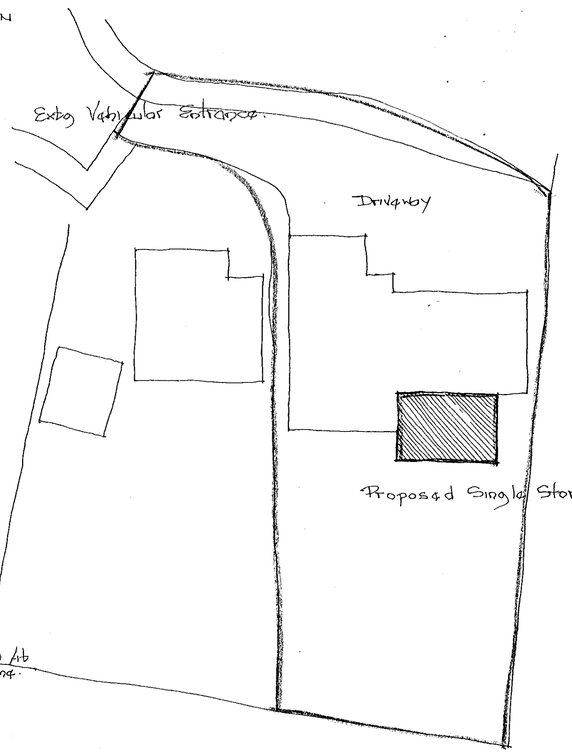

Block Plan 1:200.

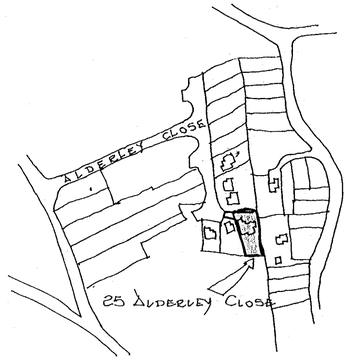

Location Plan 1:2500.

17 FEB 2000* 0678


BRIAN G. WHEELER MBIAT ACIOB
Incorporated Architectural Technologist
Associate Chartered Institute of Building
Building Consultant, Surveyor
Project Management Consultant
Tel (01635) 862203

CLIENT: Mr. & Mrs. J. Reid

JOB TITLE: Proposed Single Storey Extension & Internal Alterations 25, Alderley Close, Woodley, Reading Berkshire.


DRWG TITLE: G.F. Plan, Section. Elevations.

SCALE	DATE
1:50 - 100	Feb 2000
DRWN BY: BGW	DRWG NO: BW/00/302.

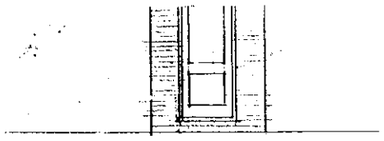


ELEVATION

SECTION A.A.

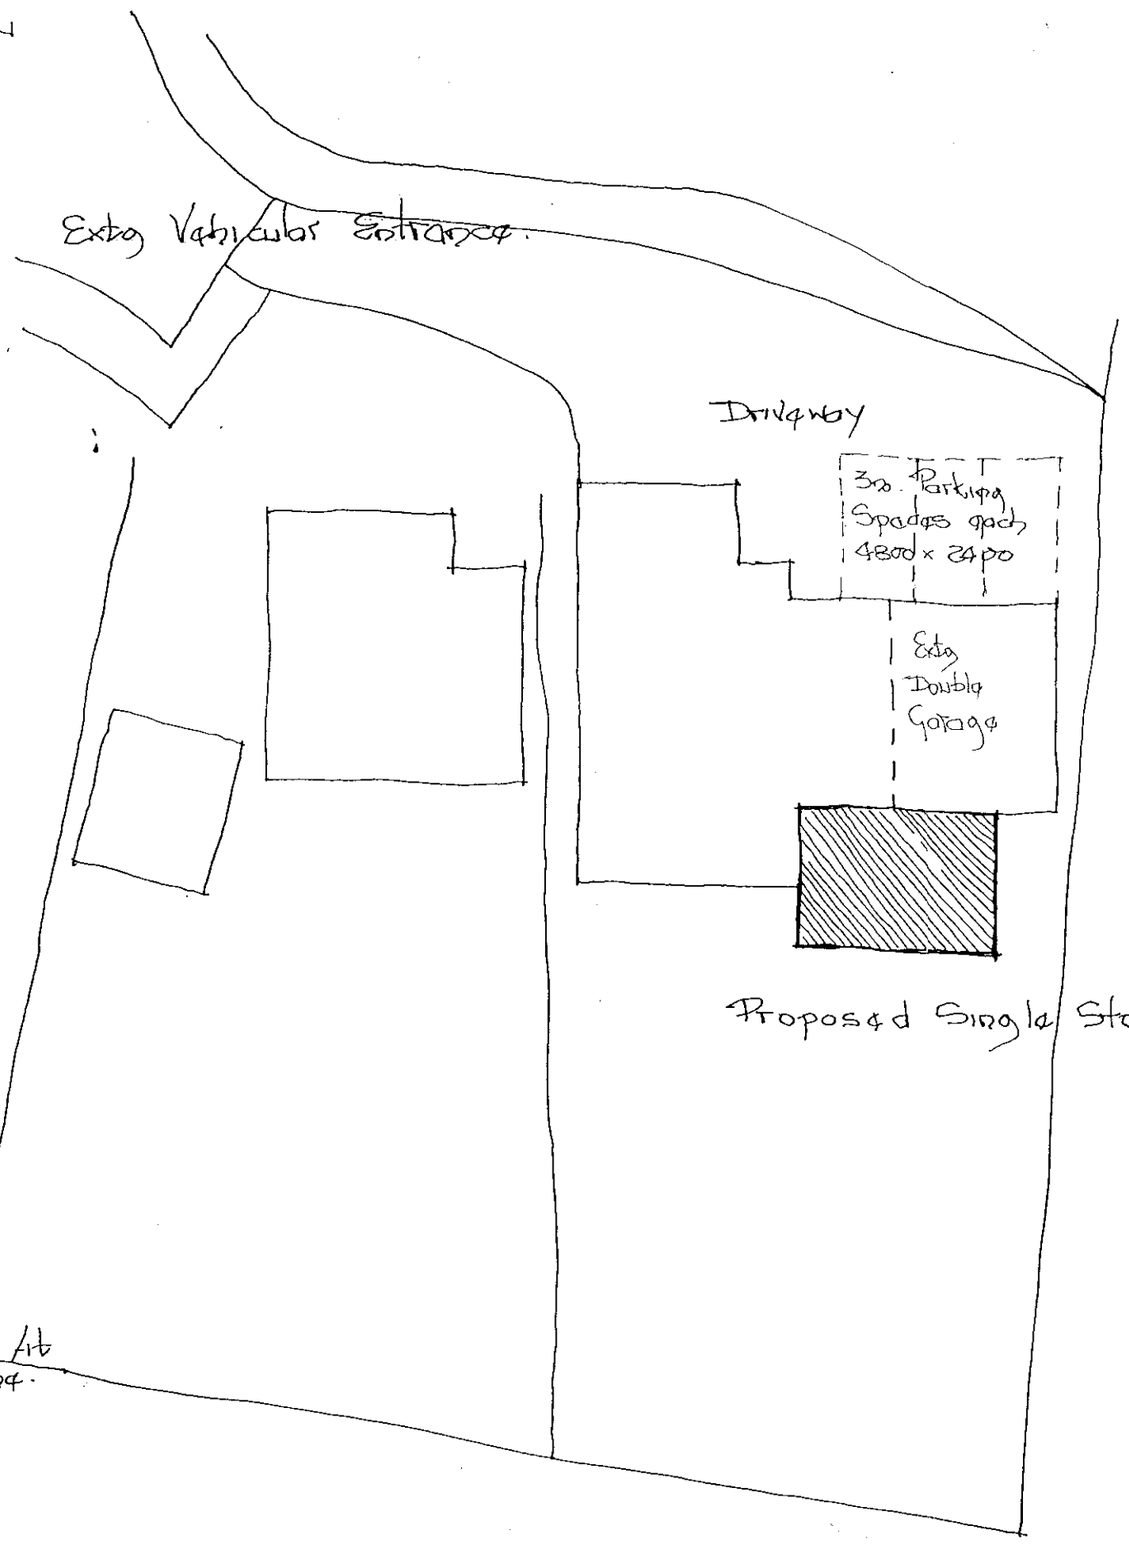

BLOCK PLAN 1:200.

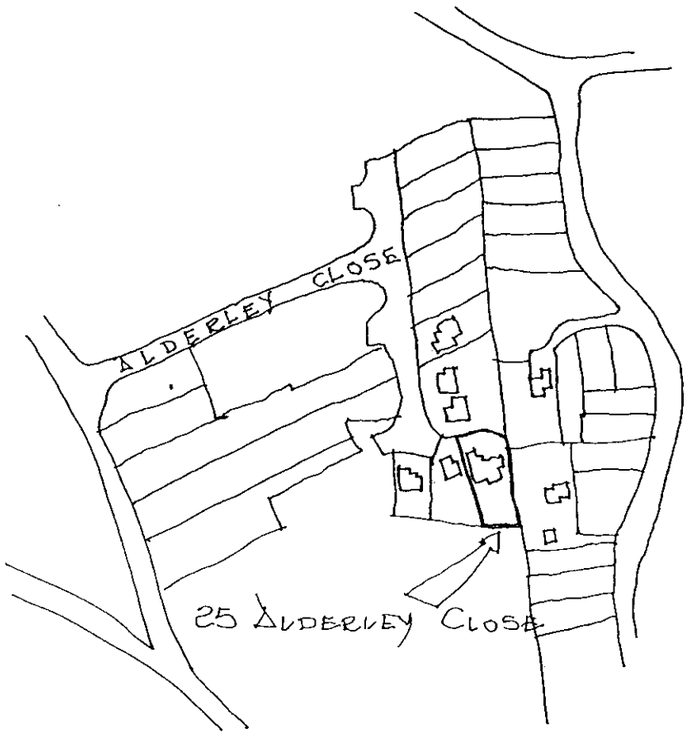

LOCATION PLAN 1:2500.

0678

ADDITIONAL PLAN

25 Alderley close - Woodley
(f/2000/0678)