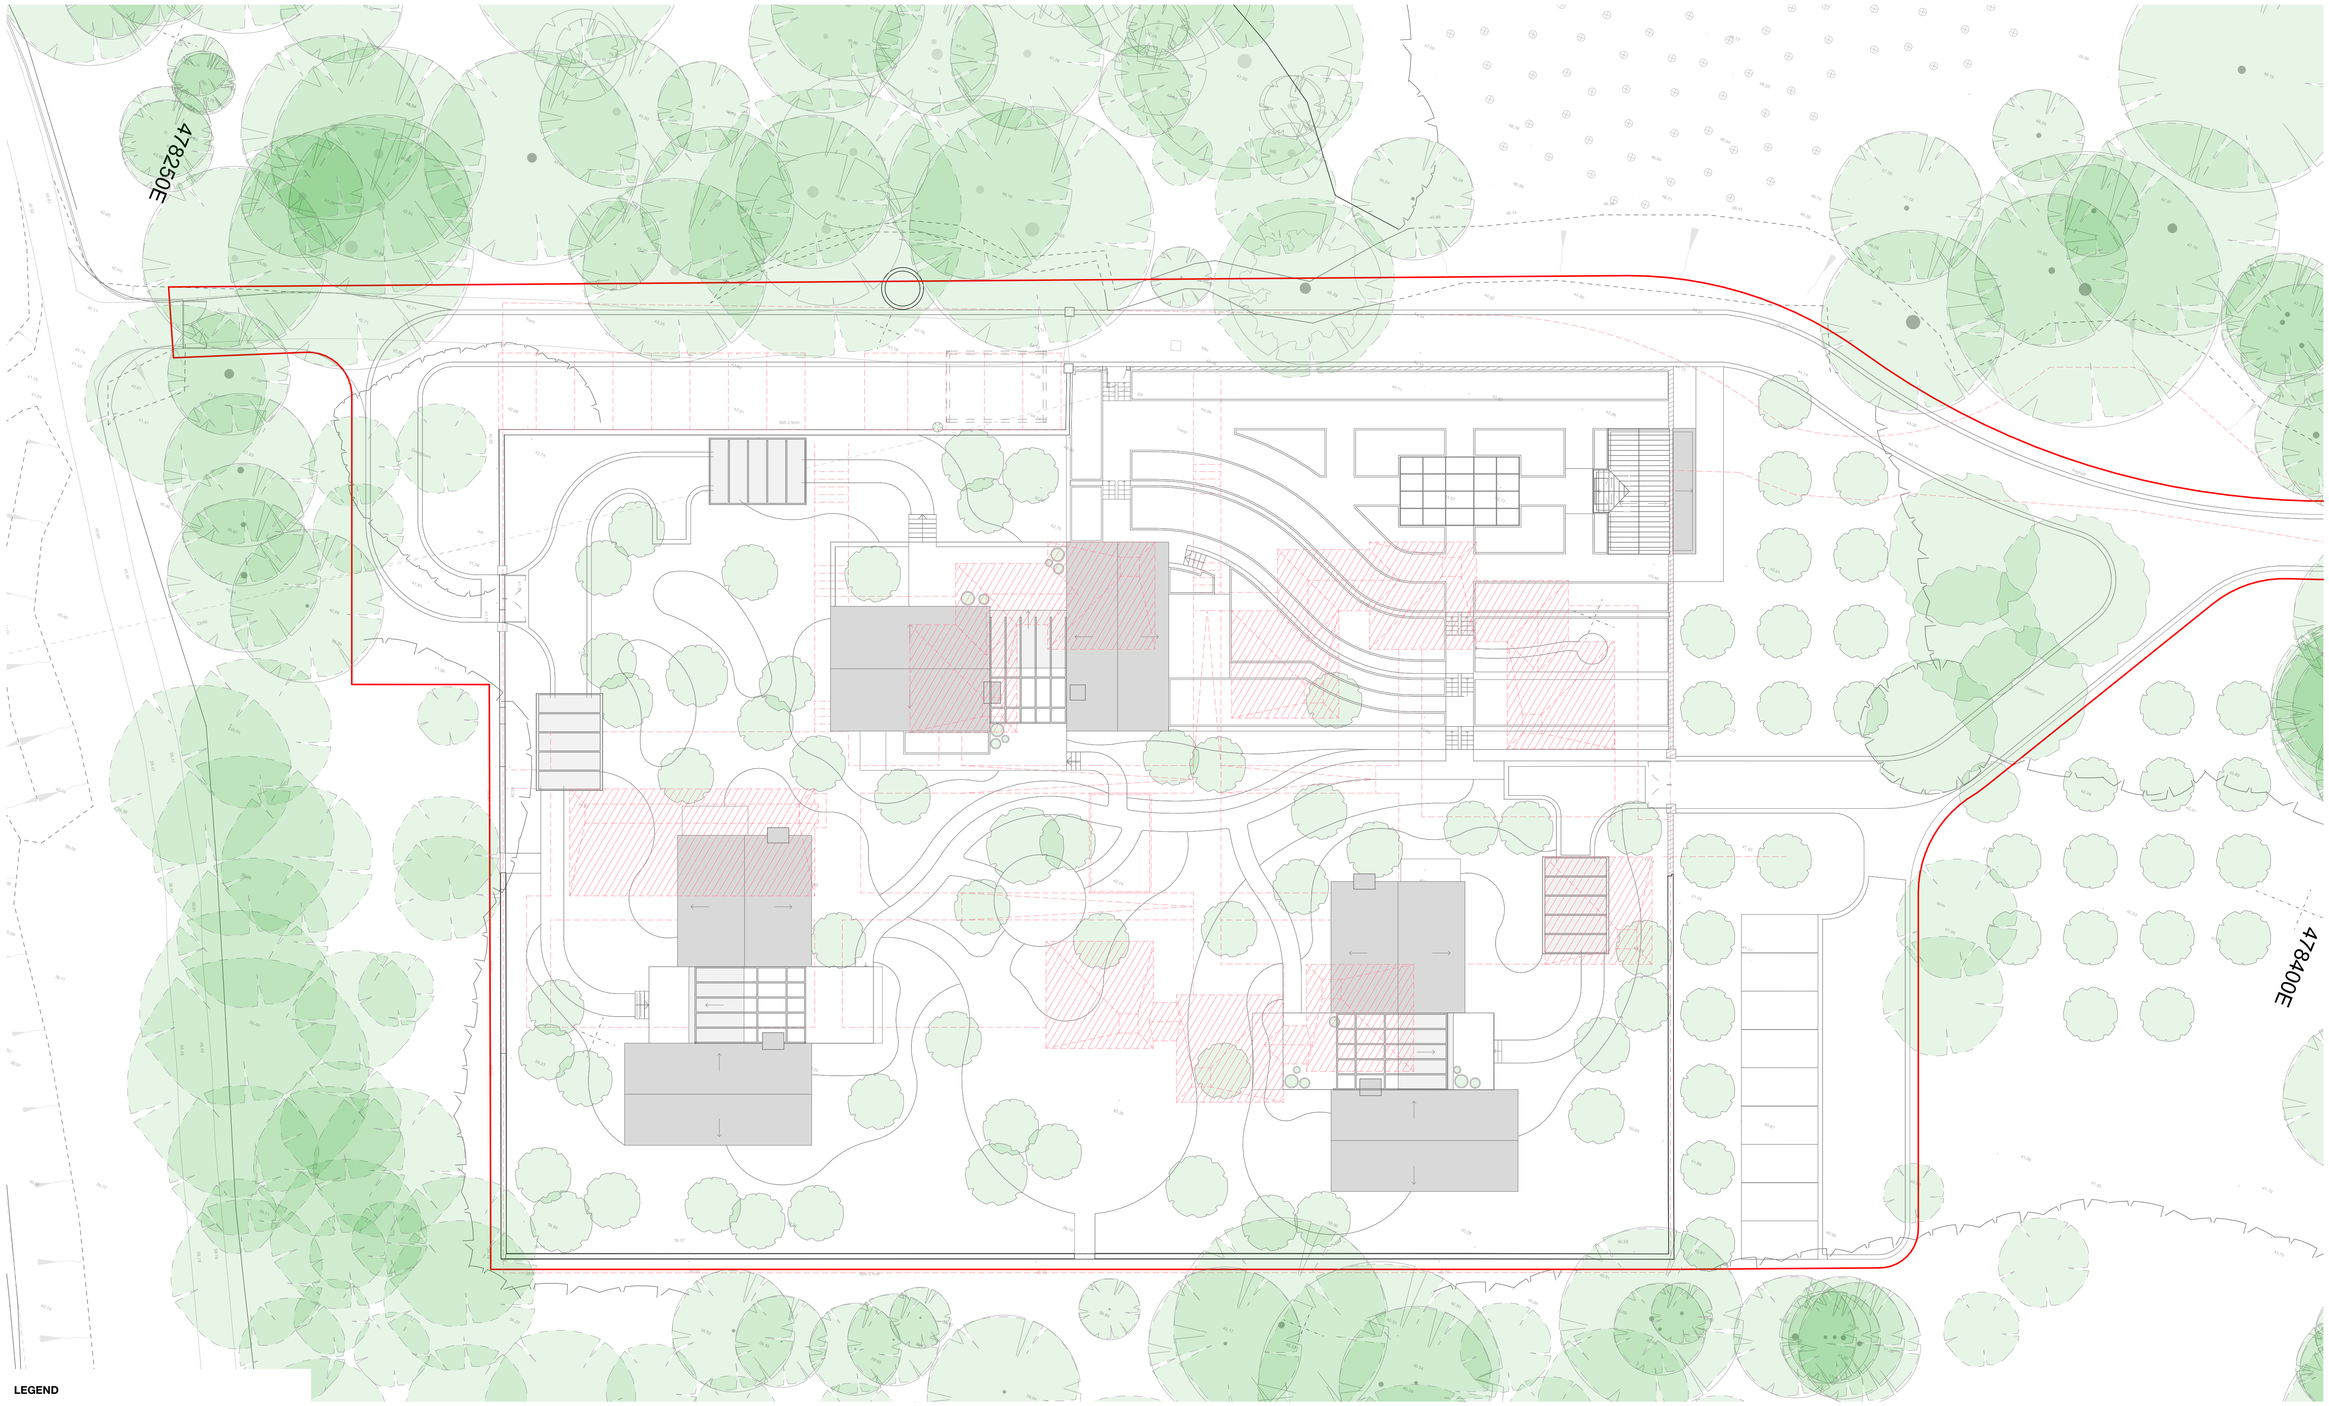

LEGEND

- Approved Planning Application 240847
- Approved Block Plan
- Boundary line
- Outline of the approved design
- Proposed Roof Plan
- Proposed brickwork to garden wall
- Existing brickwork
- Proposed buildings

N

SCALE 1:200

0 4 8 12 16 20m

© LA London Architects LLP. Do not reproduce the drawing without written permission. Do not scale from this drawing. Use figured dimensions only. **IF IN DOUBT ASK.**

Verify all dimensions on site before commencing any work or shop drawings. Inform the architects before any work starts if this drawing exceeds the quantities in any way.

This drawing to be read in conjunction with all relevant drawings / specification / schedules etc. which relate to this project.

Any aspects of these drawings/specifications that include elements that relate to, or could be interpreted as relating to, basement waterproofing or basement structure are provided **for information only** and are either (1) taken directly from the relevant client-appointed specialist's design information/requirements and/or (2) state the minimum performance standards required for the contractor to comply with and take responsibility for as a Contractor's Design Portion element under the building contract.

Any aspects of these drawings/specifications that include elements that relate to, or could be interpreted as relating to, fire safety under statutory regulations are provided **for information only** and are either (1) taken directly from relevant client-appointed specialist's design information/requirements and/or (2) state the minimum regulatory performance standards required for the contractor to comply with and take responsibility for as a Contractor's Design Portion element under the building contract.

REV	DATE	DESCRIPTION	ISSUED	APPROVED
P03	11/06/2026	For Planning	SH	AJP
P02	11/12/2025	For Planning	AKH	MS
P01	20/08/2025	For Planning	AKH	MS

LA LONDON | ARCHITECTS

Lancaster House
38 Southwark Street
London SE1 1UN
+44 (0)20 7403 1000
info@la.london
www.la.london

PROJECT
Project Conway - Staff Village
New Build
Confidential

CLIENT
Confidential

SCALE 1:200
ORIGINAL PAPER SIZE A1
LA PROJECT REF 1168

DRAWING
Approved/Proposed Comparative Block Plan

PURPOSE For Planning
STATUS S2
REVISION DESCRIPTION Preliminary
DRAWN BY SH
REVISION P03

CLIENT APPROVAL
A - approved
B - approved with comments
C - do not use

PROJECT	ORIGINATOR	ZONE	LEVEL	TYPE	ROLE	NUMBER
PCY	LAL	SV	ZZ	DR	A	P0004

BIMcloud: lalondon - BIMcloud Software as a Service/LA London/1168 Project Conway - Staff Village 11/06/2026 17:14