


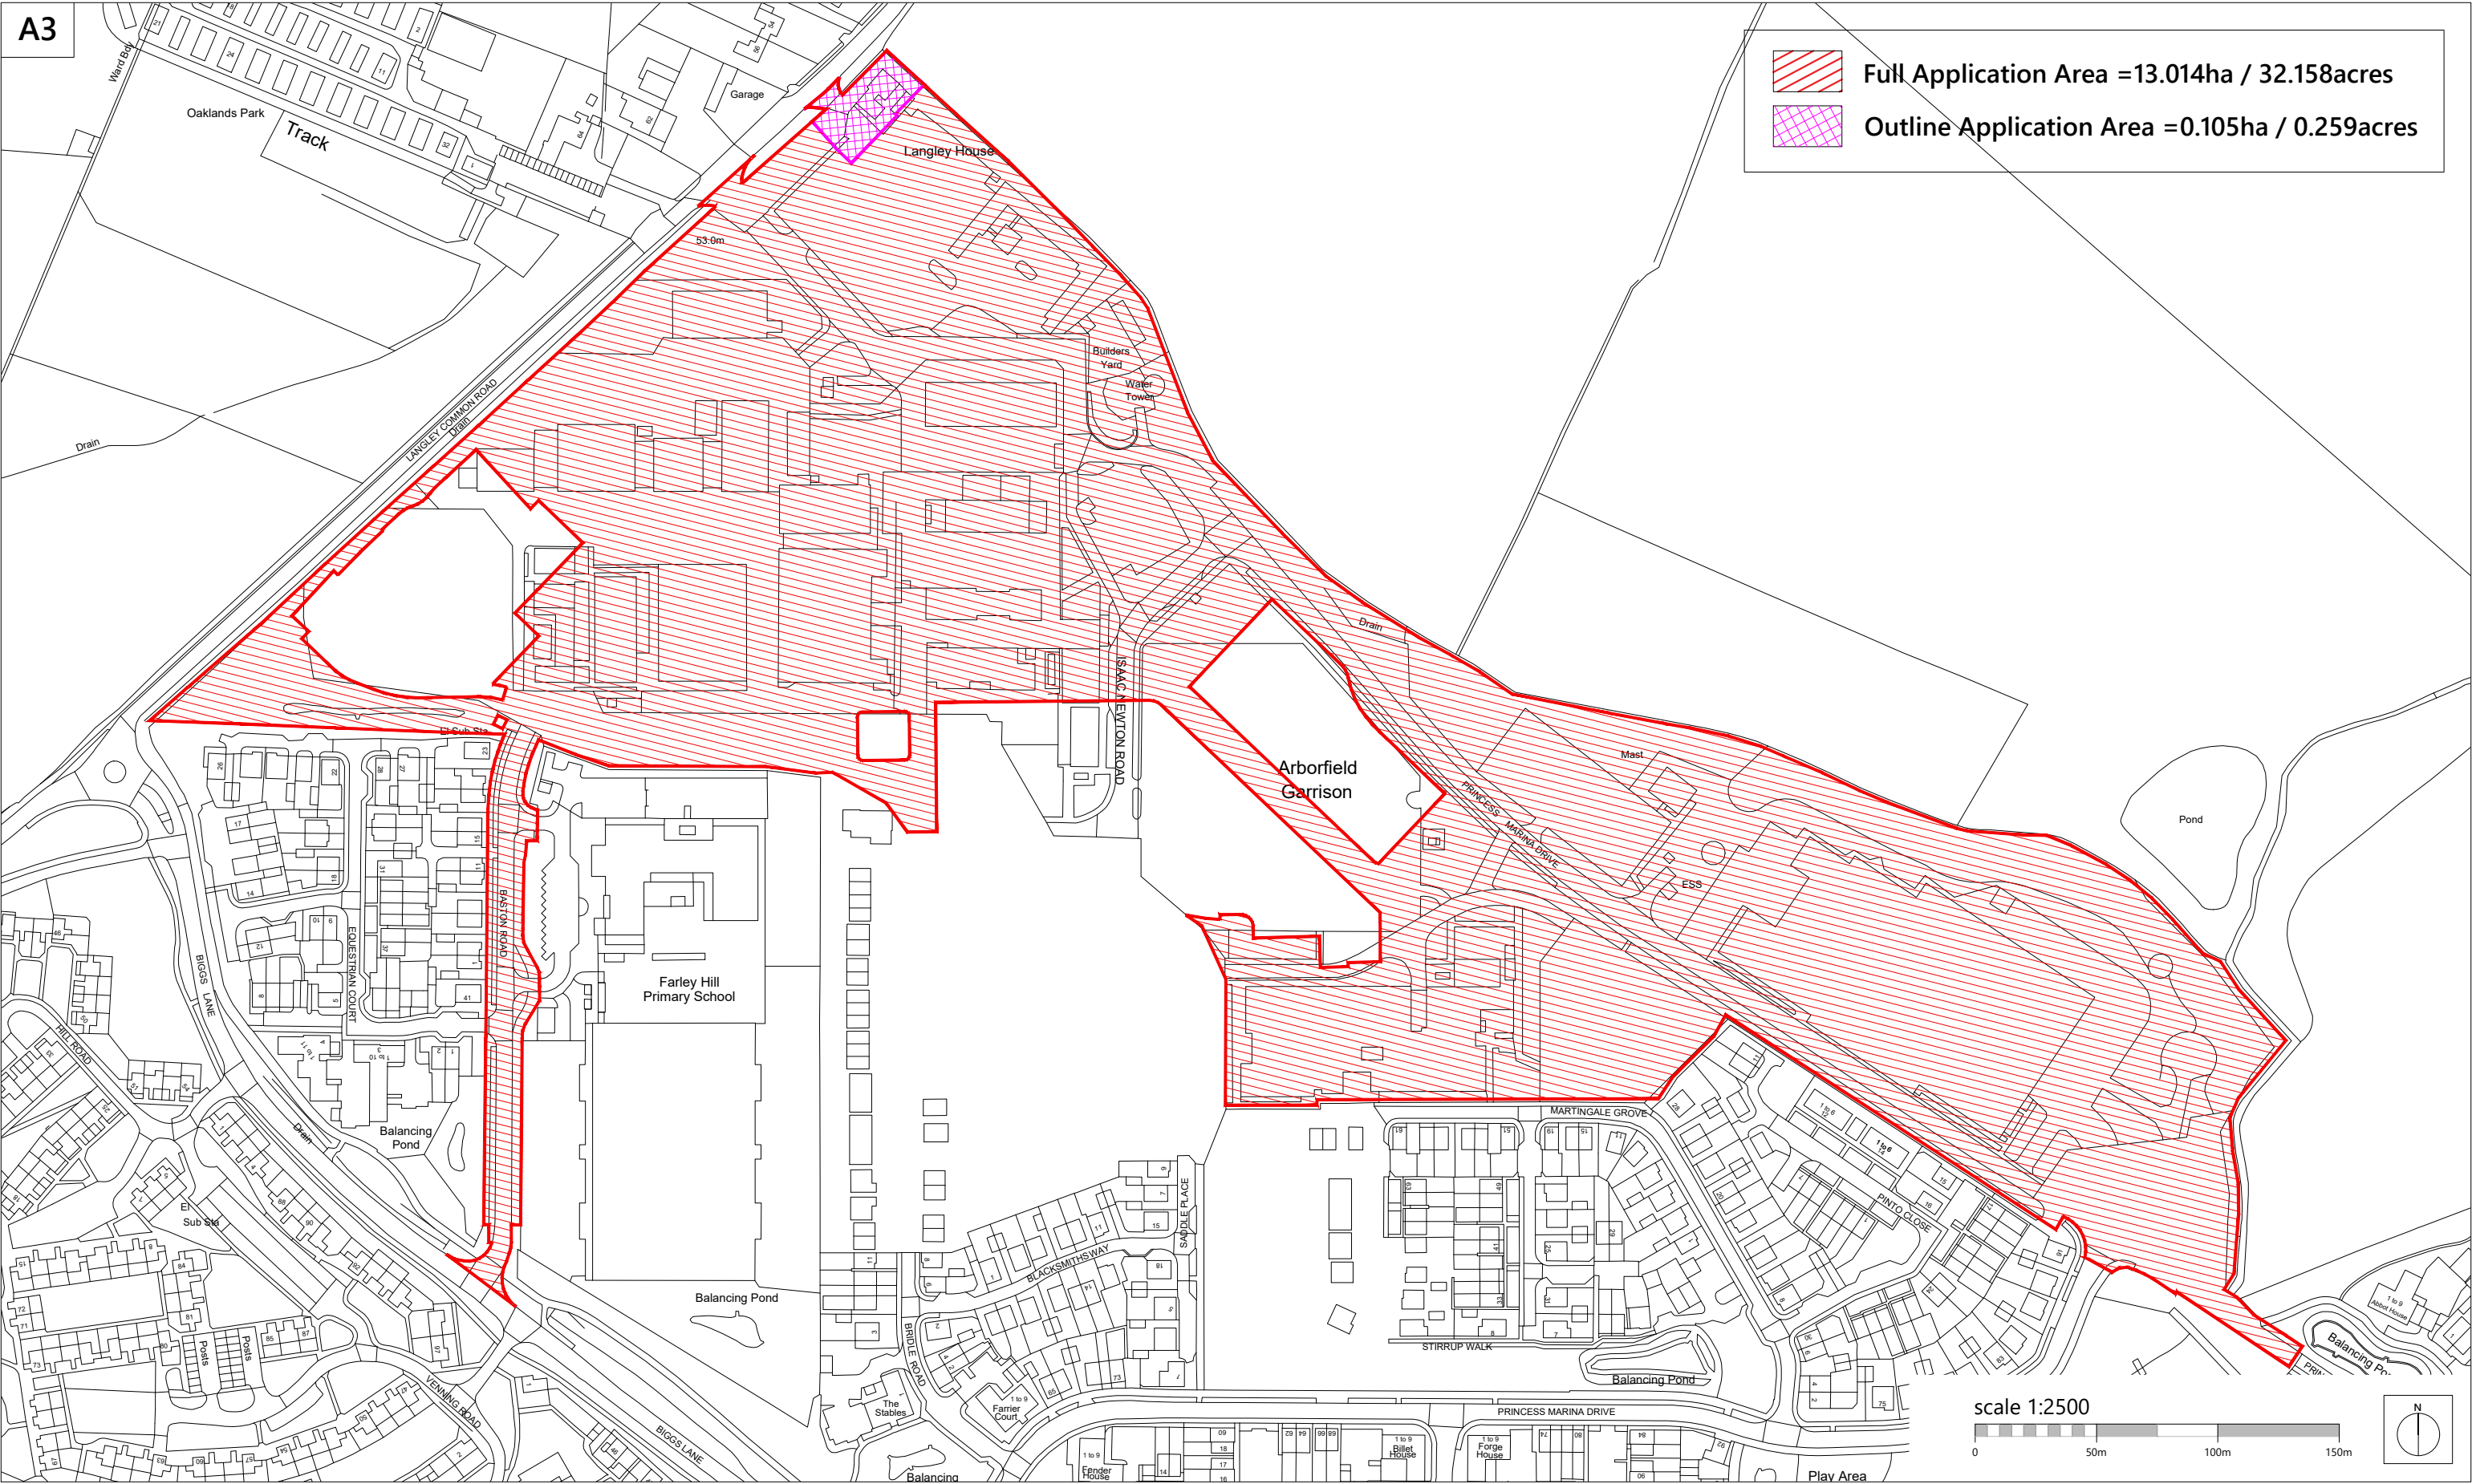

Romsey

T:01794 367703

Portishead

T:01275 407000

London

T:01794 367703

www.thrivearchitects.co.uk

This drawing is the copyright of Thrive Architects Ltd ©. All rights reserved. Ordnance Survey Data © Crown Copyright. All rights reserved. Licence No. 100007359. Permission is granted to scale from this drawing for the purposes of **Local Authority Planning Applications only**. For all other purposes DO NOT scale from this drawing. Contractors, sub-contractors and suppliers are to check all relevant dimensions and levels of the site and building before commencing any shop drawings or building work. Any discrepancies should be recorded to the Architect. Where applicable this drawing is to be read in conjunction with the Consultants' drawings / Clients' Construction Specification.

Rev

Description

A

Issued for Planning

Date

Au

Ch

27.08.26

MRW

RP

Project

Arborfield Studios (Parcels W, Y and Z), Arborfield Green

Drawing

Location Plan - Outline and Full Application Boundaries

Client

Crest Nicholson Operations Ltd

Job no.

CRES250352

Dwg no.

LP.02

Author

RP

Checker

MRW

Status

PLANNING

Client ref.

Date

28.01.26

Rev.

A

Scale

1:2500 at A3

Office

Portishead

thrive.

architects

