



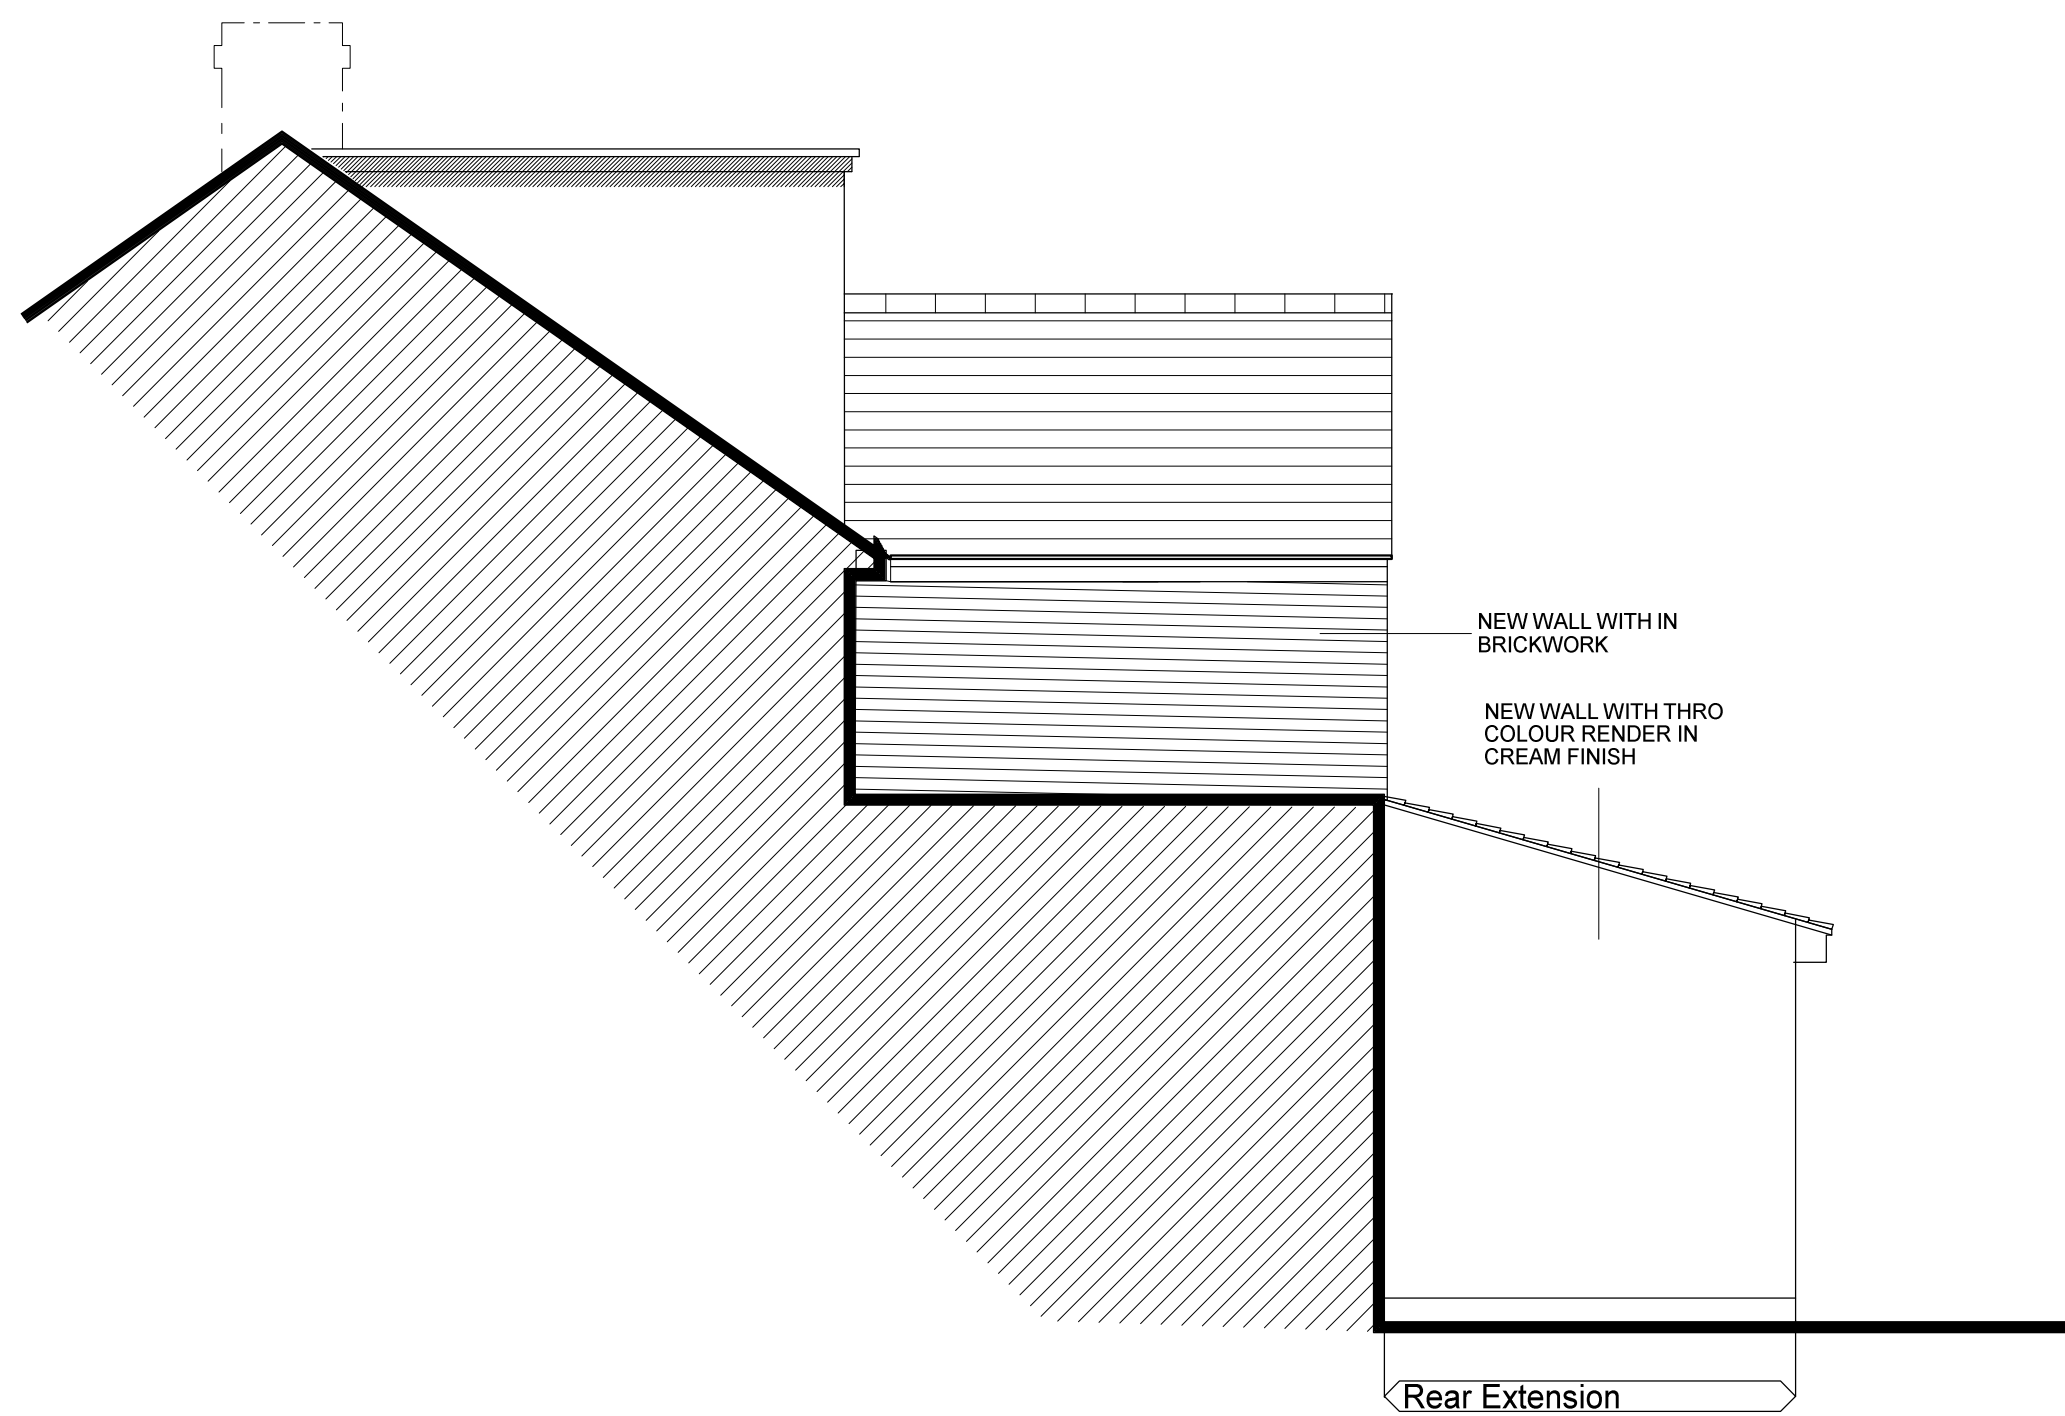

SIDE ELEVATION

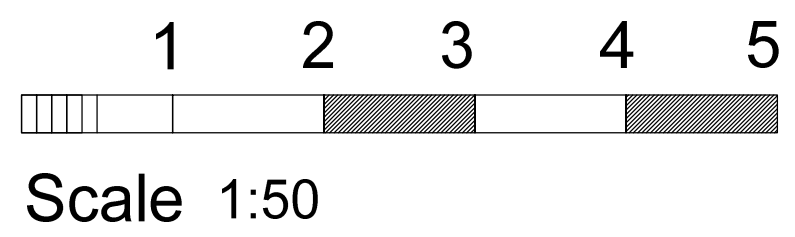

Proposed Side And Rear Extension For Mr Abdul Samee Dhillon		
To 40 Shepherds House Lane Earley Reading RG6 1AD		
Revisions Rev D - Roof amended to single storey extension 02-09-2025	SIGN. adp	DRAWING NO. 507
	APPROVED	
	SCALE 1:50 @ A3	PROJECT 2022-018-028 D
	DATE 13/04/2022	
THIS DRAWING MUST NOT BE USED OR COPIED IF NOT AGREED UPON BY		