
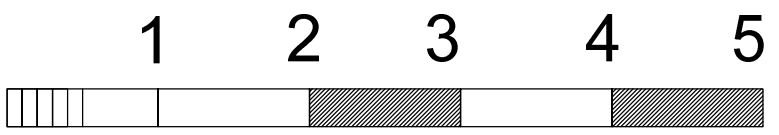


GROUND FLOOR

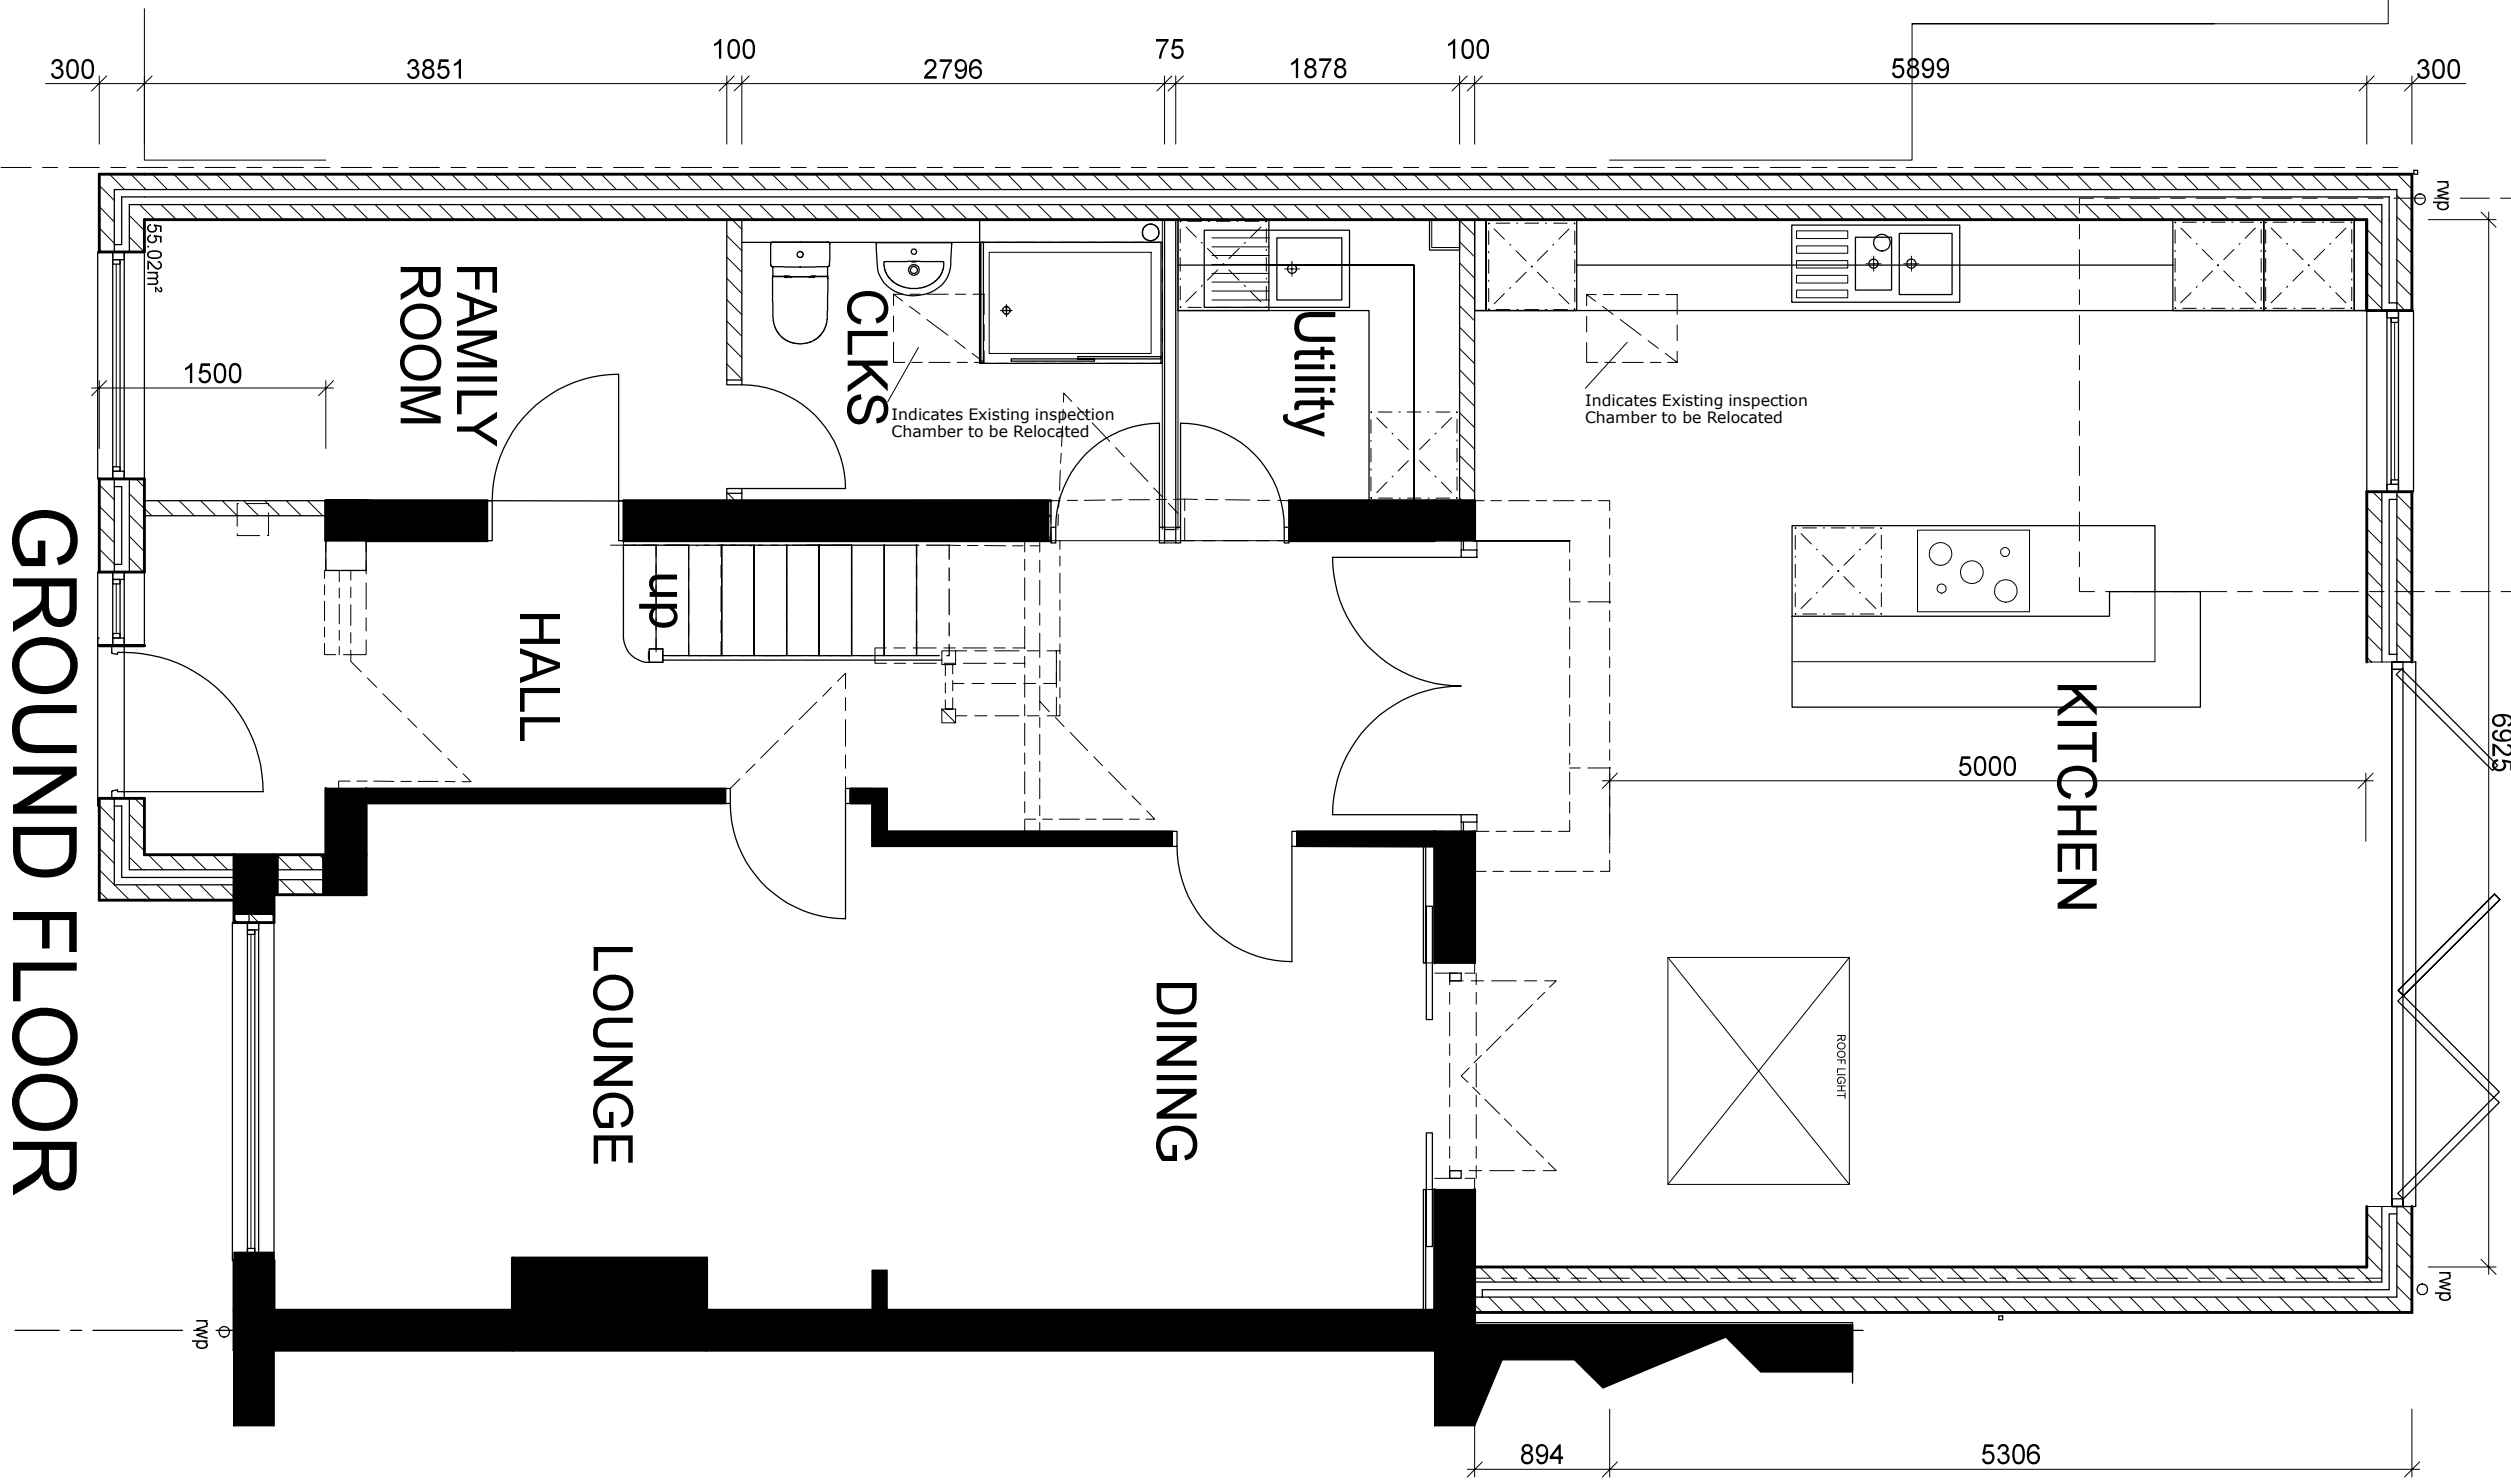

Scale 1:50

Ground Floor Proposed

Proposed Side And Rear Extension For Mr Abdul Samee Dhillon			
To 40 Shepherds House Lane Earley Reading RG6 1AD			
Revisions Rev D - Drawing Re Issued 02-09-2025	SIGN.	adp	DRAWING NO. 501
	APPROVED		
	SCALE	PROJECT	
	DATE	2022-019-20 D	
THIS DRAWING MUST NOT BE USED OR COPIED IF NOT AGREED UPON BY			