


FIRST FLOOR

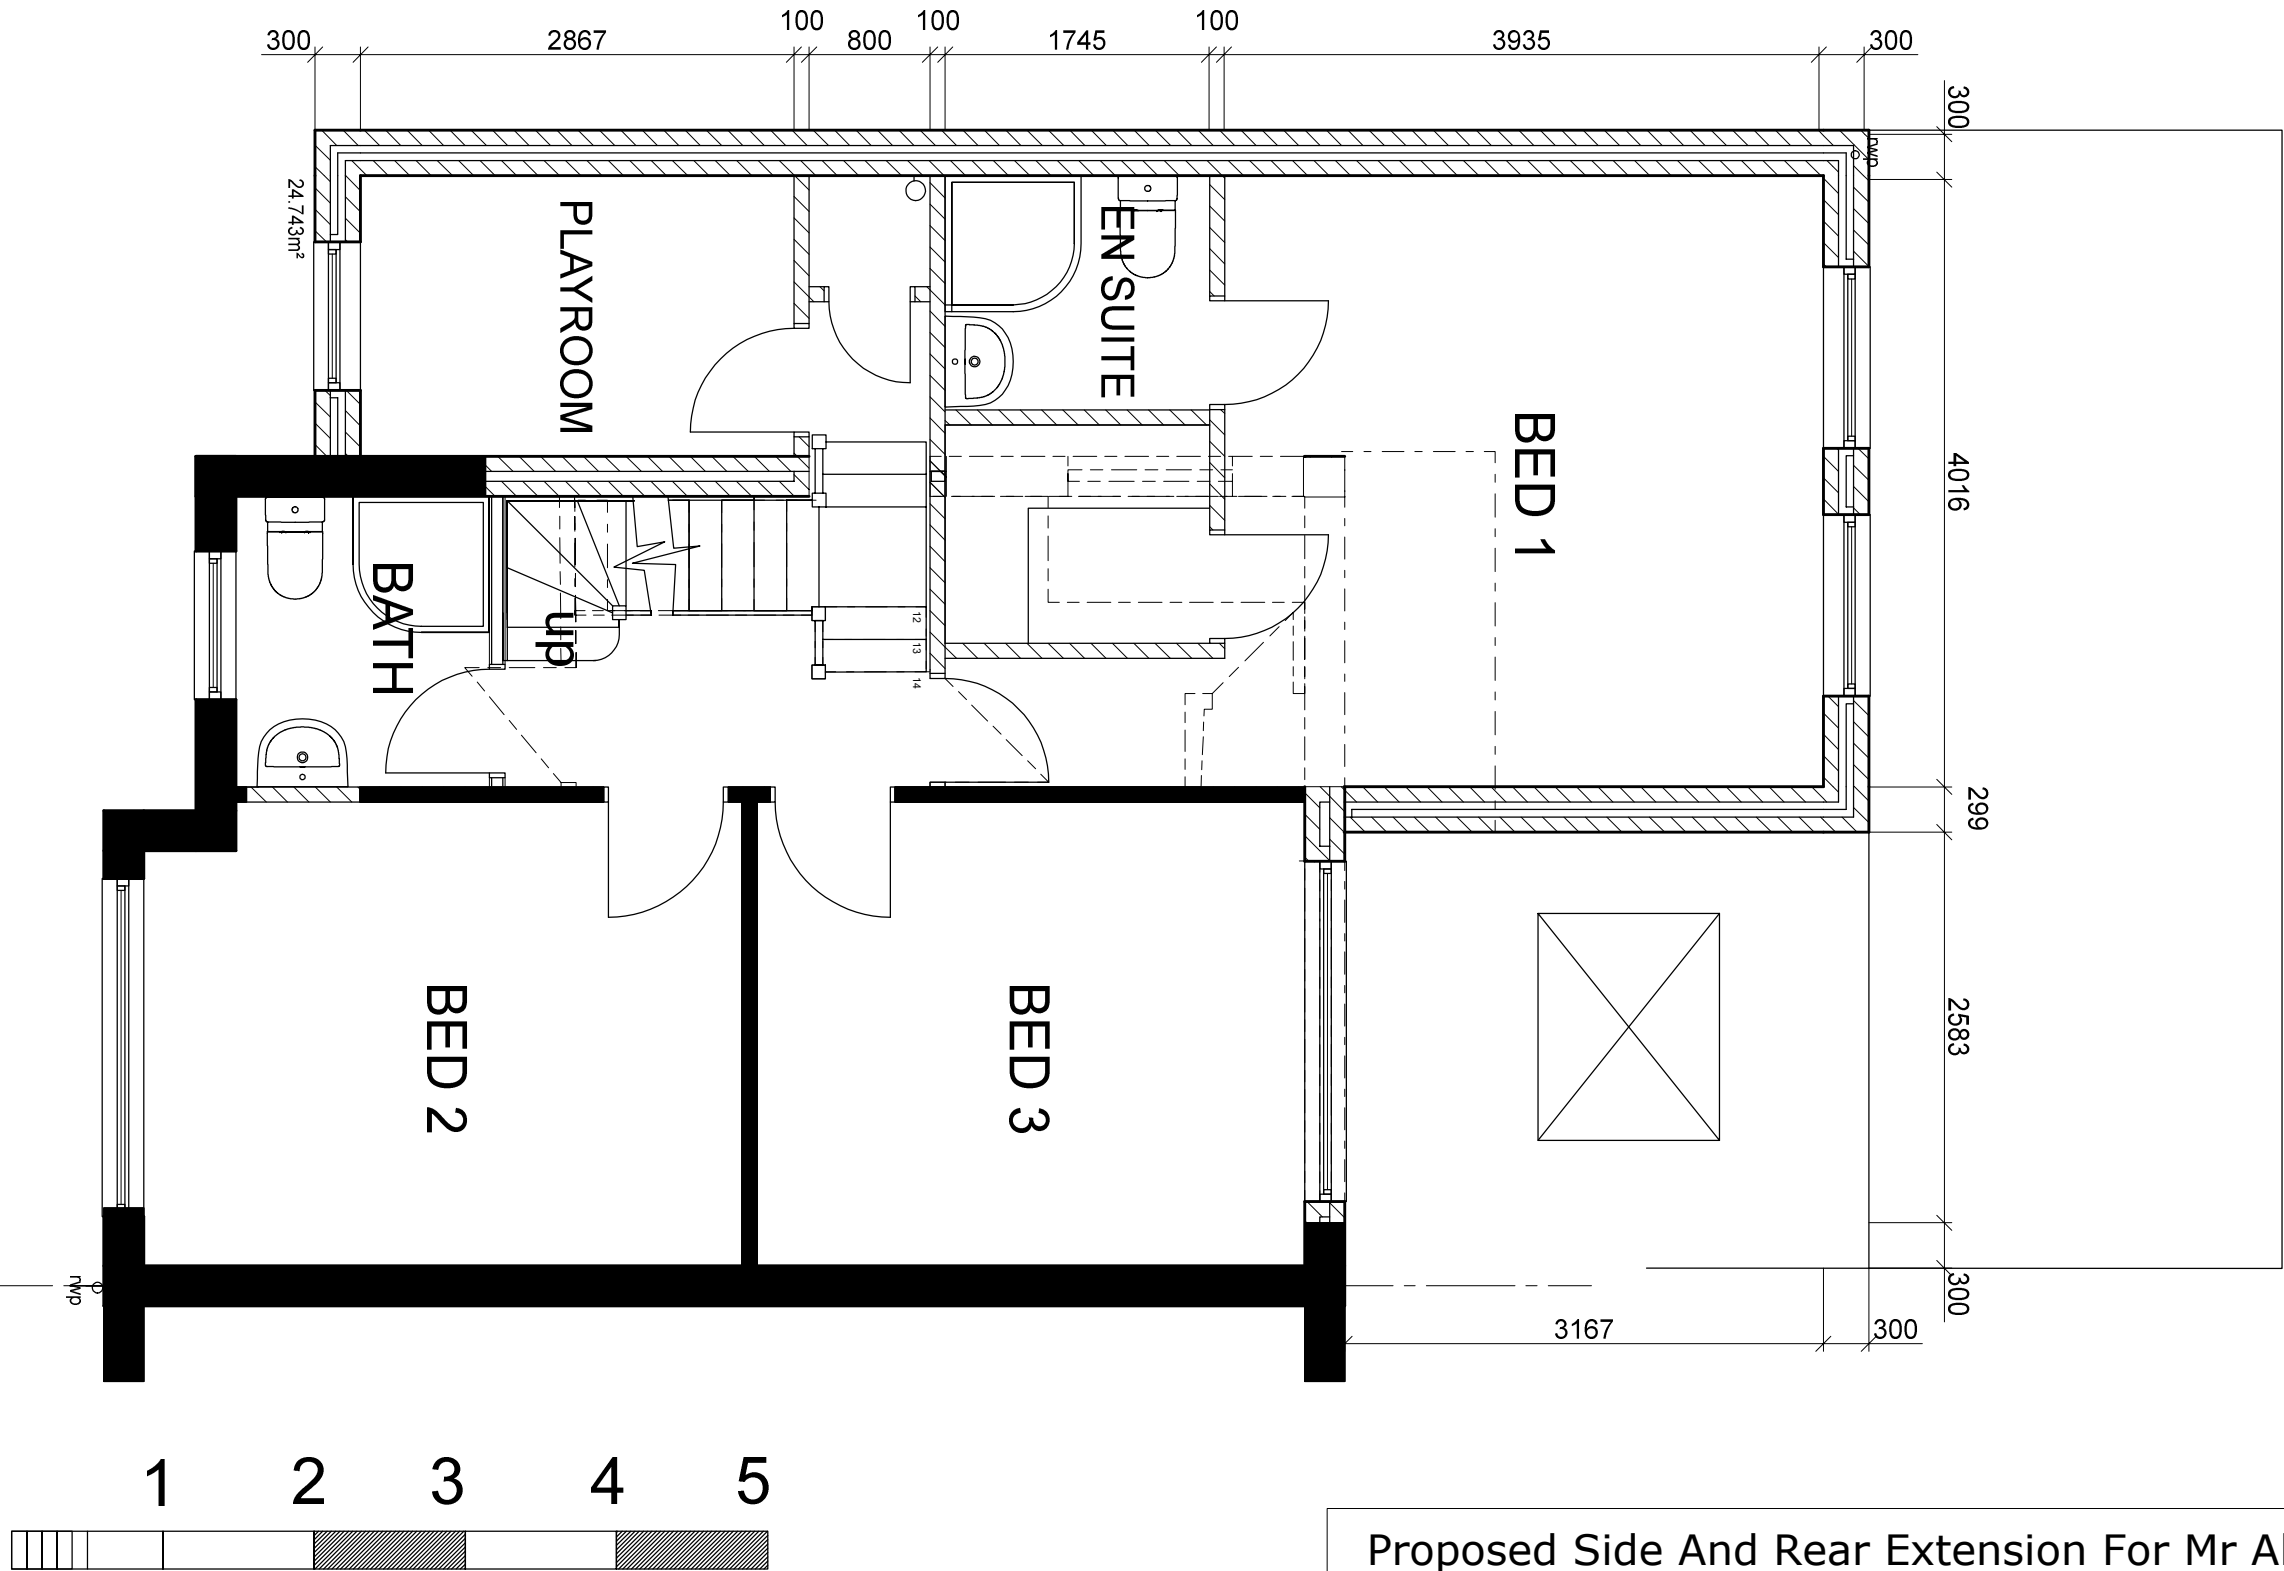

1 2 3 4 5
Scale 1:50

First Floor Proposed

Proposed Side And Rear Extension For Mr Abdul Samee Dhillon		
To 40 Shepherds House Lane Earley Reading RG6 1AD		
Revisions Rev B Size of first floor play room amended. 03-09-2025	SIGN. adp	DRAWING NO. 502
	APPROVED	
	SCALE 1:50 @ A3	PROJECT 2022-019-0-21 D
	DATE 13/04/2022	
THIS DRAWING MUST NOT BE USED OR COPIED IF NOT AGREED UPON BY		