
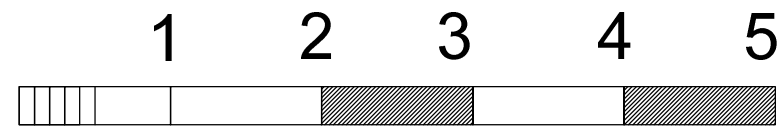


SECOND FLOOR

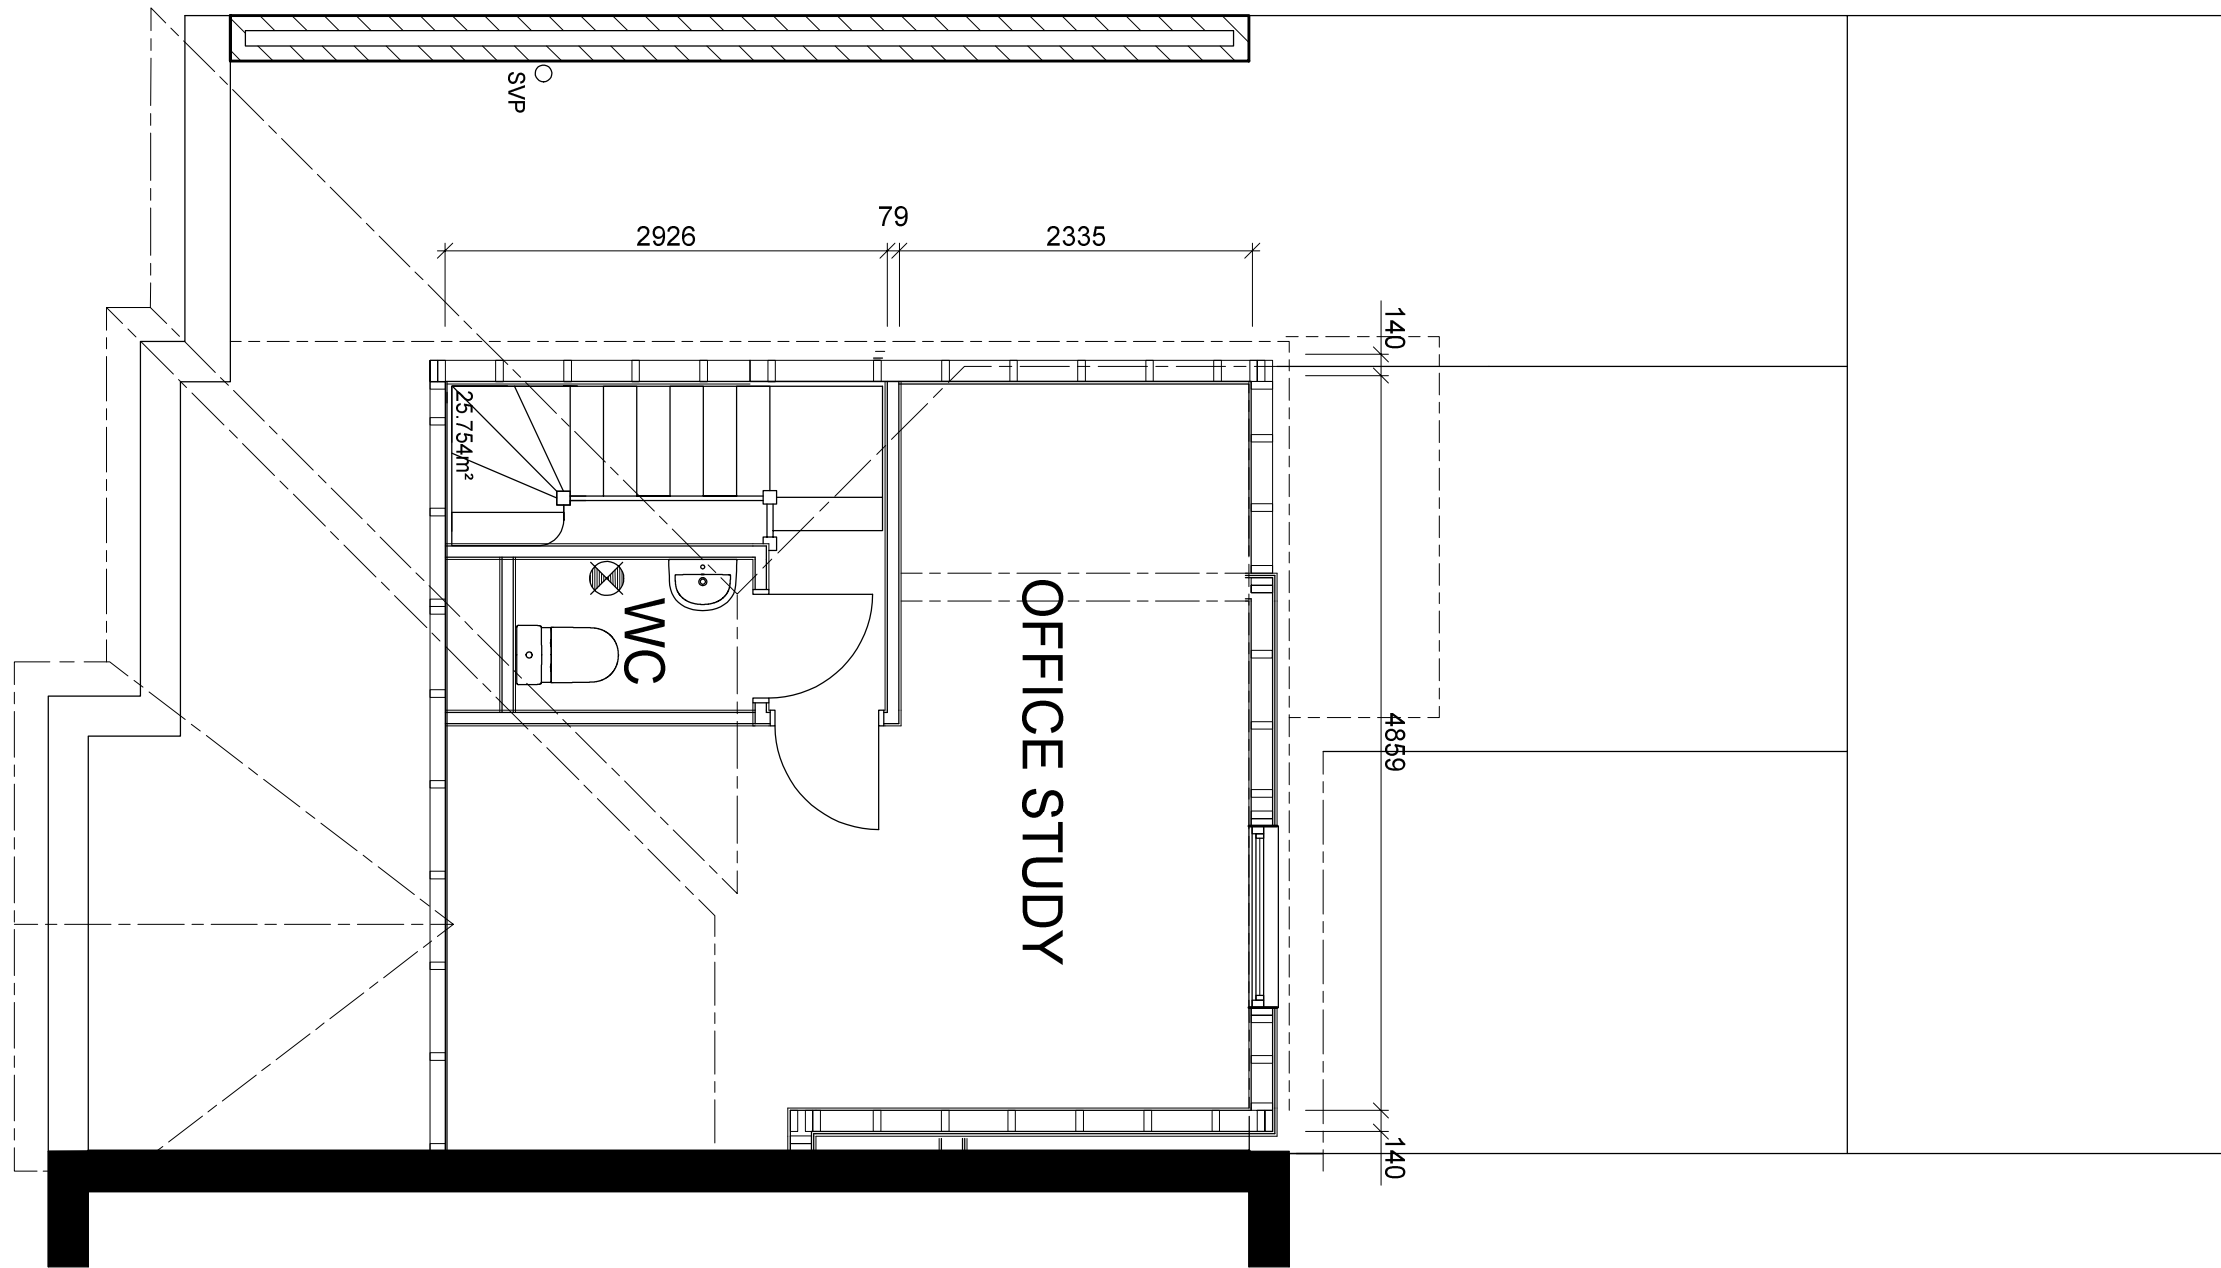

Scale 1:50

Second Floor Proposed

Proposed Side And Rear Extension For Mr Abdul Samee Dhillon		
To 40 Shepherds House Lane Earley Reading RG6 1AD		
Revisions Rev D - Dormer size and roof shape amended 02-09-2025	SIGN. adp	DRAWING NO. 506
	APPROVED	
	SCALE 1:50 @ A3 DATE 13/04/2022	PROJECT 2022-019-023 D
THIS DRAWING MUST NOT BE USED OR COPIED IF NOT AGREED UPON BY		