


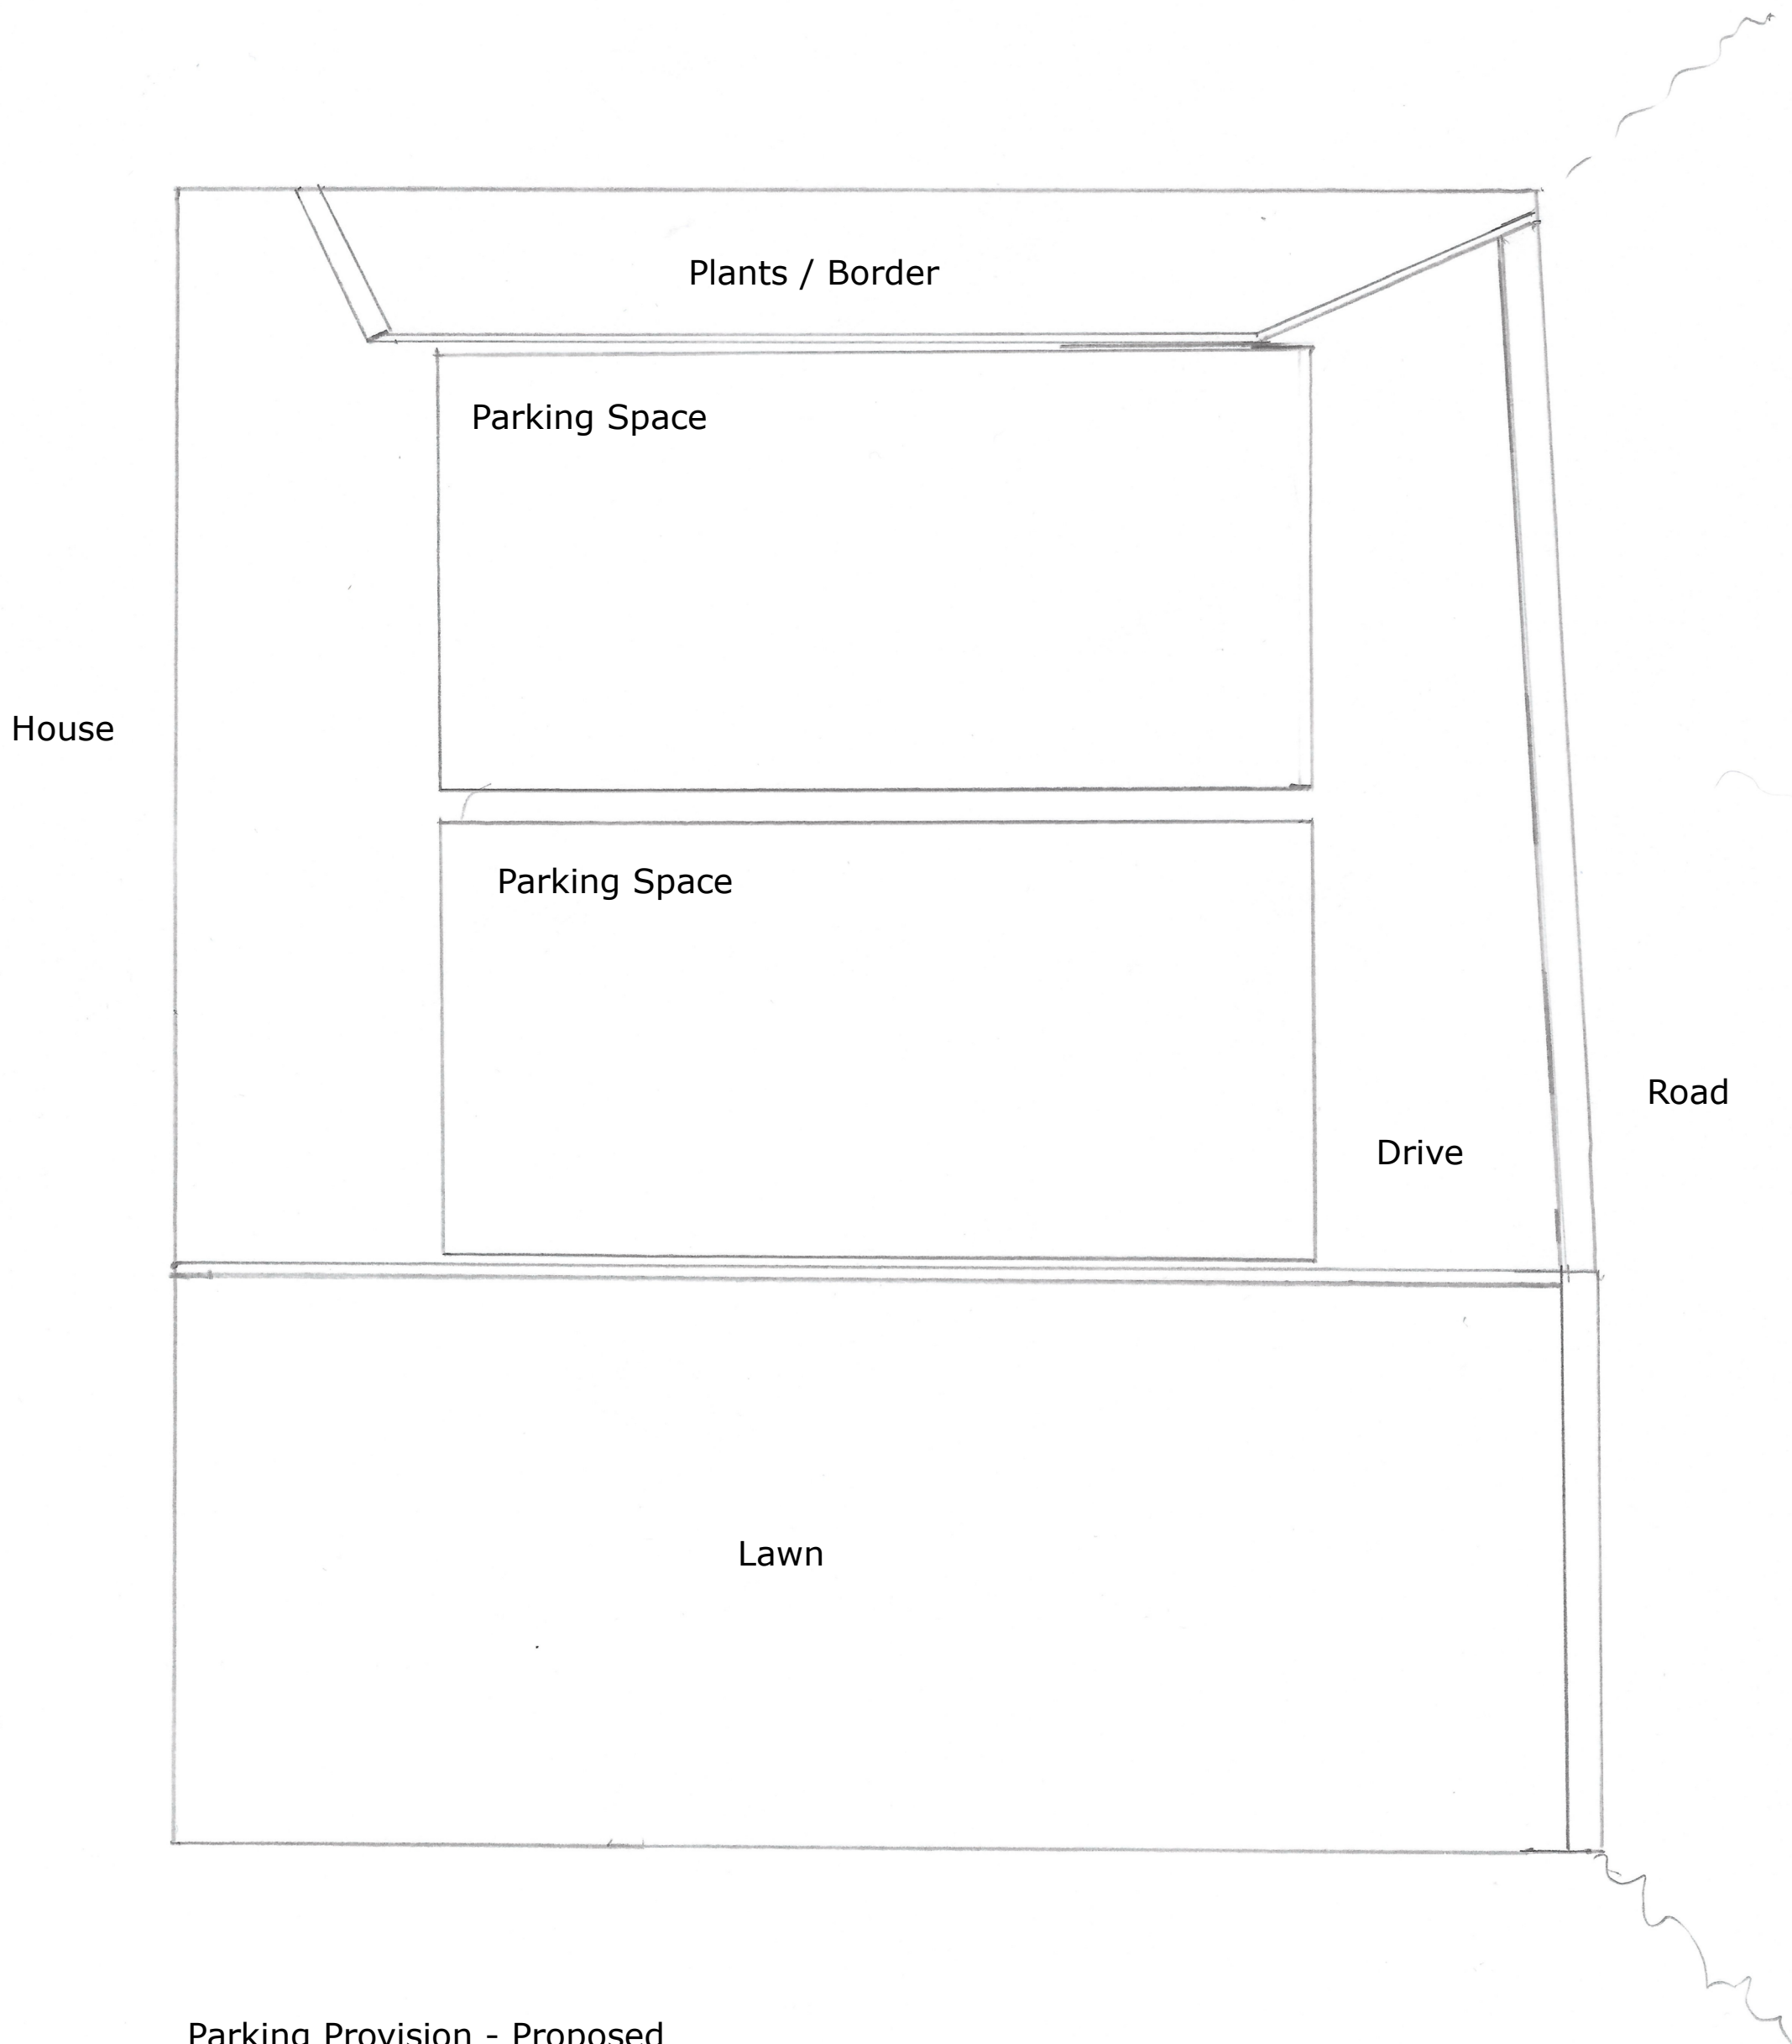

Parking Provision - Proposed
Scale 1:50 (A4)