


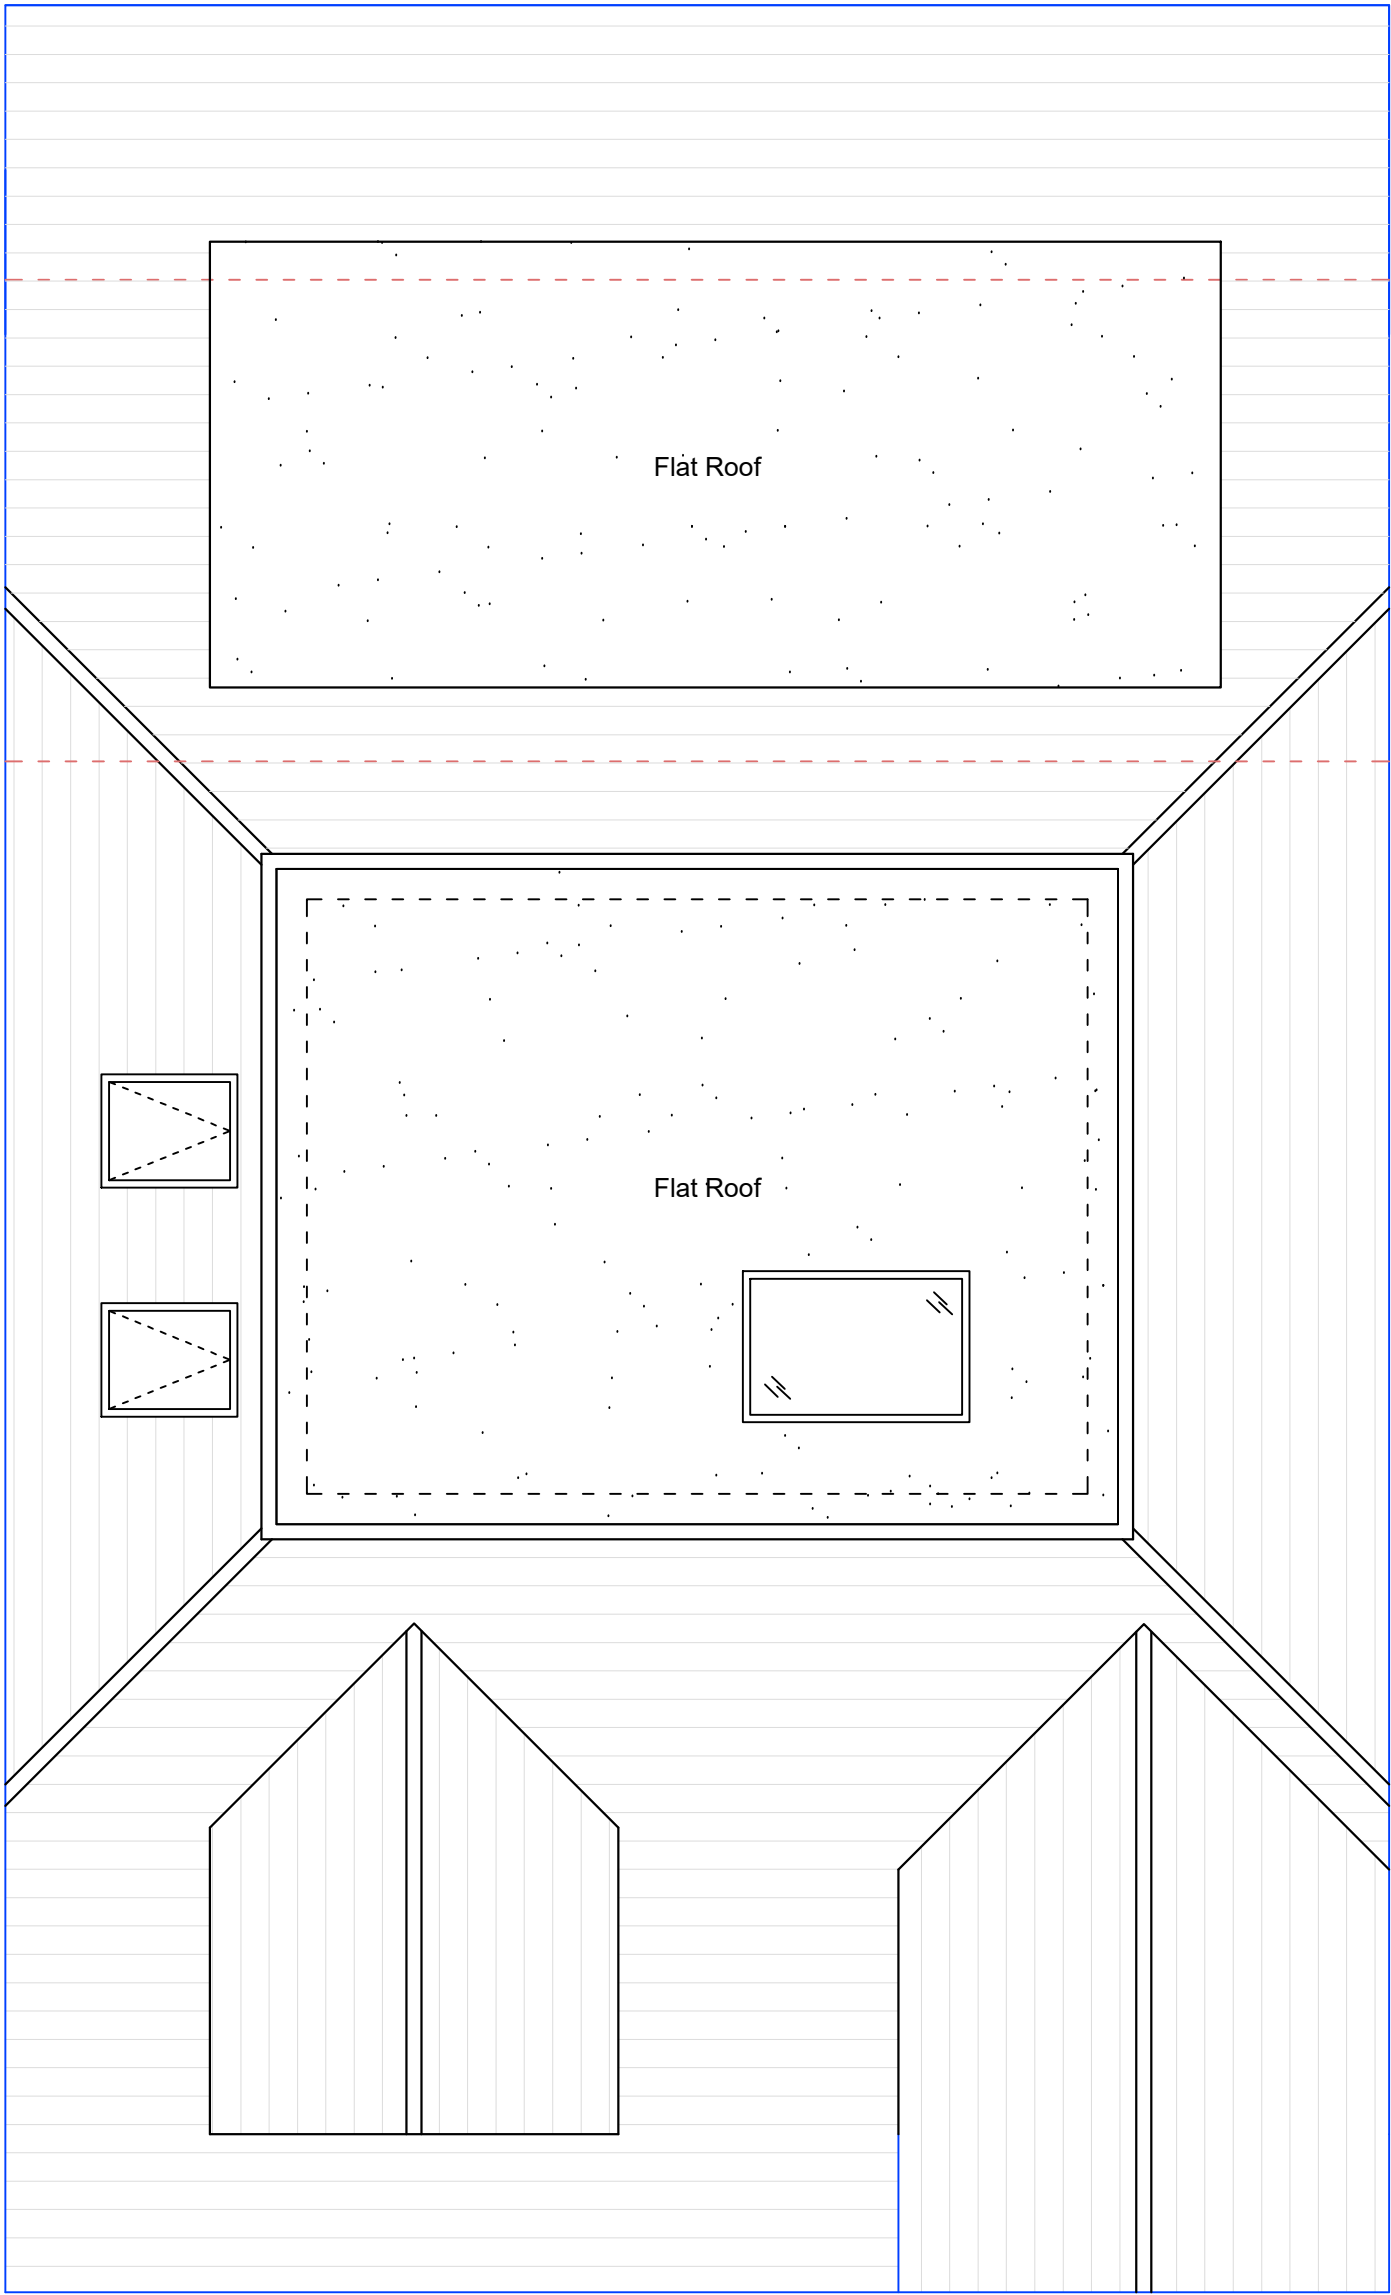

○ R o o f P l a n
1 : 5 0

	01.11.24	BJS			
Revision	Date	Drawn	Designer	Checked	Approved

OAKMAN
ARCHITECTURE.

Address:
7 Denham Way,
Denham
UB9 5AX

Mob : 07787197752

E mail : benjamin@oakmanltd.com

Project Address:
4 Rowan Drive
Crowthorne
RG45 6RZ

Client:
Mr and Mrs Edwards

PROPOSED

Drawing Number:
2428-PL-103

Scales:
1:50 © A3

Rev. No.
—