



this section will be  
demolished prior to the  
commencement of work

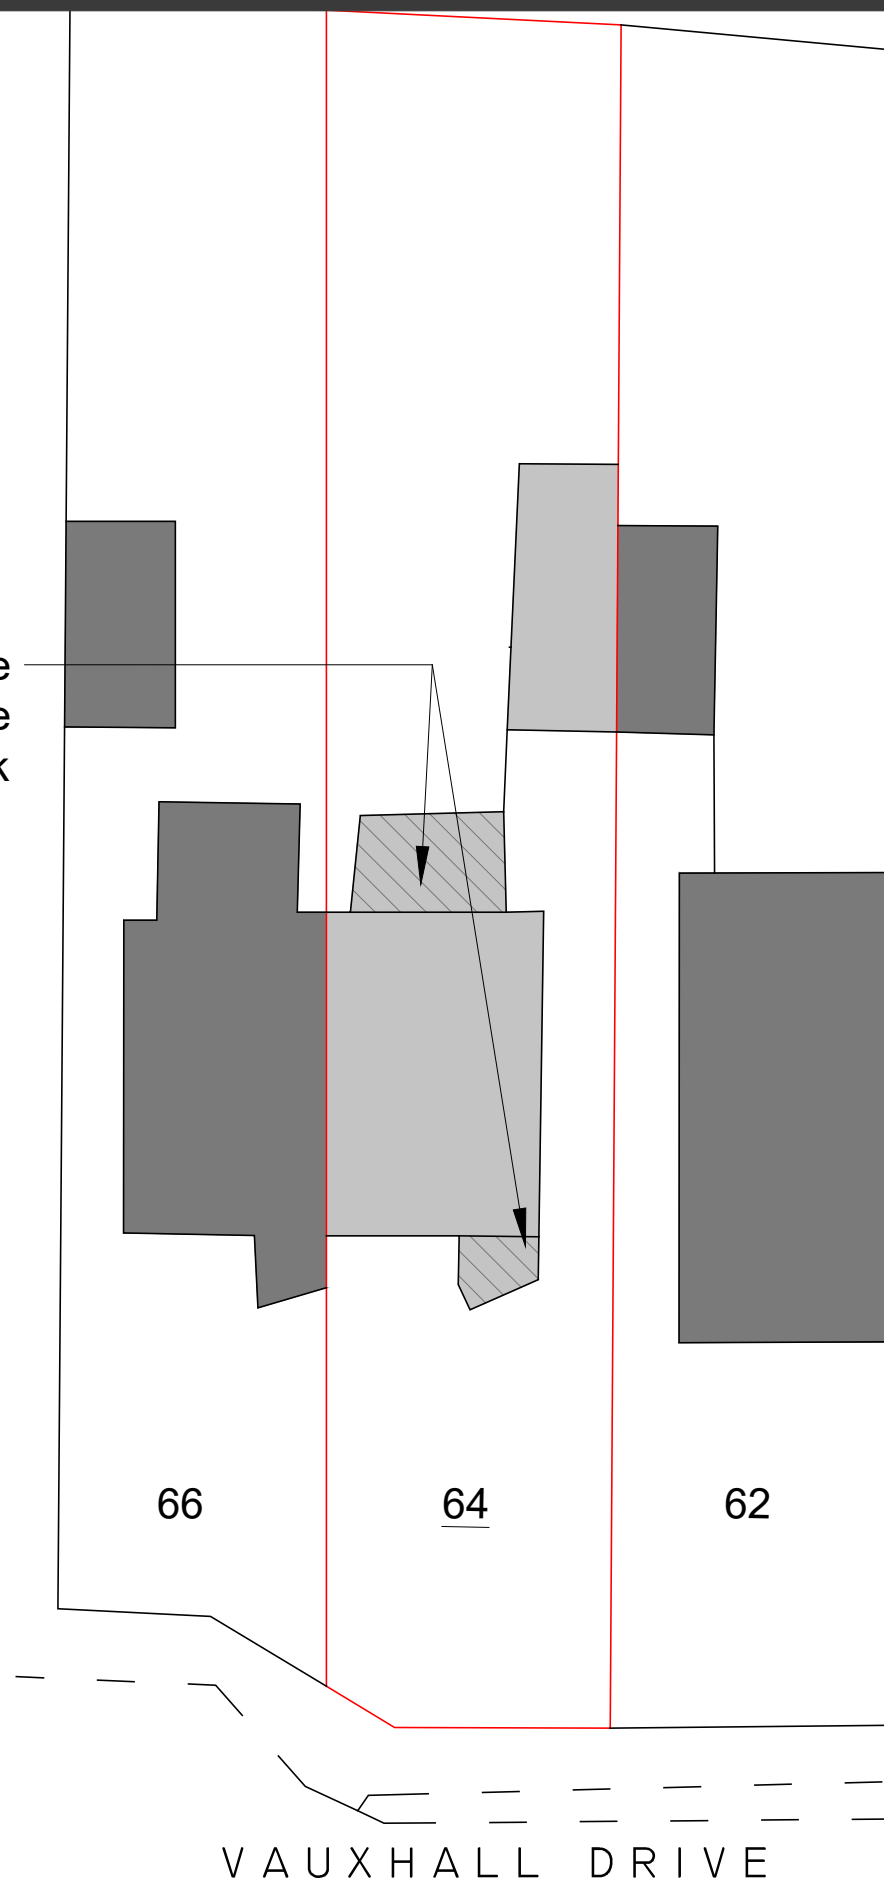

EXISTING BLOCK PLAN

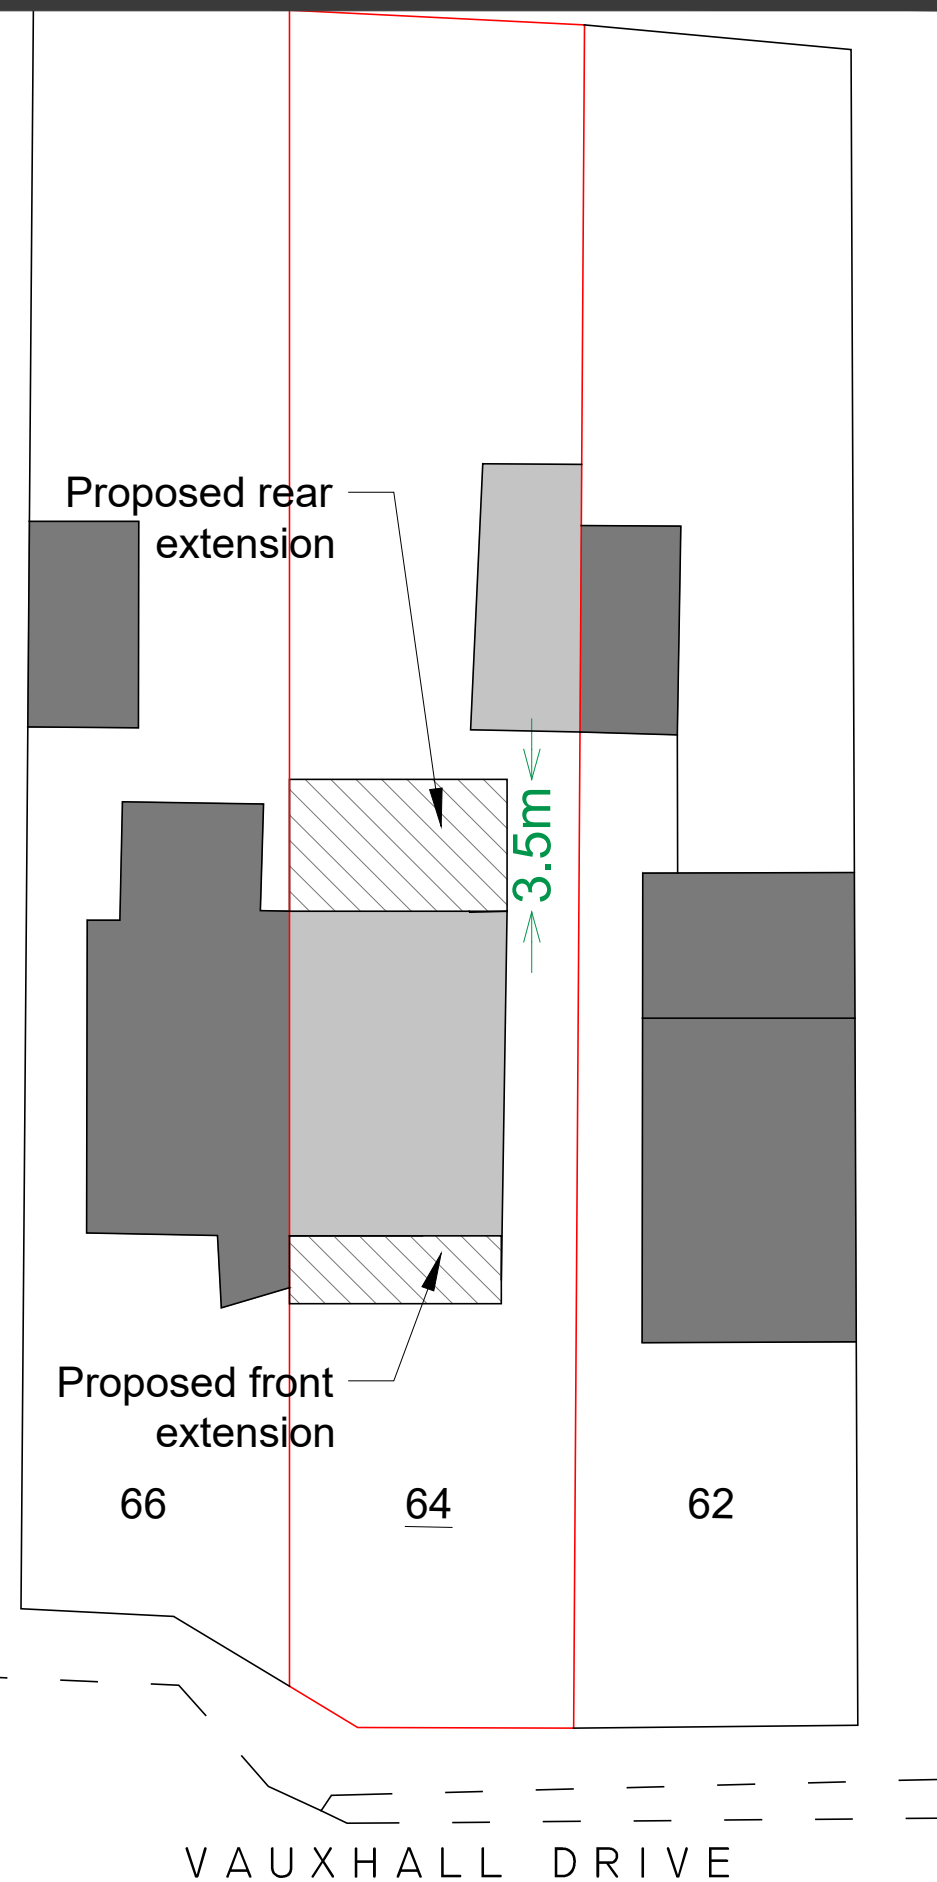


PROPOSED BLOCK PLAN

COPYRIGHT: The contents of this drawing may not be reproduced in whole or in part without express written consent of Redmatton Designs

Drawings to be read in conjunction with relevant drawing and specs. Drawings can only be scaled for planning purposes. Drawings not to be scaled. figured dimensions only for construction and anyother purpose. Any discrepancies are to be pointed to the Agent/Engineer/Contractor. The agent is not liable for any faults not raised. Drawings not to be scaled for land transfer purposes.

SCALE: A3@1:200

DATE: 02-09-2026

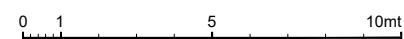

SITE:  
64 VAUXHALL DRIVE  
WOODLEY, READING,  
RG5 4EE

DRAWING TITLE:  
EXISTING & PROPOSED  
BLOCK PLANS

PROJECT NO:  
RD.26068

DRAWING NO:  
A101

REVISION



**REDMATTON**  
**DESIGNS**  
ARCHITECTURE | STRUCTURE | INTERIORS  
website: www.redmattondesigns.com  
email: info@redmattondesigns.com  
phone: 07741888742