




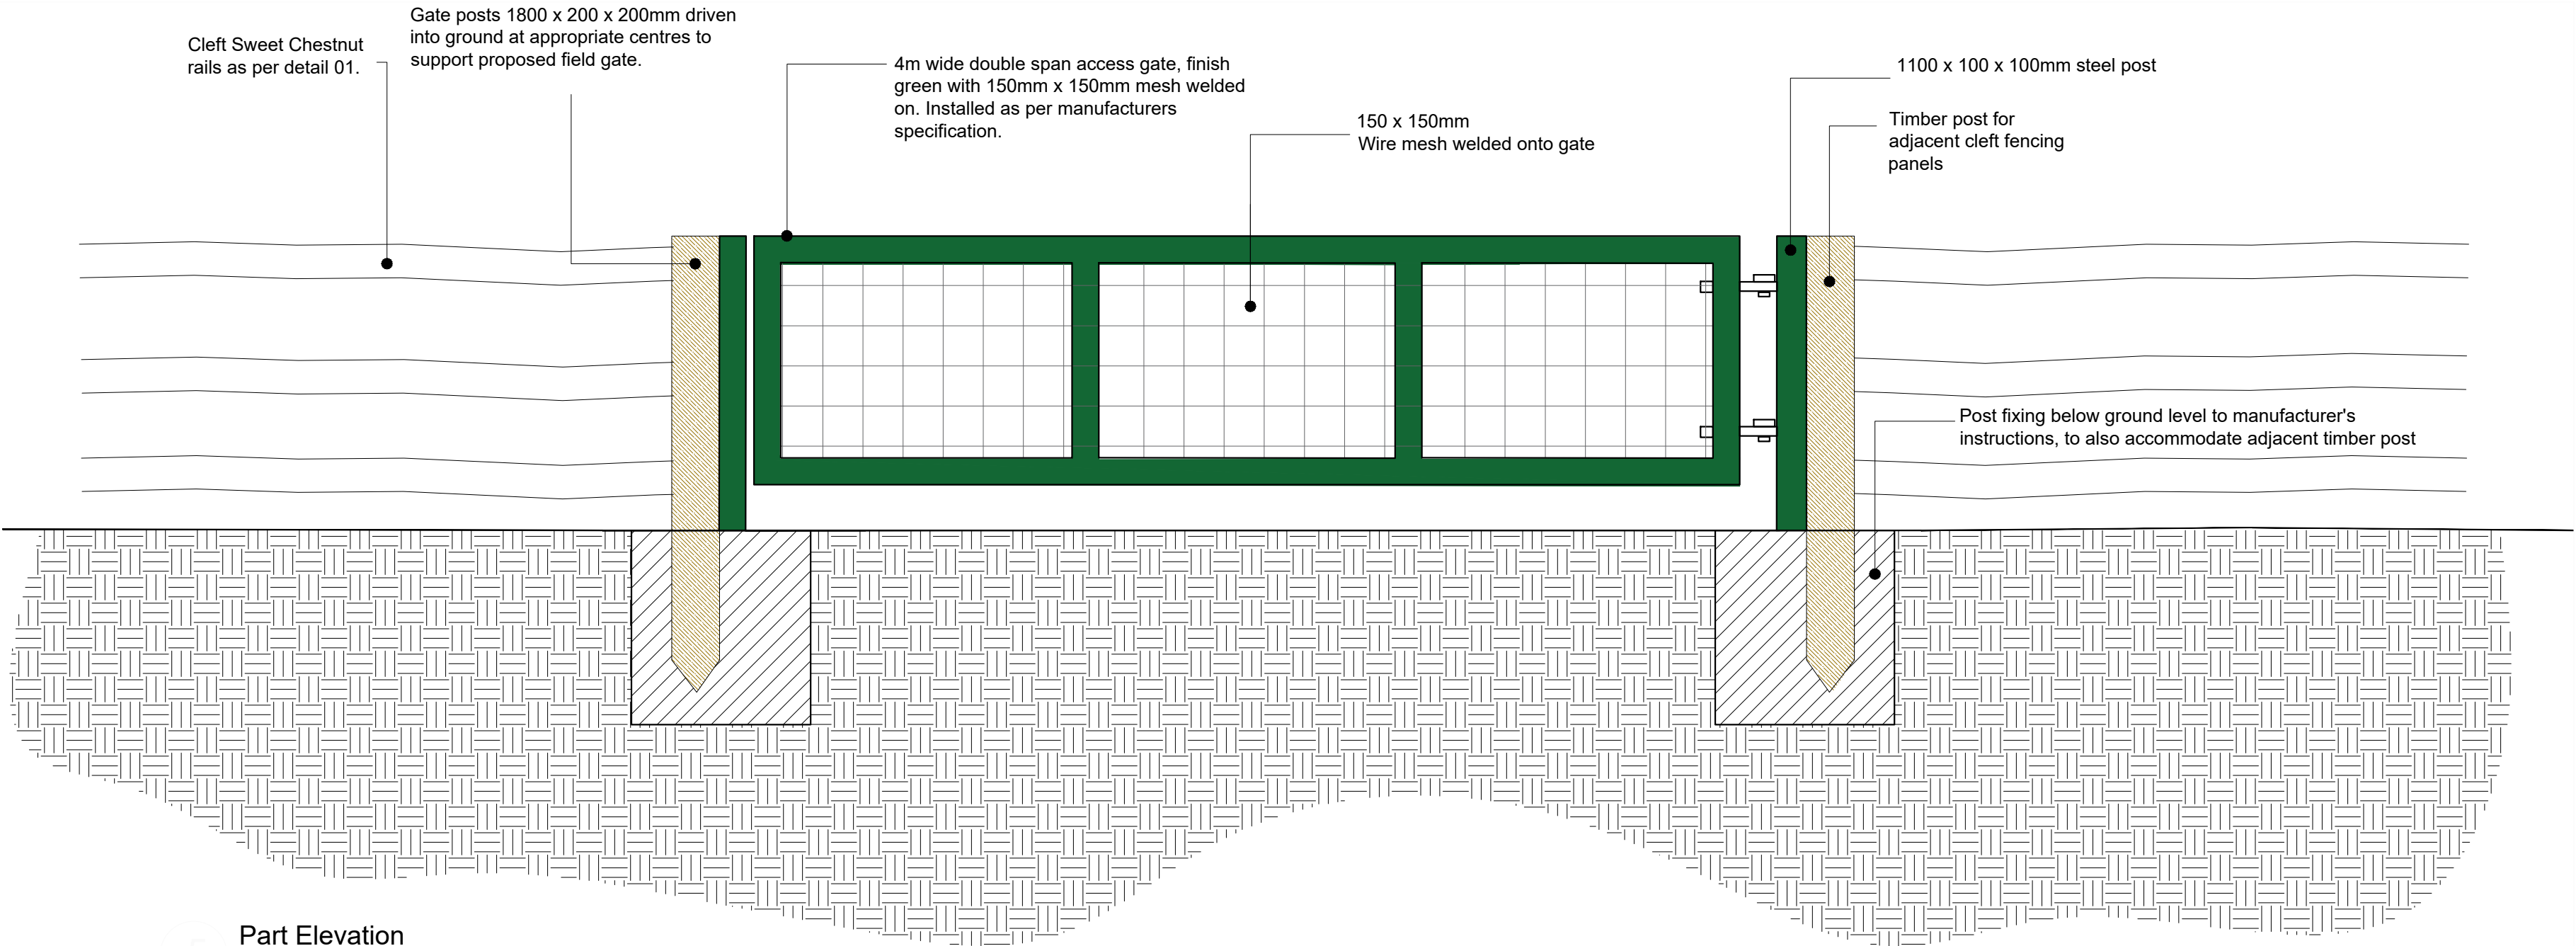


Part Elevation
DRB PS1 4M SPAN GATE 1:20 (proposed for car park entrance)

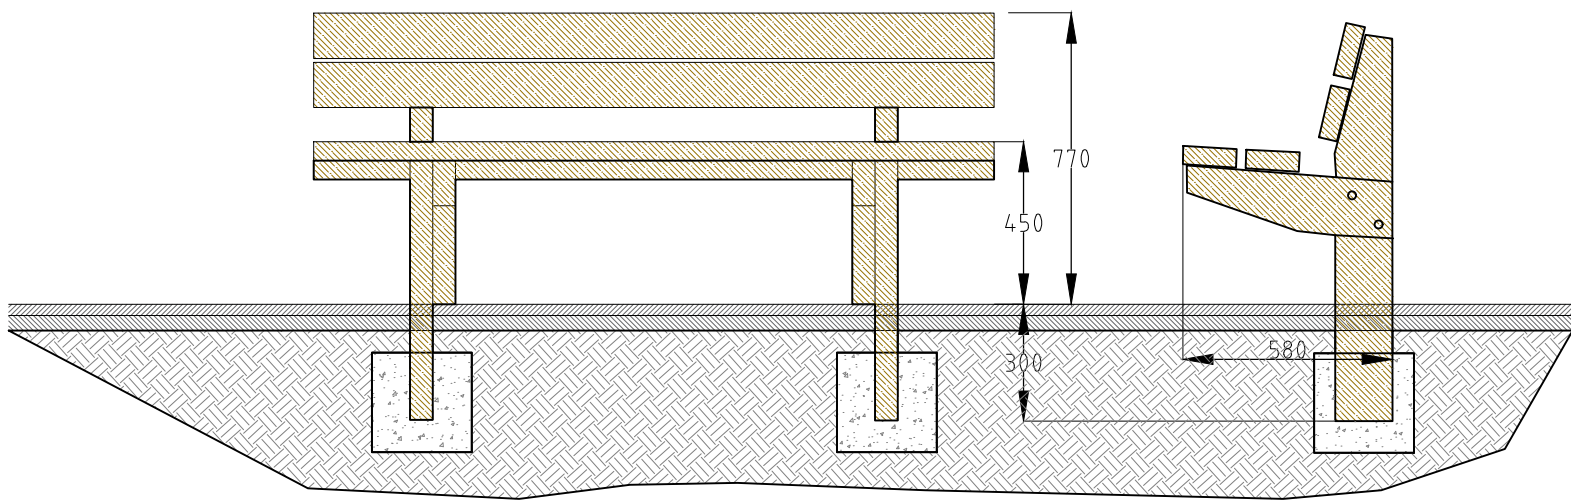

Elevation View
HATTON RUSTIC 4 SLAT TIMBER SEAT 1:20

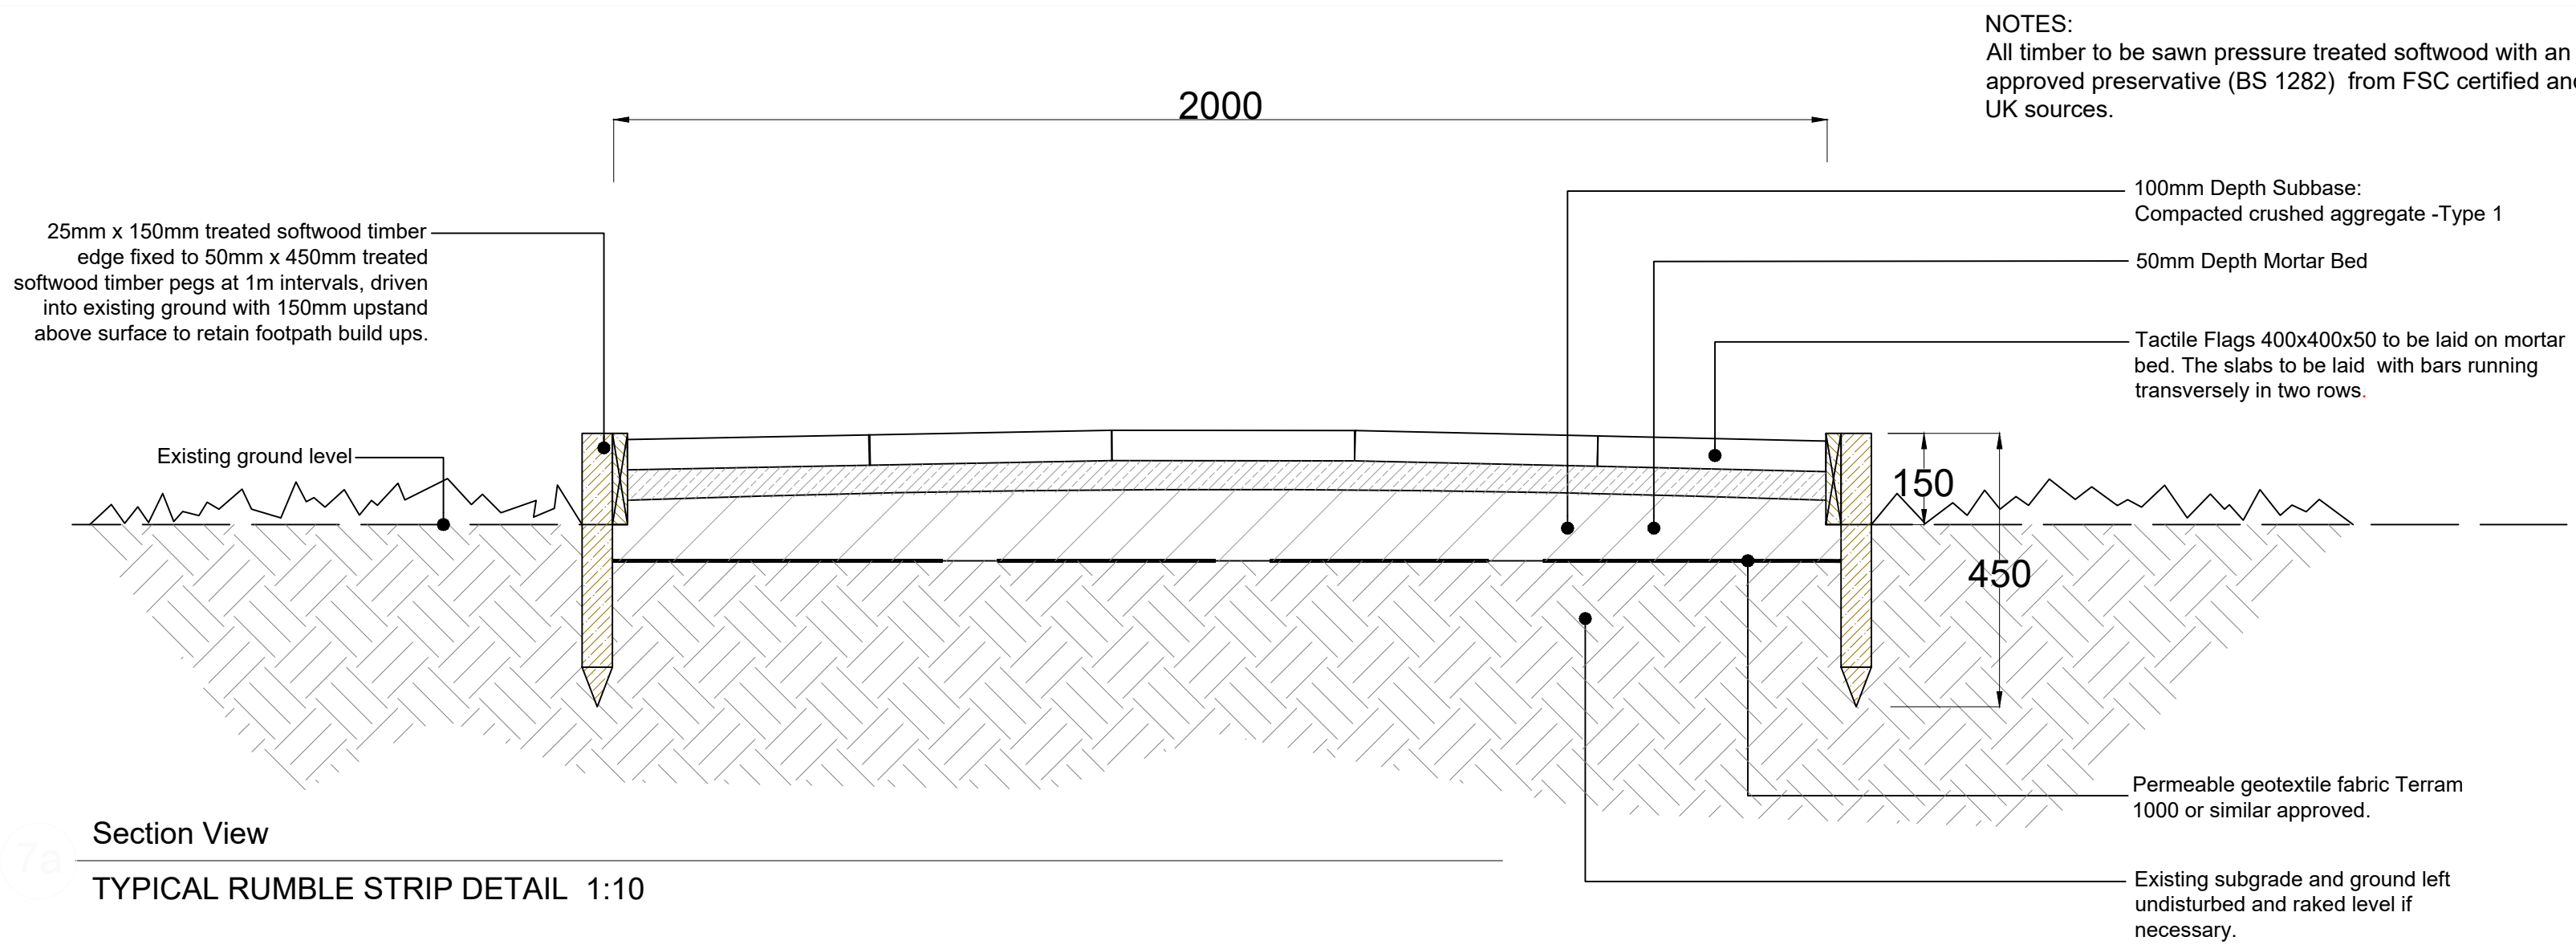

Section View
TYPICAL RUMBLE STRIP DETAIL 1:10

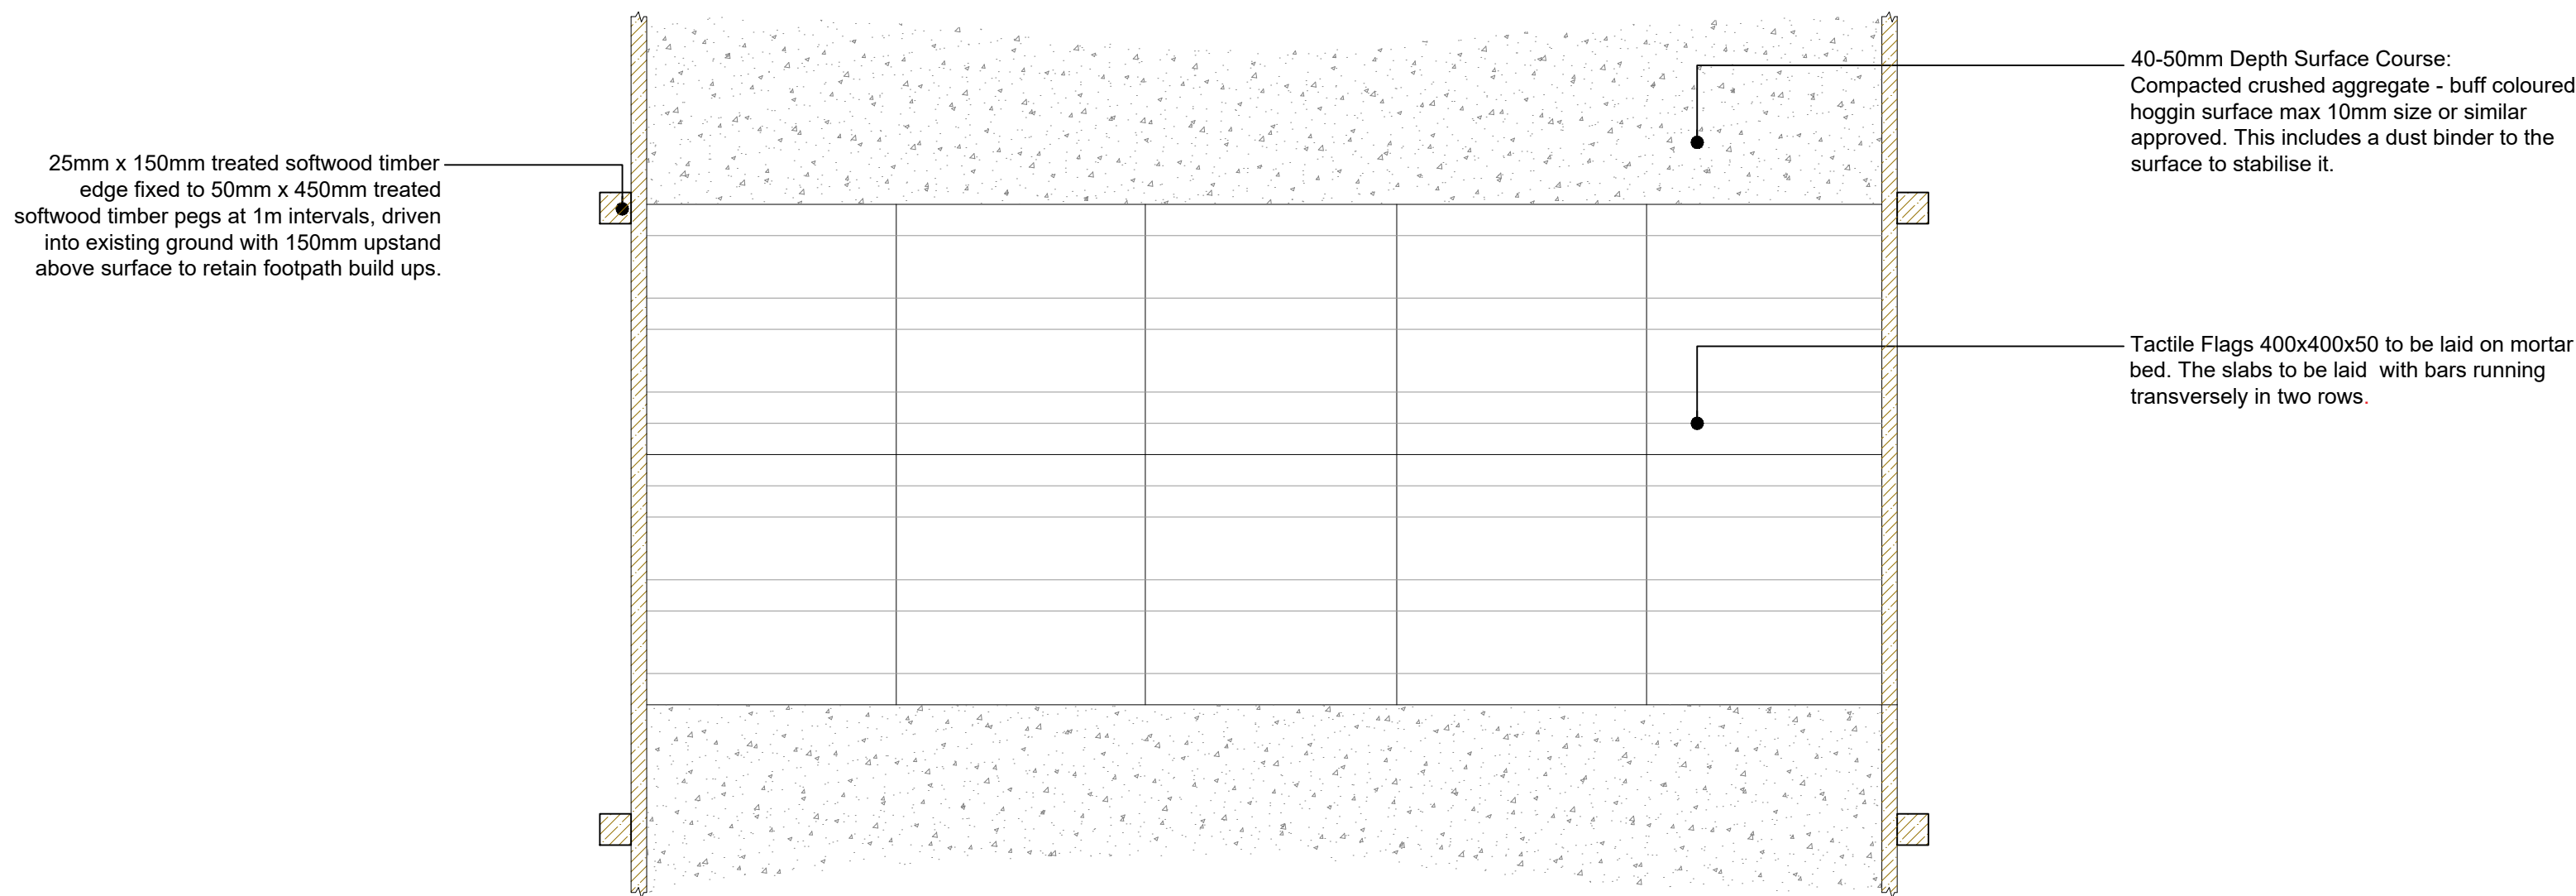

Top View
TYPICAL RUMBLE STRIP DETAIL 1:10

C	2024.07.25	Updated to LPA comments 19/11/2021	PC	PC
B	2020.11.13	Updated to LPA comments 9/11/2020	BS	CJ
A	2020.11.03	Asphalt car park surface detail removed	BS	CJ
REV	DATE	NOTE	Drawn	Chk'd

aspect landscape planning

TITLE
Land at Bearwood Road, Wokingham
Hard Works Details 2of 2

CLIENT
Pike wood SANG Limited

SCALE As per drawing	DATE AUG 2020	DRAWN BS	CHK'D CJ
DRAWING NUMBER 6768/ASP.HWD.2	REVISION C		