




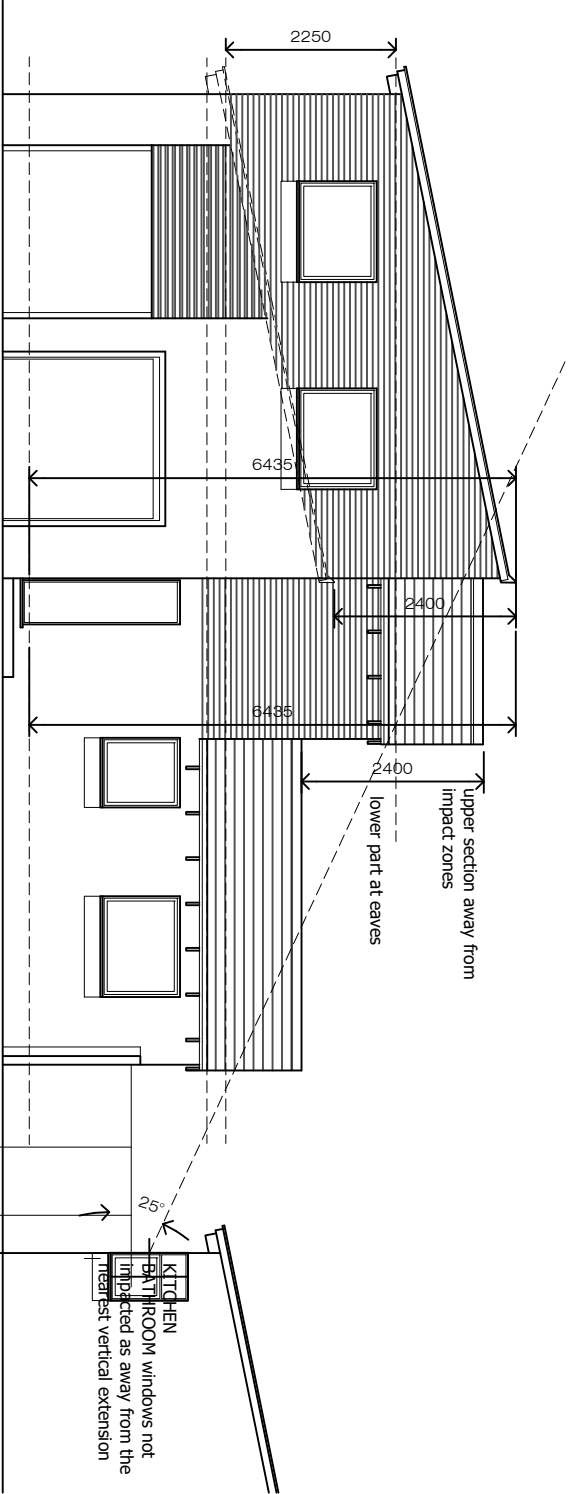


Elevation to parking court (rear)

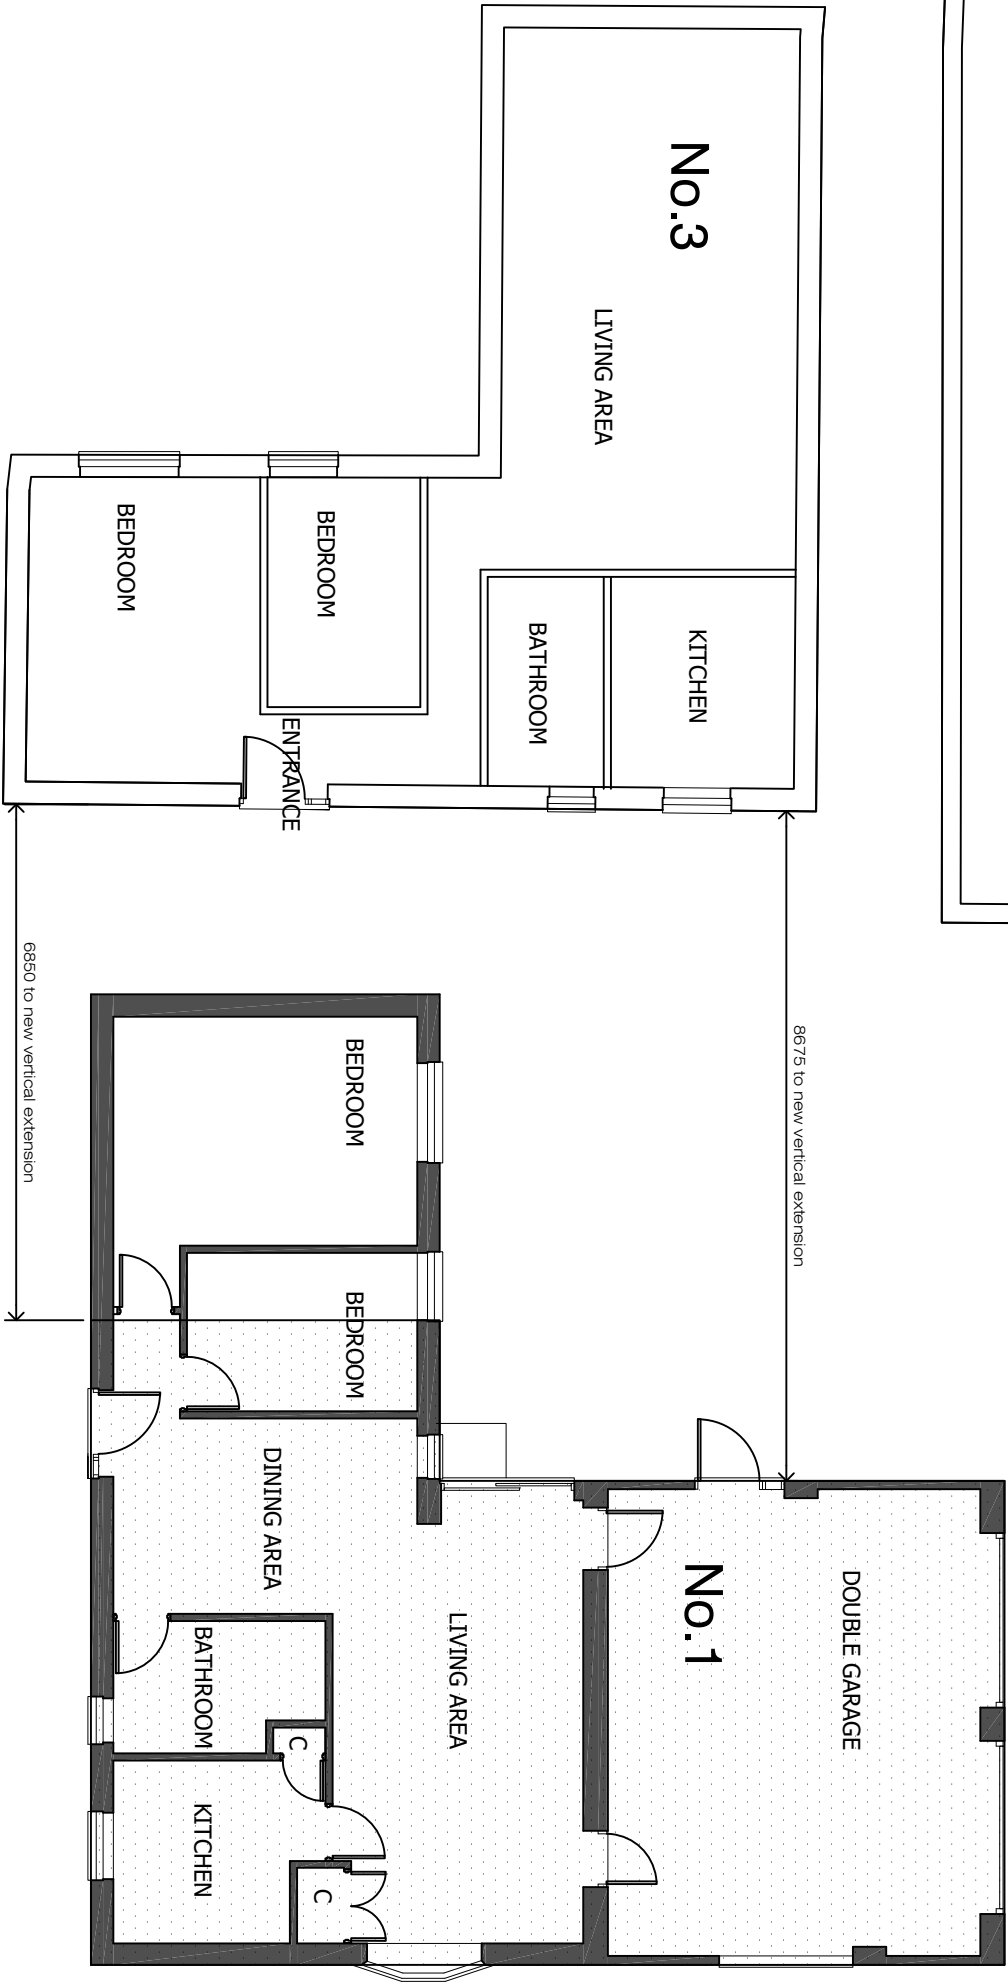

Ground floor Plans with 1st floor extension shaded

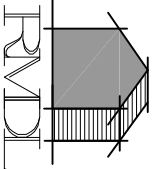

RAMMURTI DESIGN LTD
ARCHITECTURAL & PLANNING SERVICES
268 TILGHURST ROAD, READING RG30 2NE
TEL/FAX:01189510628 MOB:07799883574

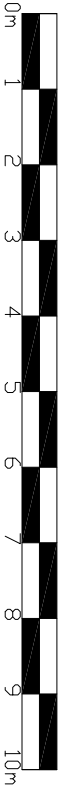

Proposed vertical extension to existing bungalow

at No 1 Sellafeld Way, Lower Earley RG6 3BT
for Mr H Gill

Daylighting information

Scale: 1/100
Date: June 2025

SW01:DL01 Rev -