


Notes


All dimensions and levels on site are to be checked prior to commencement of work.

This drawing is the copyright of Paul Edwards Architecture


SCALE

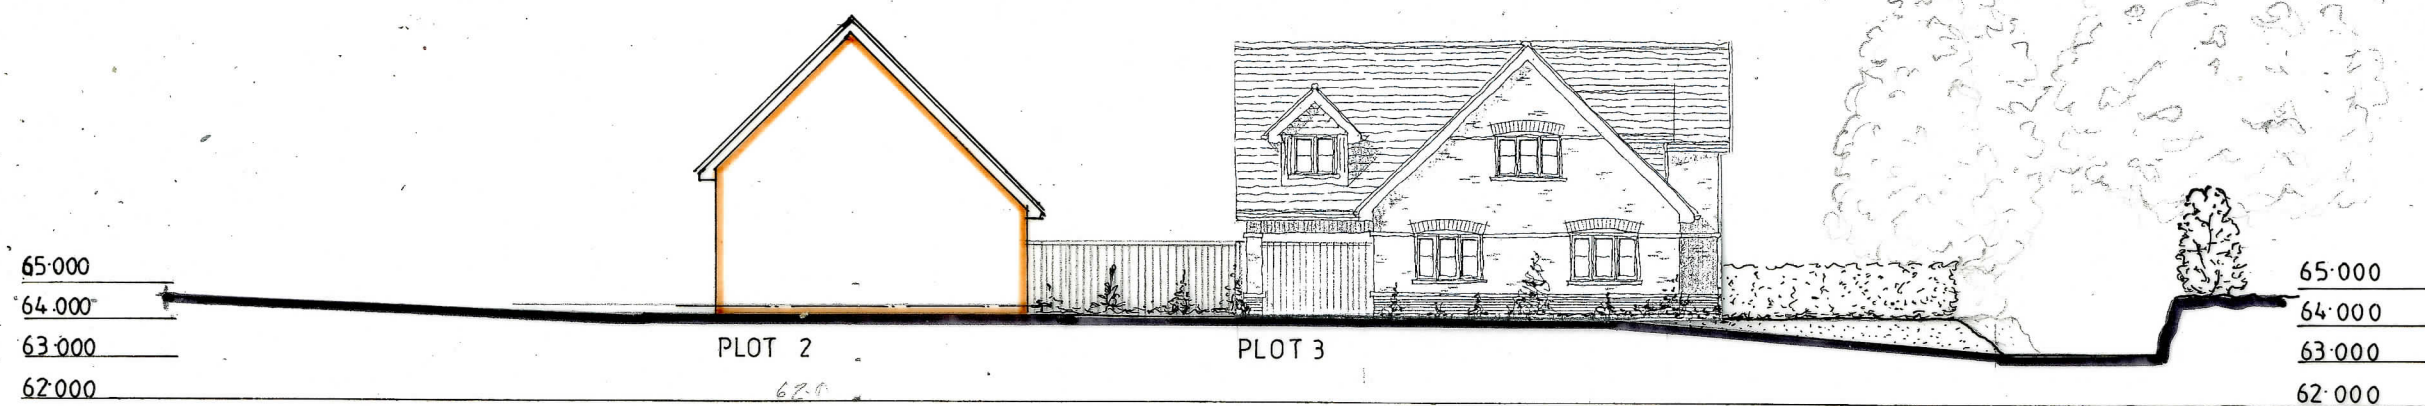

SECTION A-A AS PROPOSED

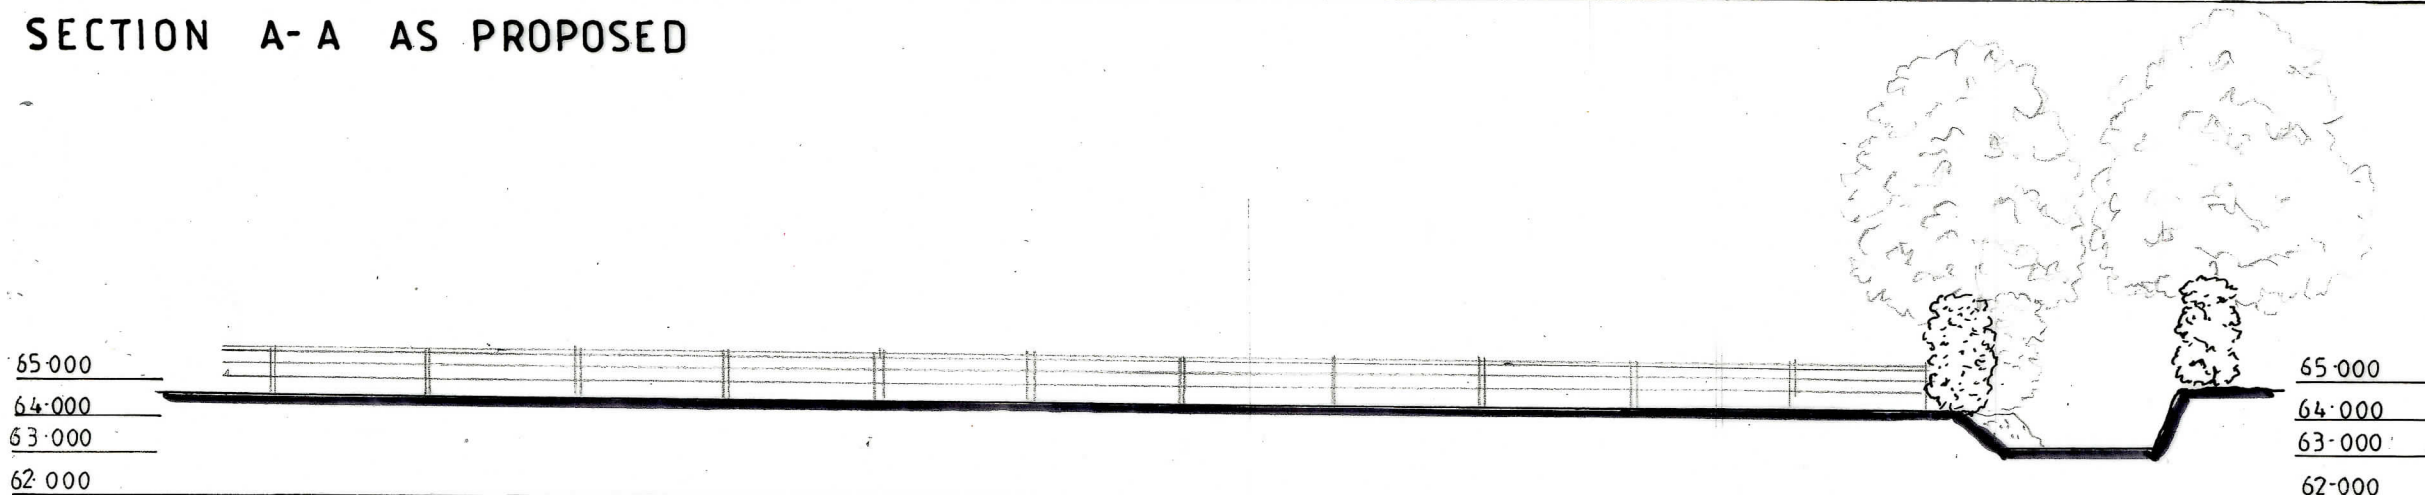

SECTION A-A AS EXISTING

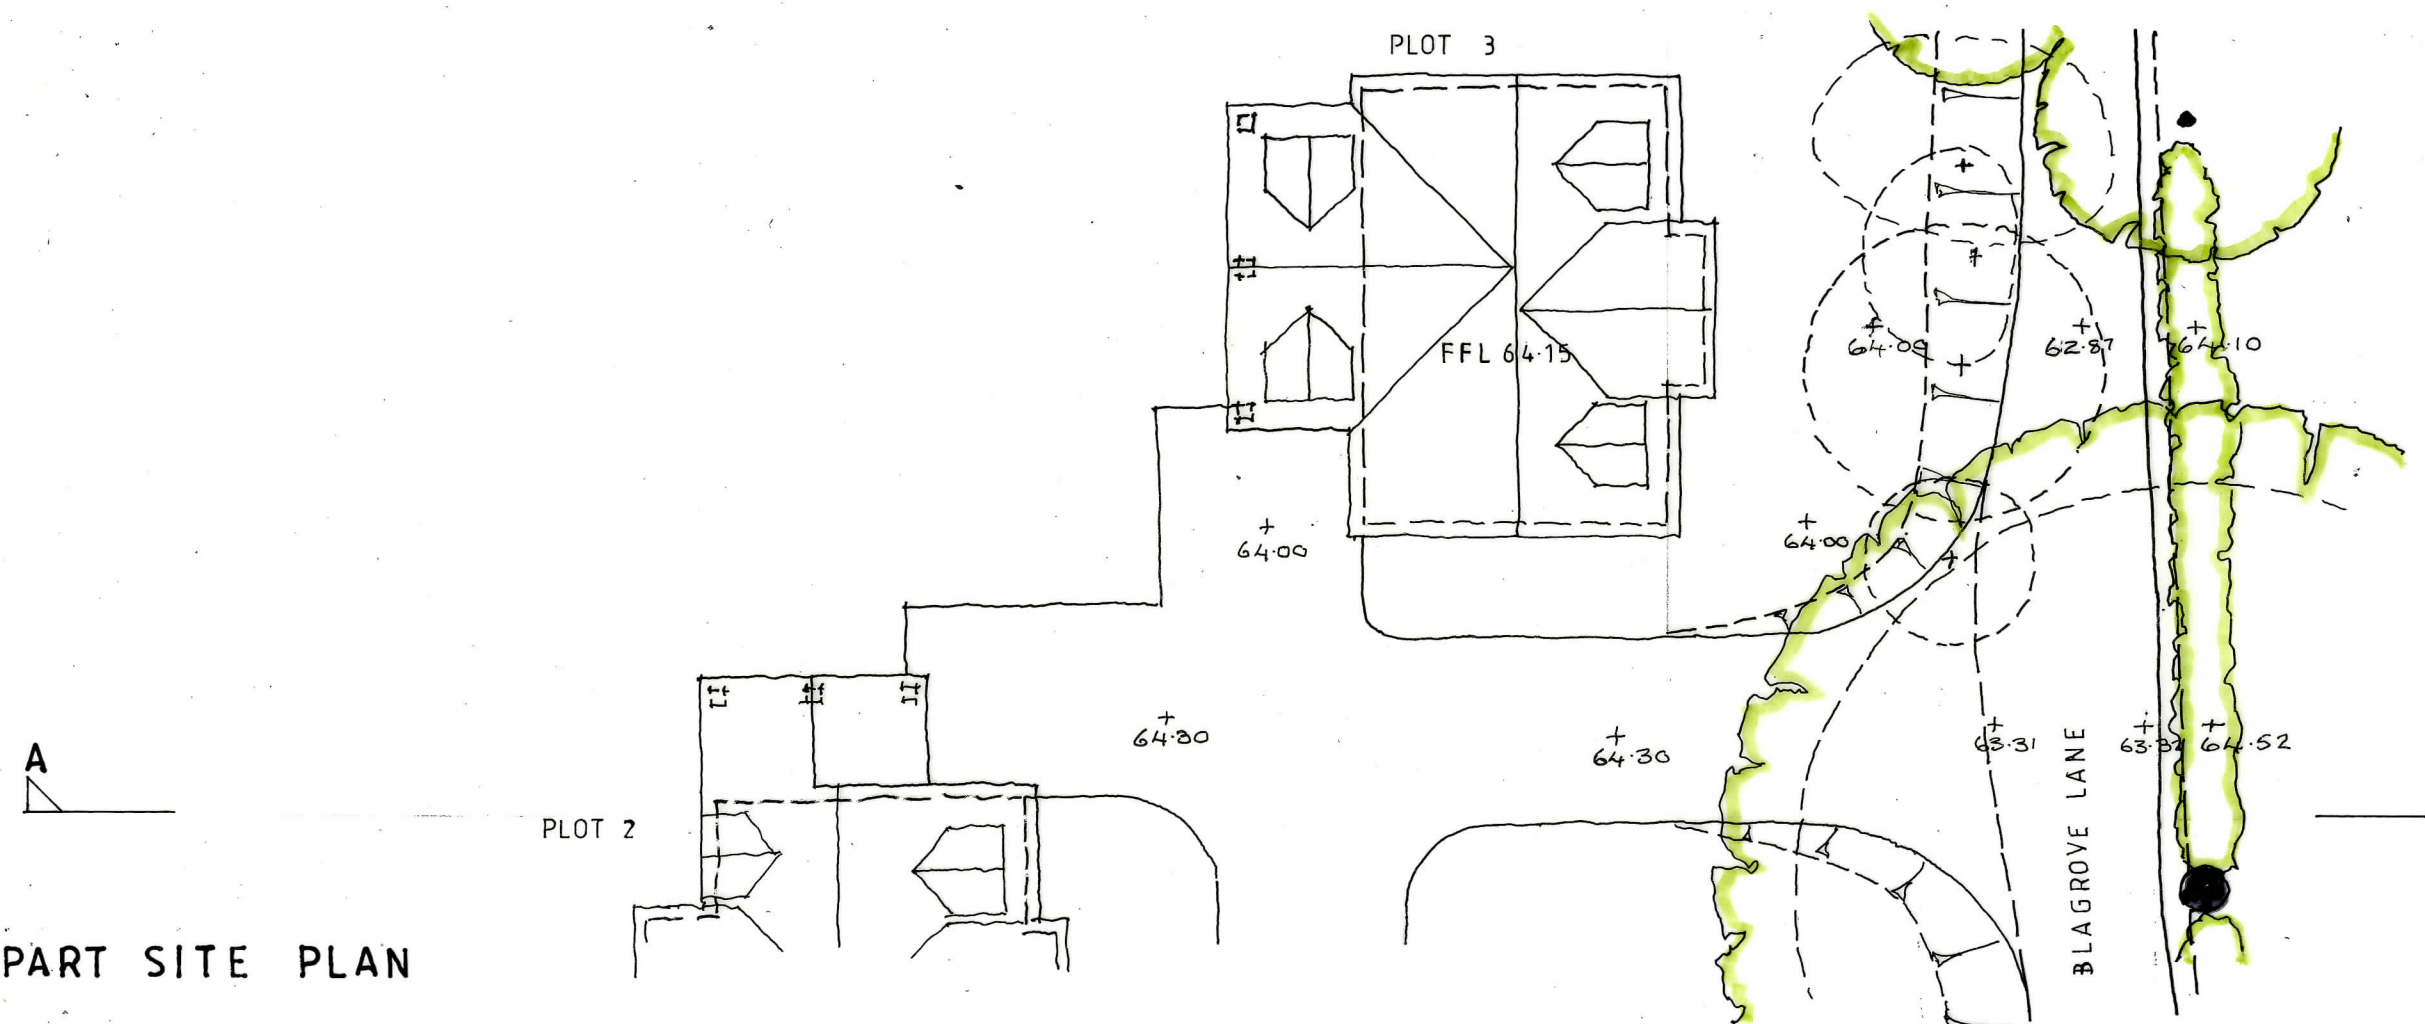

PART SITE PLAN

Project
**Detached cottages
Adj Huffs Farm Cottage
Blagrove Lane
WOKINGHAM
Berks**

Client
Mr R Ryan

Drawing

Access Road

Scale
1:200 at A3

Date
Sept 2025

Paul Edwards Architecture
12 Sandy Lane, Barkham, Wokingham, Berks RG41 4DB
Tel: 01189772925 Mob: 07831837415 E-mail: paul@paulledwardsarchitecture.co.uk
VAT Registration Number: 33441619

Job **2685** Dwg. **09**