



File name: P:\BOLDATA\PROJECTS\2018\1847\BMA1-WP\DRAWINGS\WMHP-TG-SRWG1-DR-DD-0577.DWG, printed on 13 June 2025 10:47:46, by David Farnham

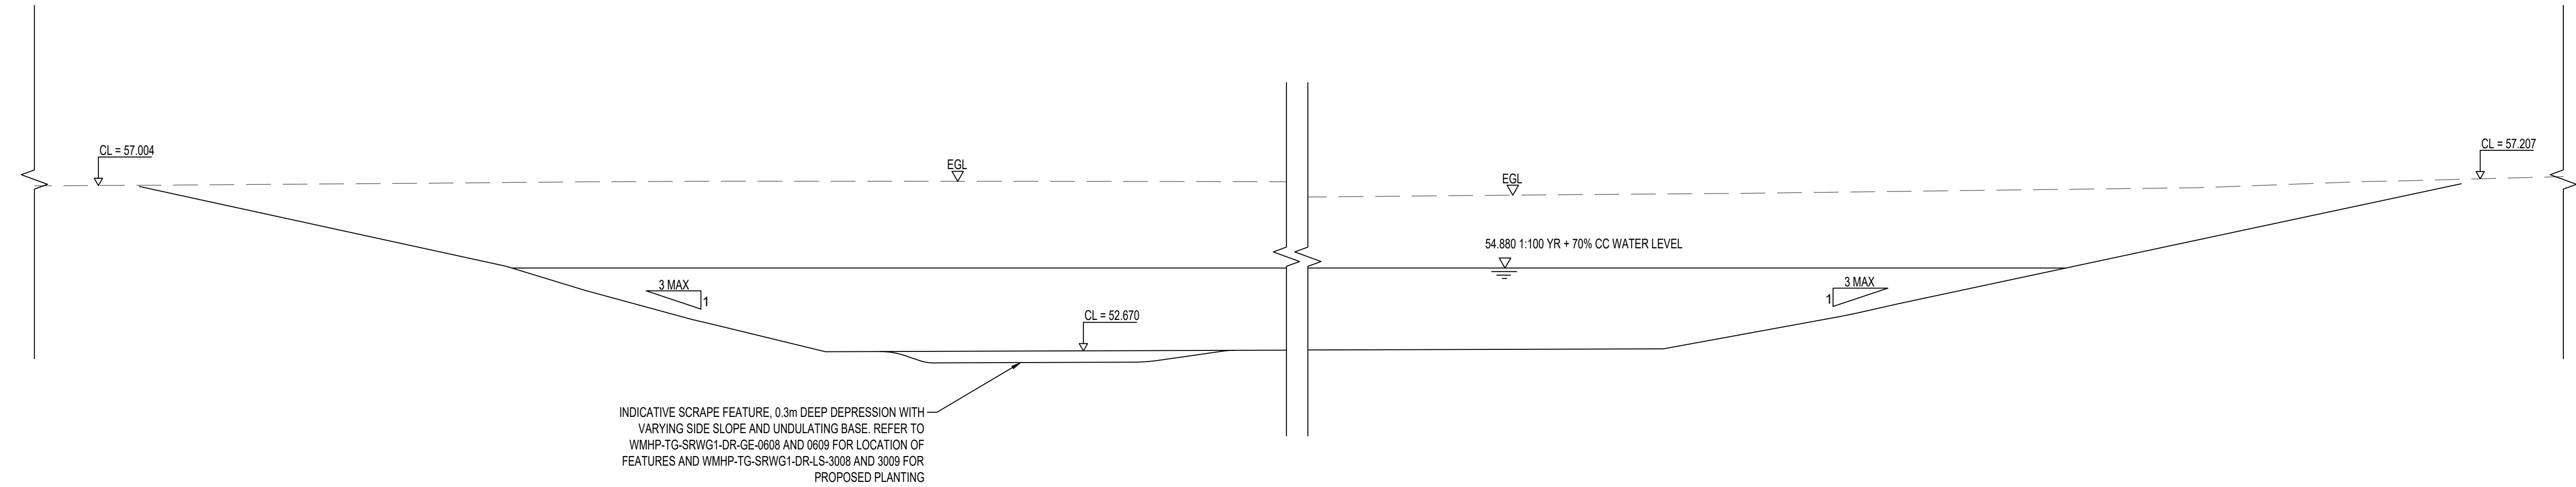


INDICATIVE SECTION OF SANG TOP BASIN

SCALE 1:100

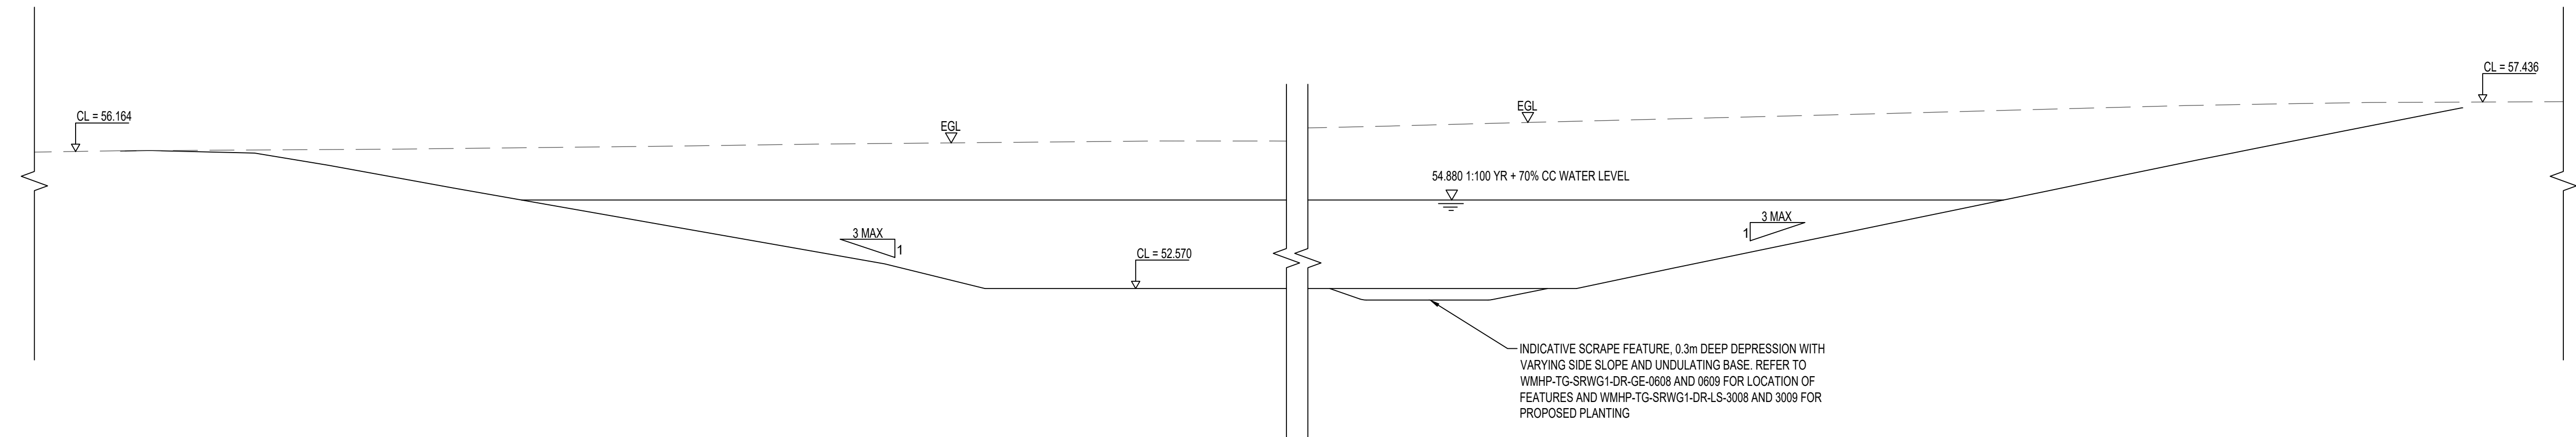


INDICATIVE SECTION OF SANG BOTTOM BASIN

SCALE 1:100

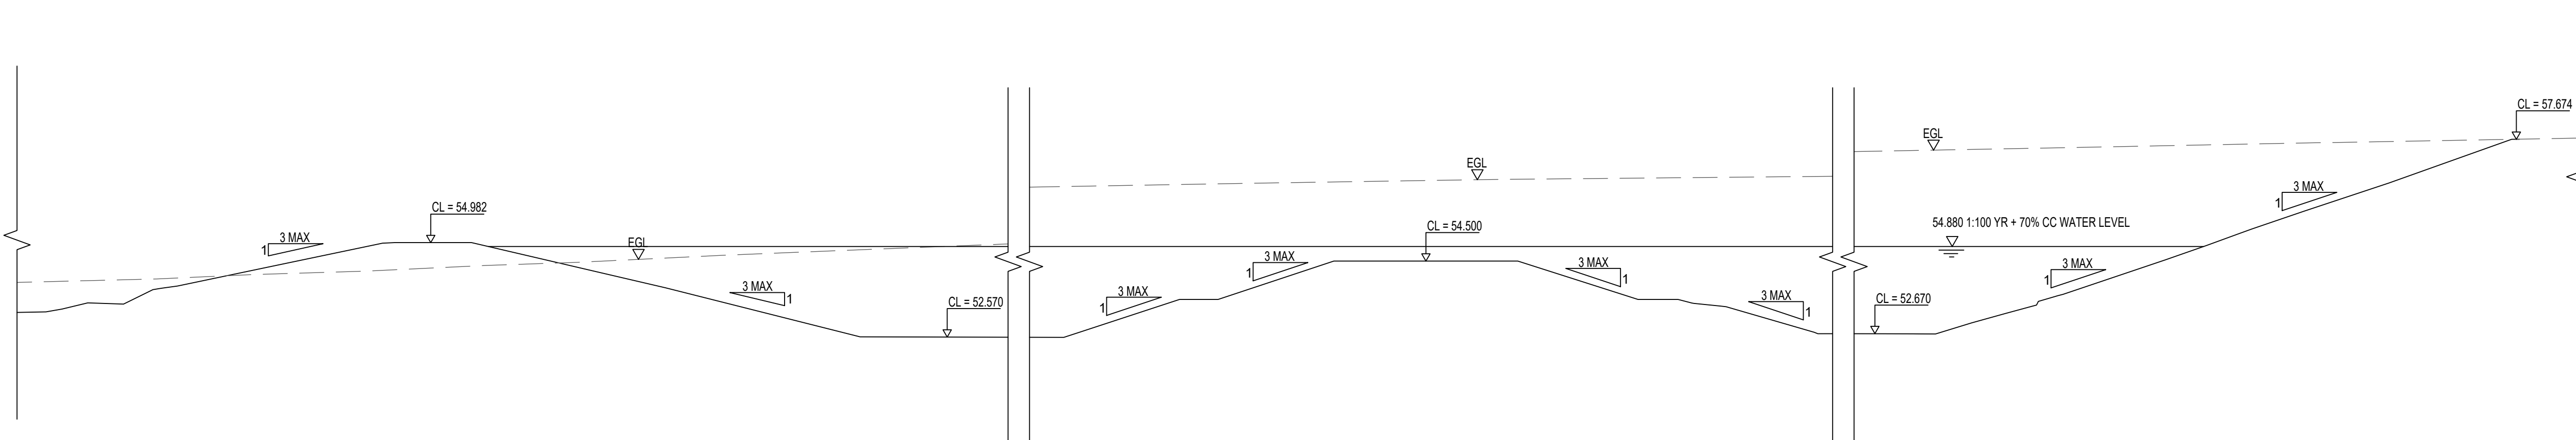

INDICATIVE LONG SECTION OF SANG BASIN


SCALE 1:100

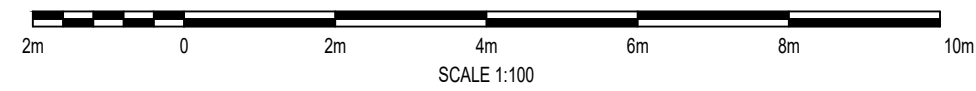

DO NOT SCALE

NOTES:

1. ALL DIMENSIONS ARE IN MILLIMETRES UNLESS NOTED OTHERWISE.
2. ALL LEVELS ARE IN METRES AOD UNLESS NOTED OTHERWISE.
3. TO BE READ IN CONJUNCTION WITH DRAWING WMHP-TG-SRWG1-DR-DD-0501 TO 0509.

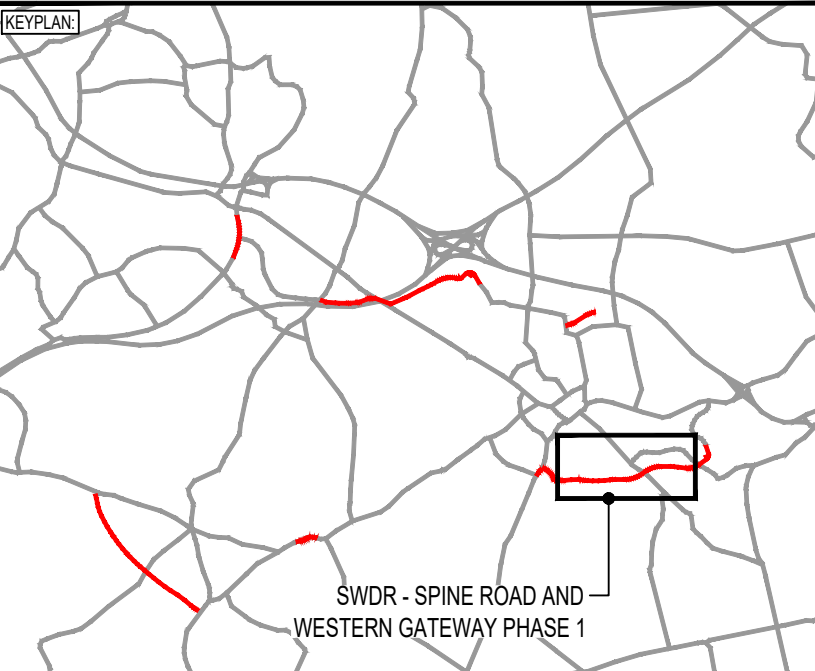

REV	DATE	BY	DESCRIPTION	CHK	APP
P03	18/06/2025	AJP	UPDATED TO ADDRESS PLANNING COMMENTS	DF	JC

DRAWING STATUS: **SUITABLE FOR APPROVAL** **S5**

DESIGNER:

Tony Gee

Tony Gee and Partners LLP
Hardy House
140 High Street
Esher, Surrey
KT10 9QJ
Tel: 01372 461600
www.tonygee.com
Consulting Civil, Structural and Geotechnical Engineers

CONTRACTOR:

Balfour Beatty

CLIENT:

WOKINGHAM BOROUGH COUNCIL

Shute End, Wokingham, Berkshire RG40 1BN
Tel: (0118) 974 6000 Web: www.wokingham.gov.uk

PROJECT: **WOKINGHAM MAJOR HIGHWAYS PROGRAMME
SPINE ROAD AND WESTERN GATEWAY PHASE 1**

TITLE: **SANG
TYPICAL SECTIONS**

SHEET 1

SCALE @ A1: AS SHOWN	CHECKED: ARL	APPROVED: JC
PROJECT NO: C118047	DESIGNED: DJF	DRAWN: DJF
DRAWING No: WMHP-TG-SRWG1-DR-DD-0577	DATE: March 21	REV: P03