




File name: S:\PROJECTS\2018\CI\1847\BIM\01-MIP\DRAWINGS\WMHP-TG-SRWG1-DR-DD-2501.DWG, printed on 12 May 2023 14:58:13, by David Farnham

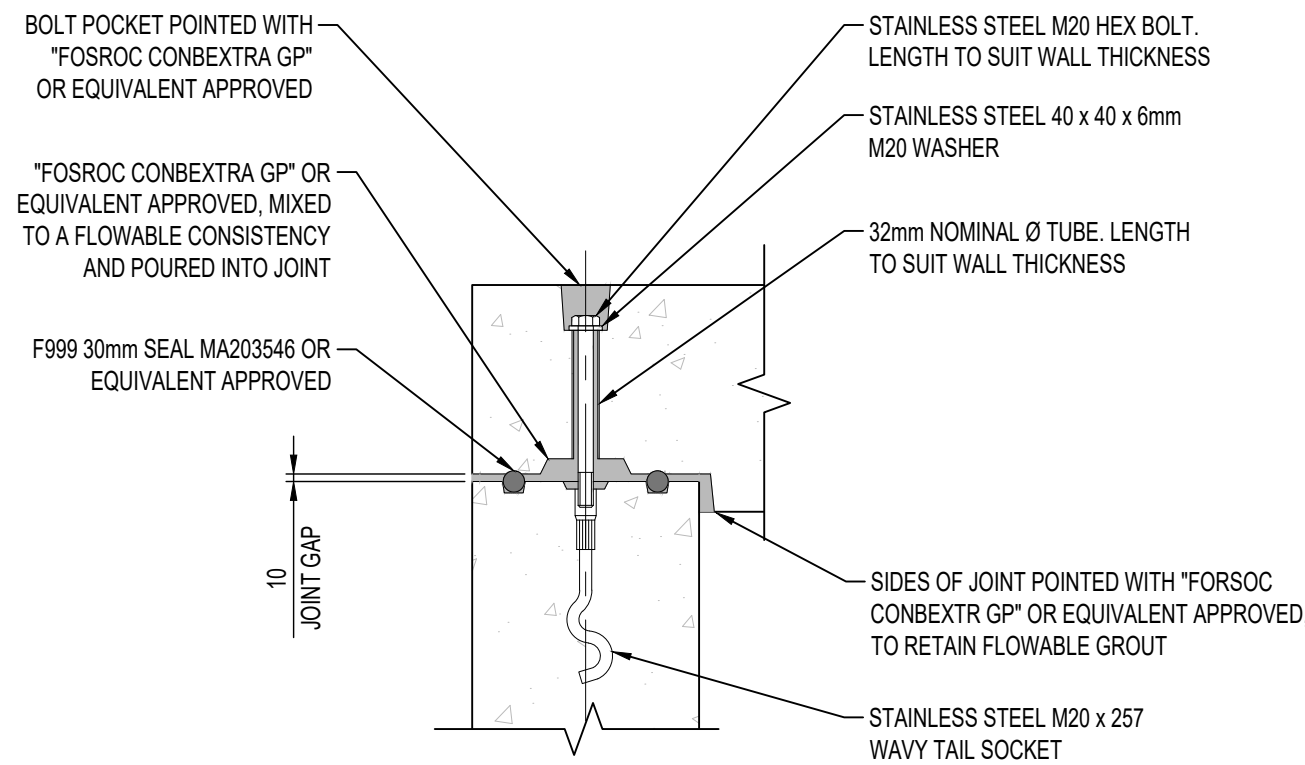


DETAIL 1
(REF. DRG. -2500)
WALL TO WALL CORNER JOINT
SCALE 1:10

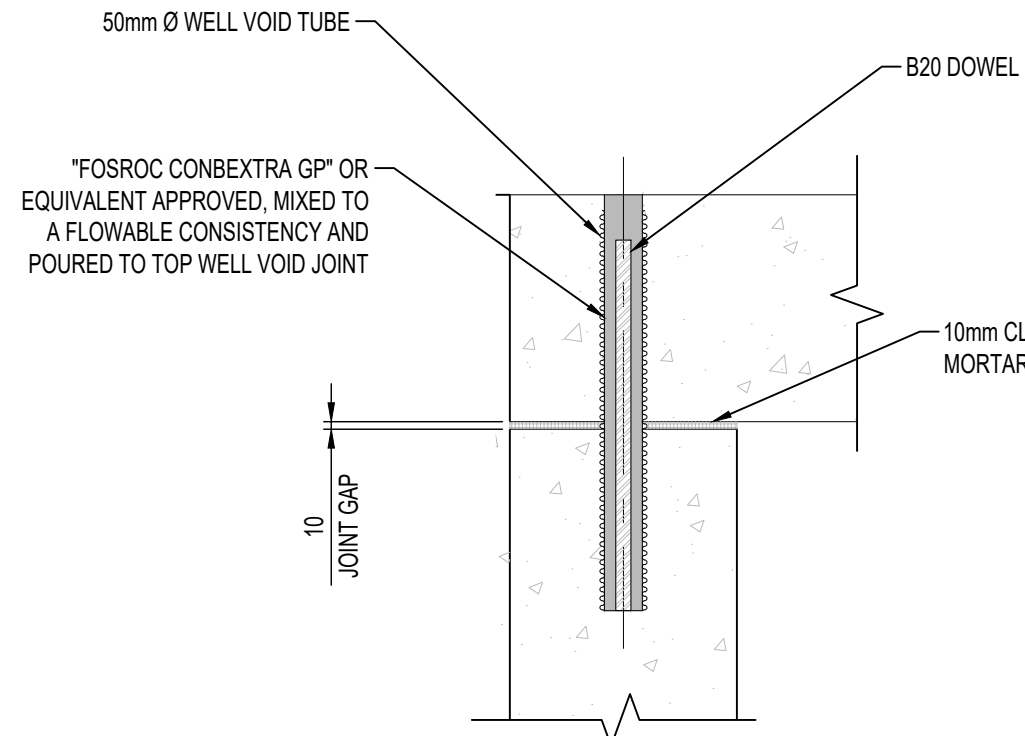


DETAIL 4
(REF. DRG. -2500)
COVER SLAB TO WALL JOINT
SCALE 1:10

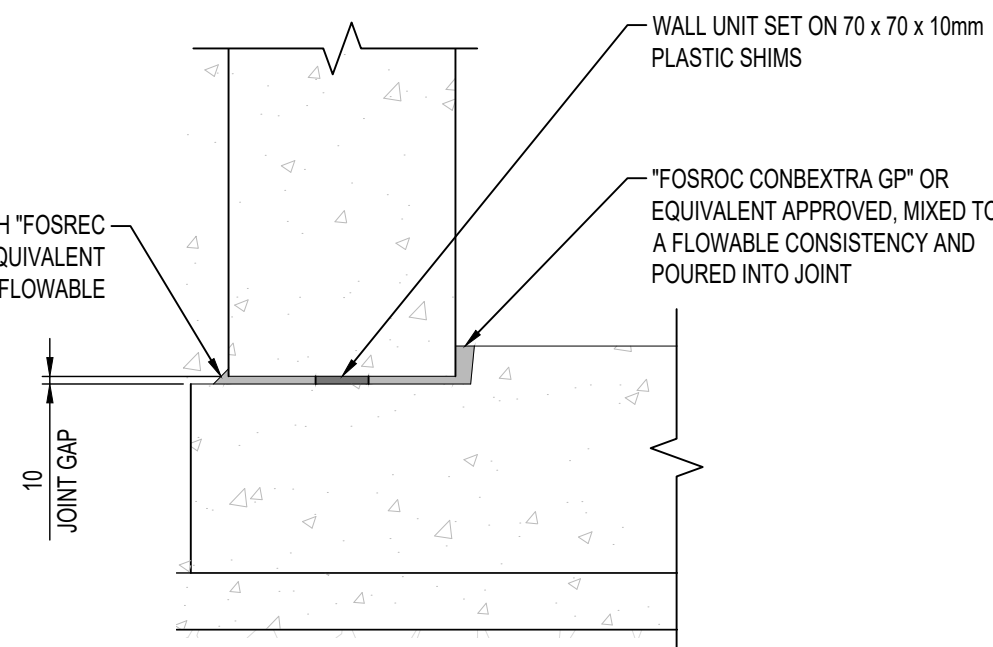


DETAIL 5
(REF. DRG. -2500)
EXTERNAL WALL TO BASE JOINT
SCALE 1:10

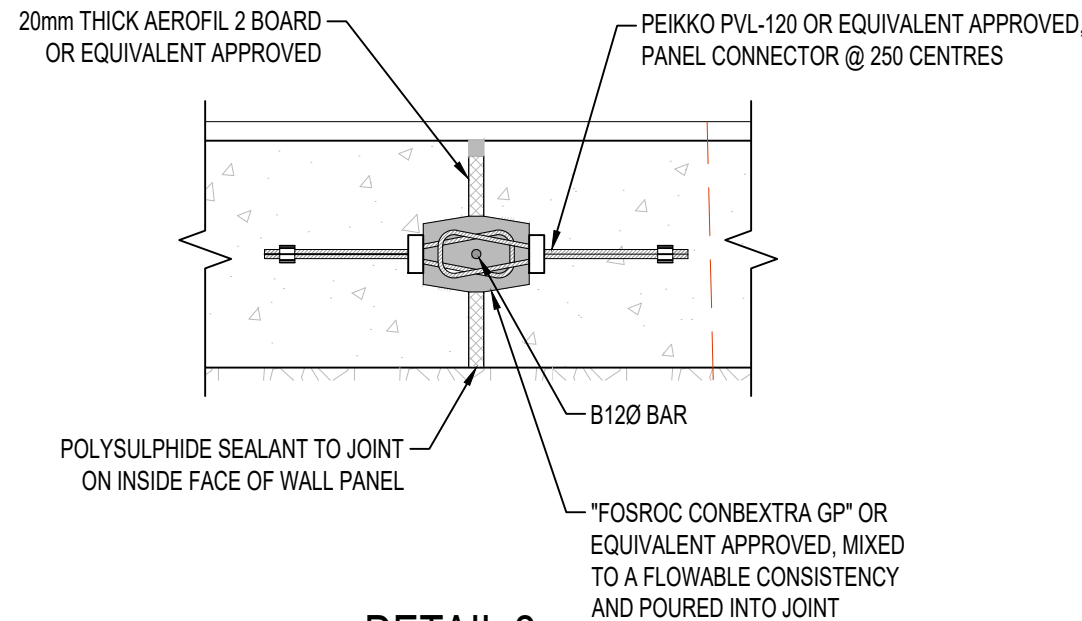


DETAIL 2
(REF. DRG. -2500)
VERTICAL WALL JOINT
SCALE 1:10

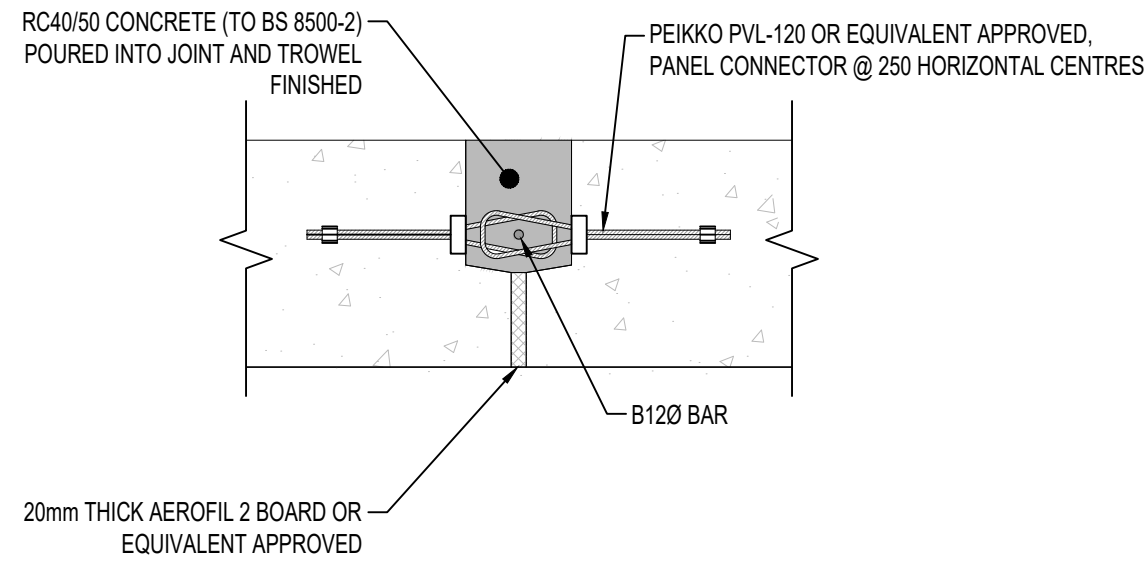


DETAIL 3
(REF. DRG. -2500)
BASE SLAB JOINT
SCALE 1:10

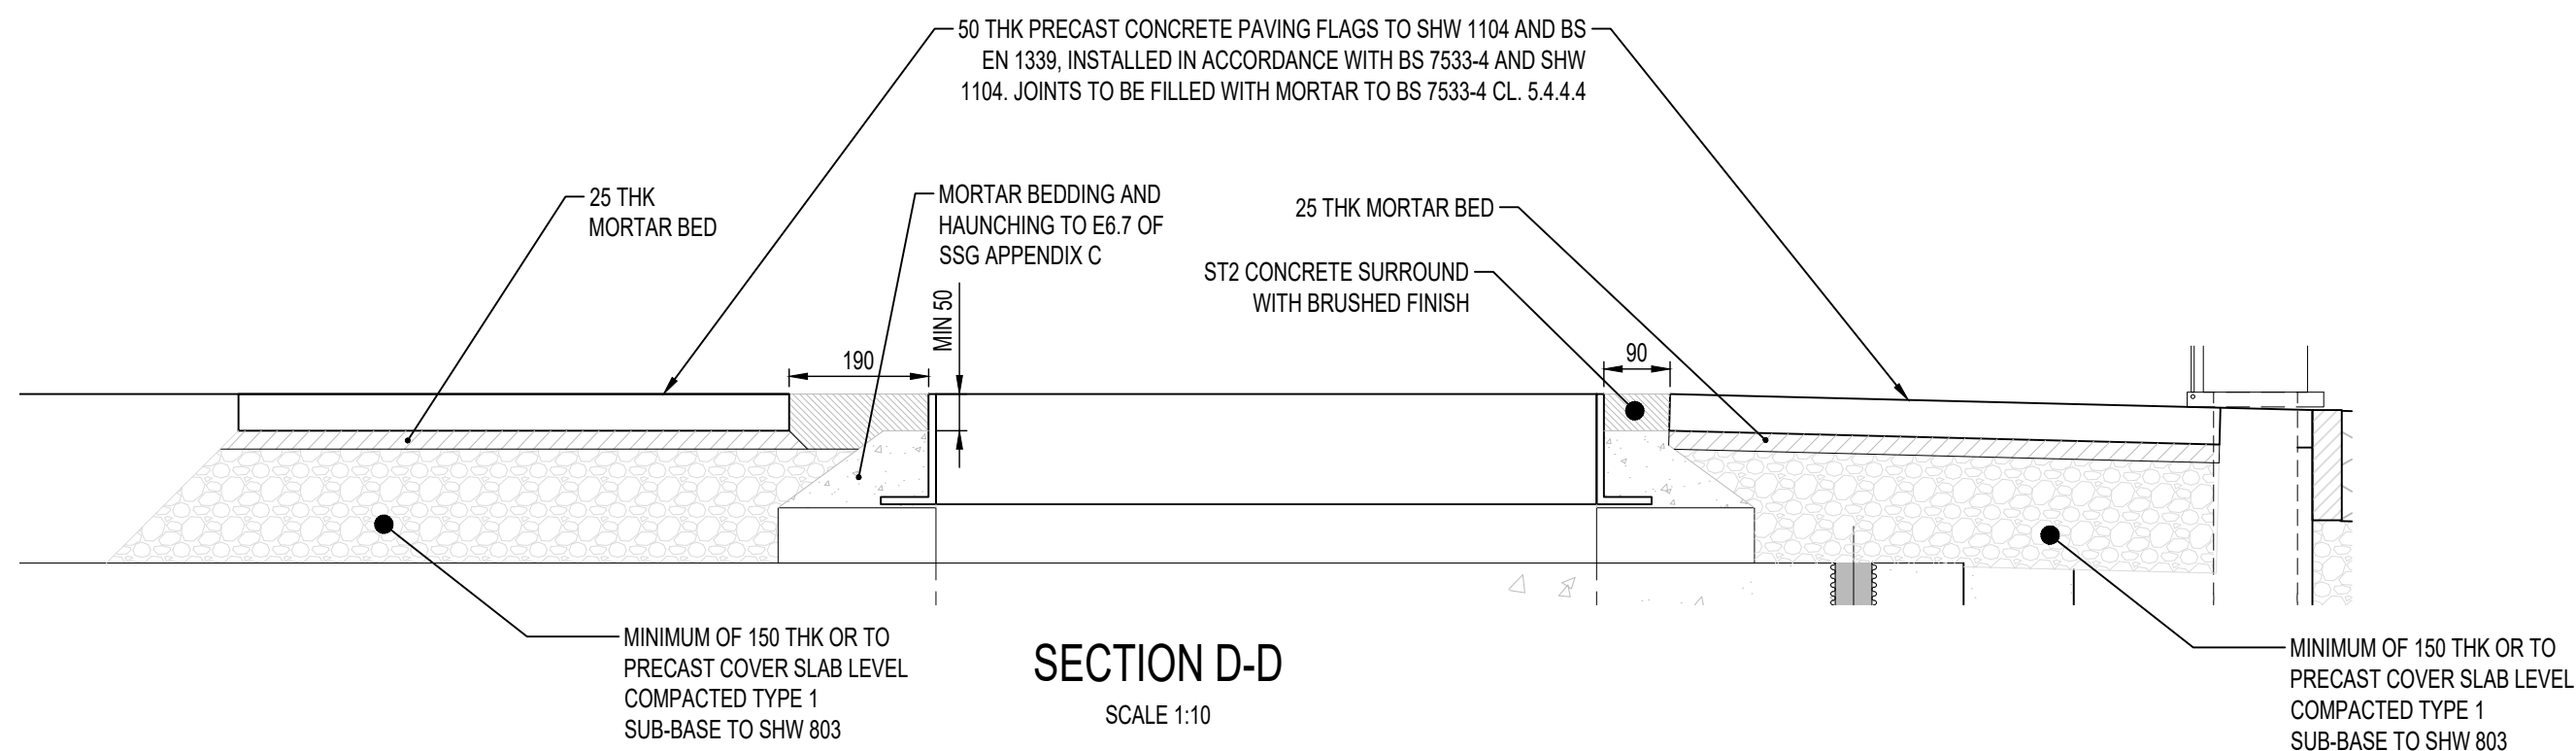


SECTION D-D
SCALE 1:10

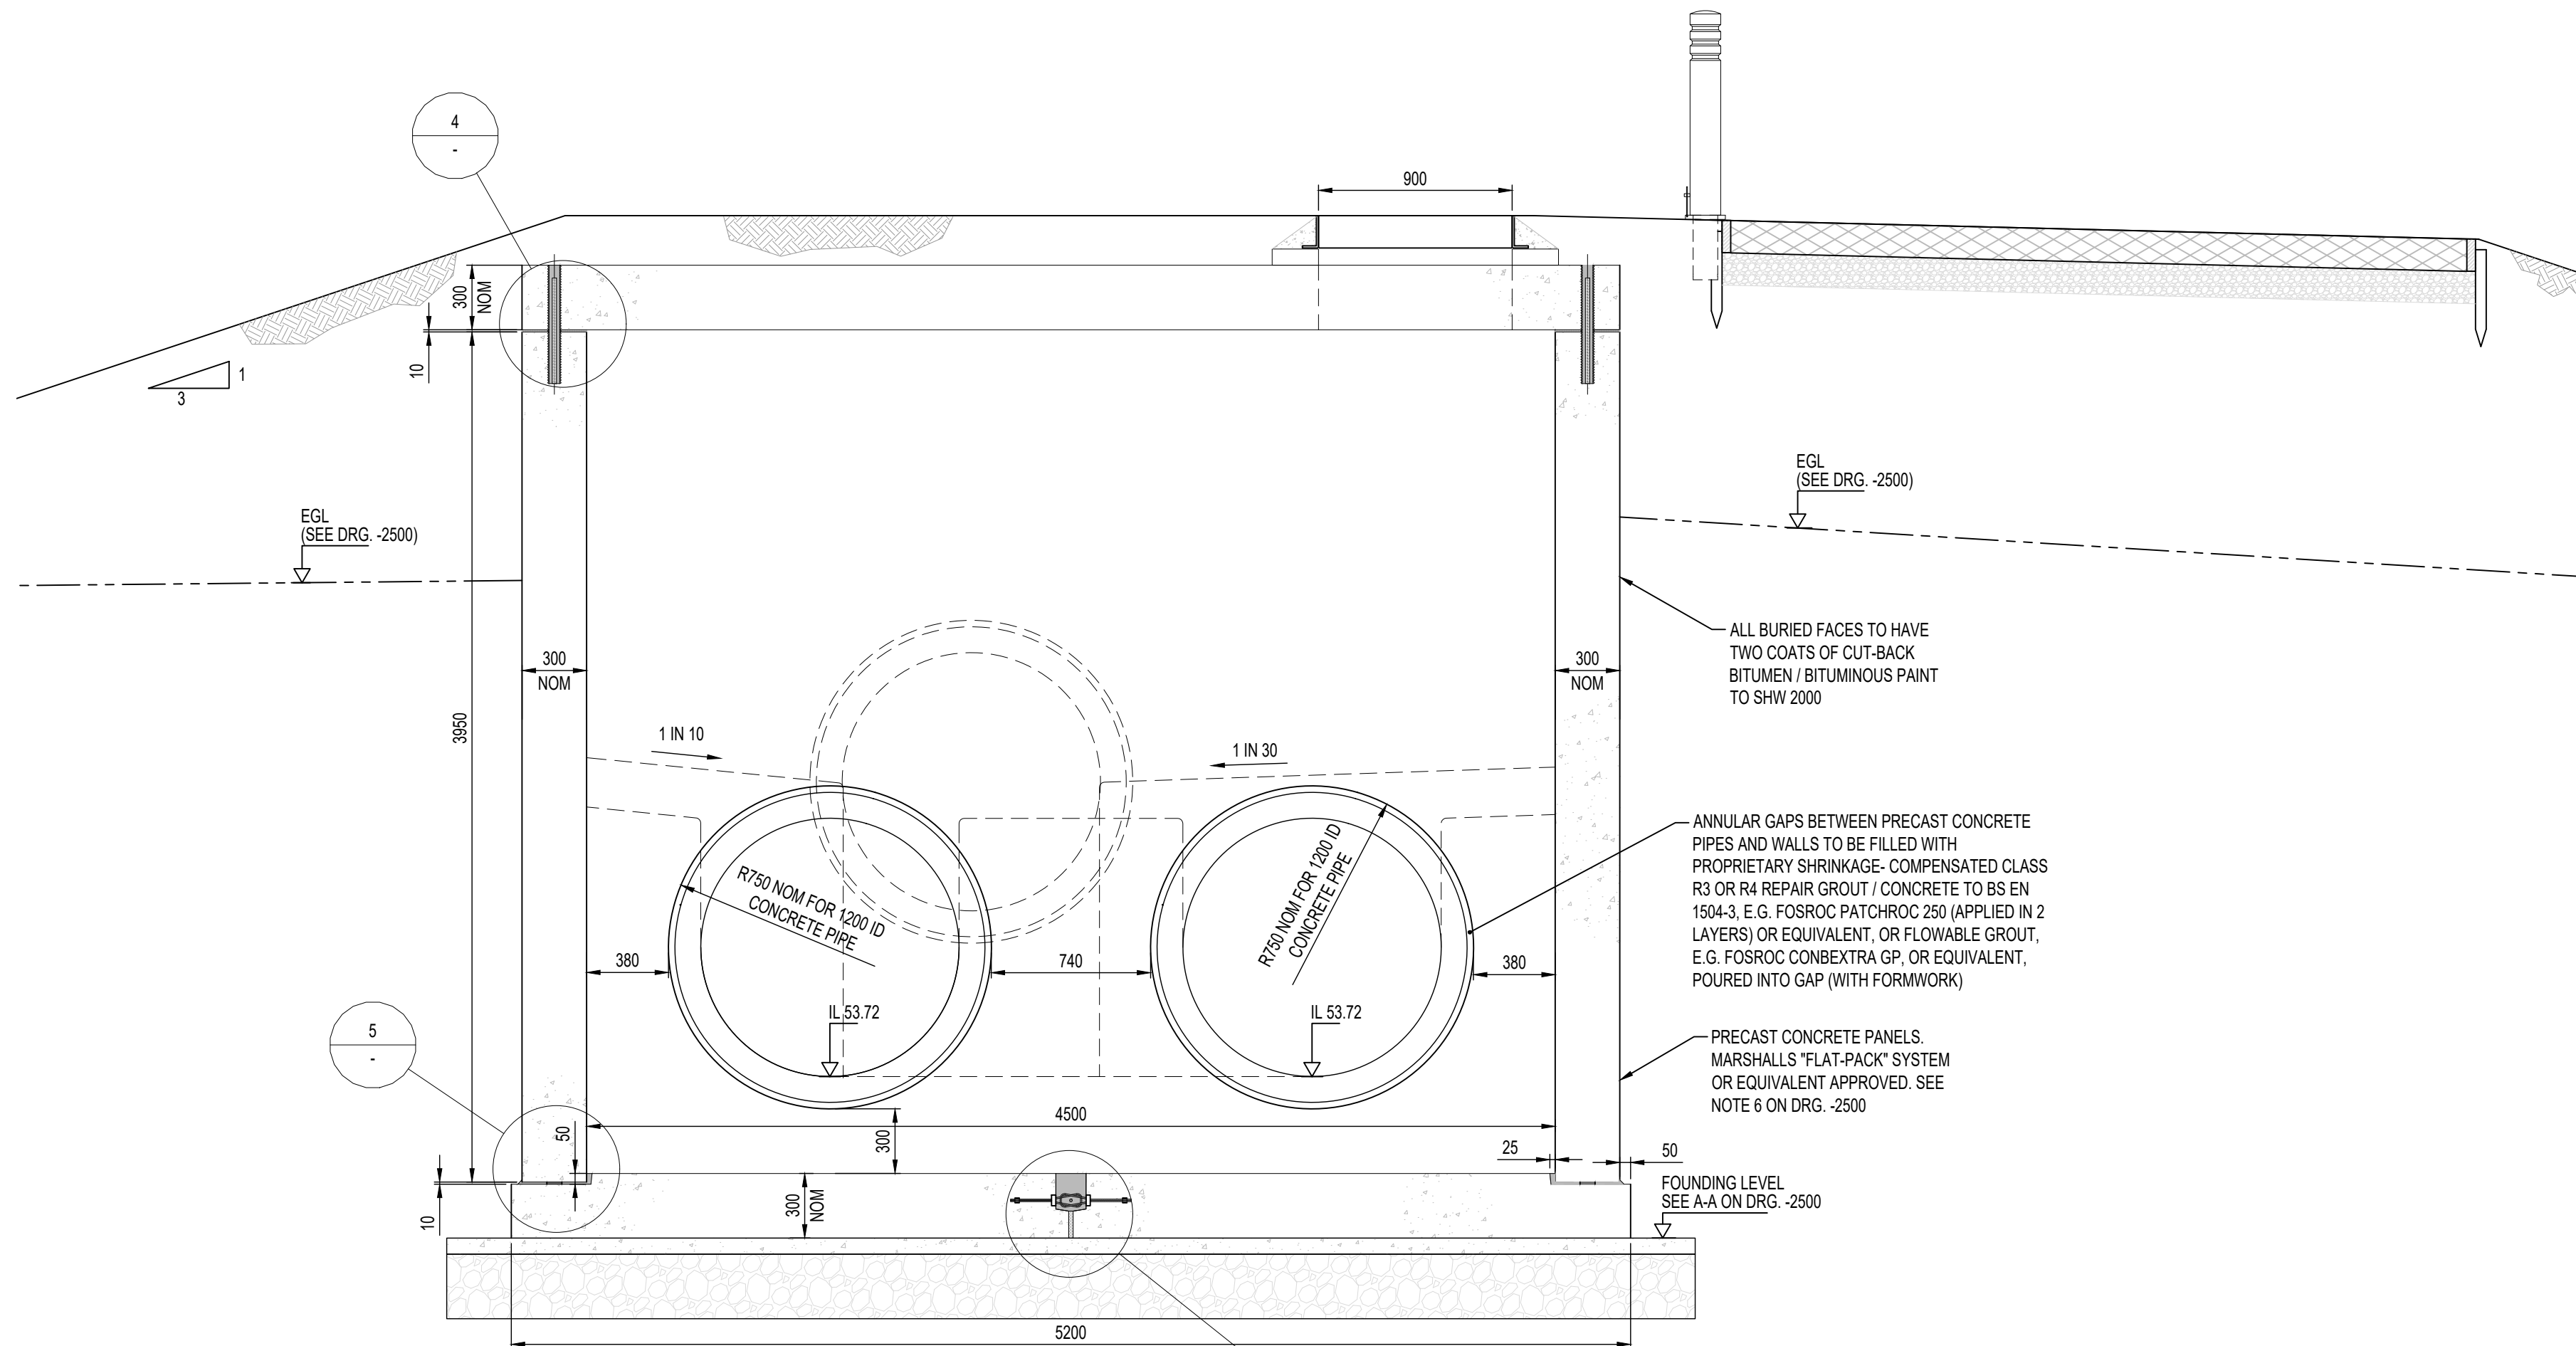

SECTION C-C
(REF. DRG. -2500)
SCALE 1:25

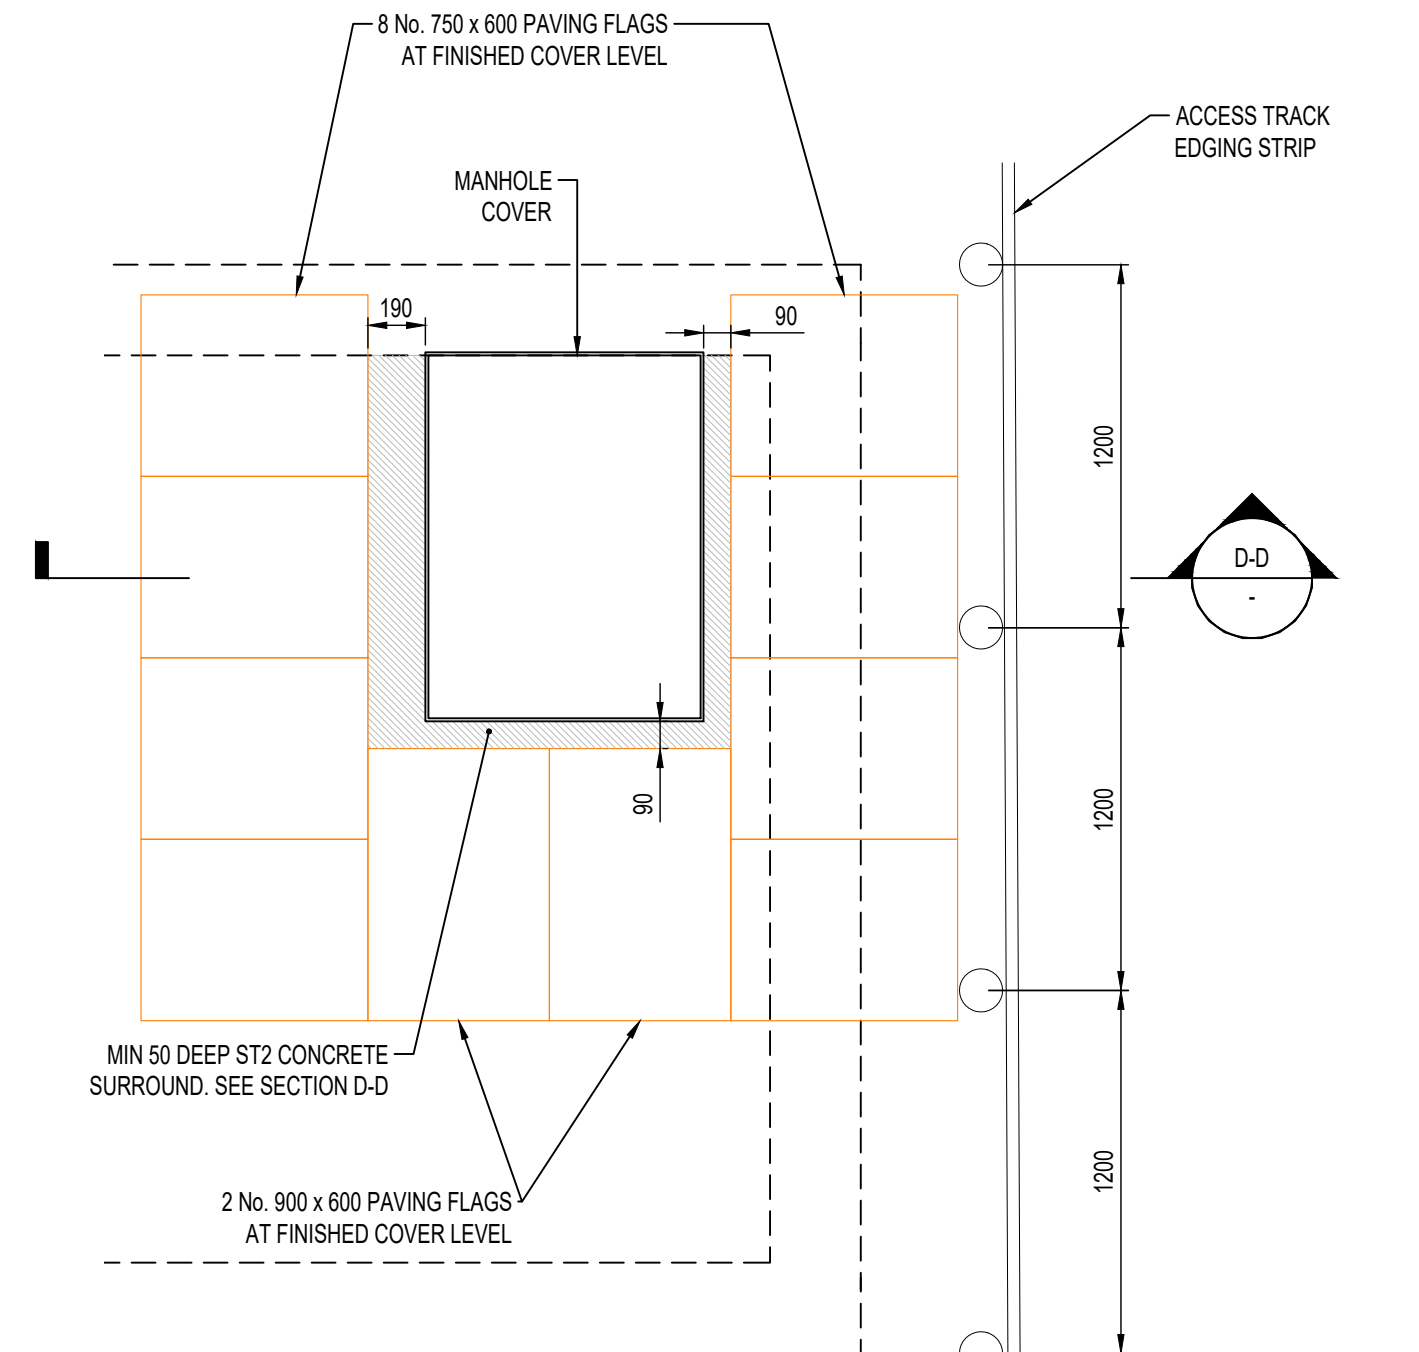


PLAN OF PAVING AROUND ACCESS COVER
(REF. DRG. -2500)
SCALE 1:25

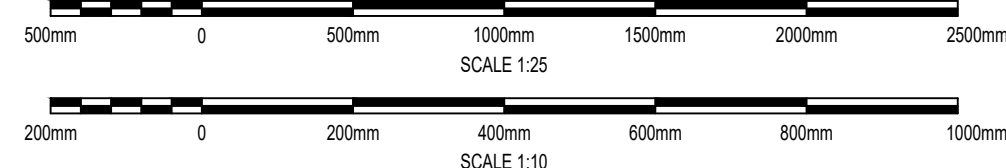

DO NOT SCALE

NOTES:

- ALL DIMENSIONS ARE IN MILLIMETRES UNLESS NOTED OTHERWISE.
- ALL LEVELS ARE IN METRES AOD UNLESS NOTED OTHERWISE.
- DIMENSIONS AND LEVELS SHOWN ON DRAWING ARE TO BE CONFIRMED AT DETAILED DESIGN BY MANUFACTURER OF PROPRIETARY MANHOLE SYSTEM.
- THIS DRAWING SHALL BE READ IN CONJUNCTION WITH DRG. WMHP-TG-SRWG1-DR-DD-2500.
- ALL BOLTS, WASHERS AND WAVY TAIL CAST-IN ITEMS TO BE STAINLESS STEEL GRADE A2-70.

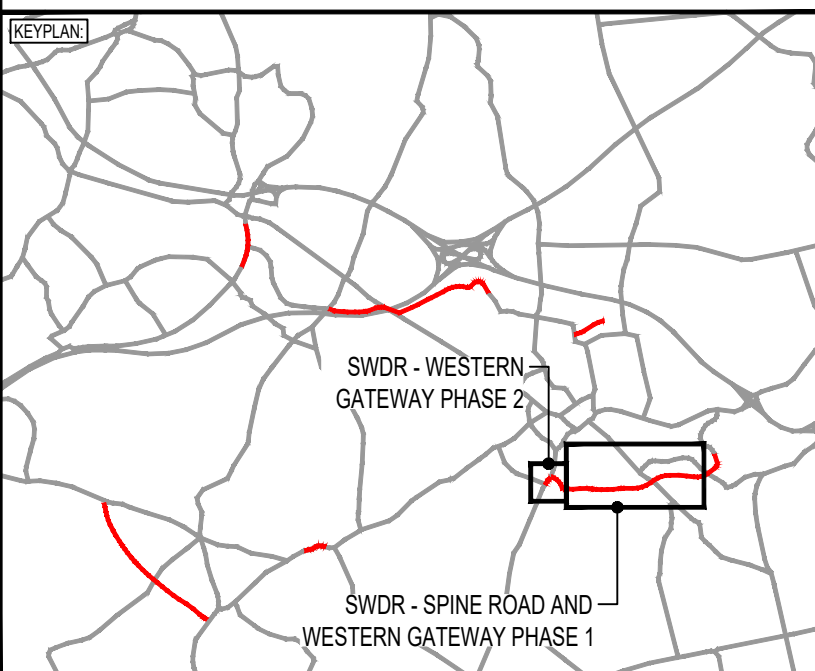

POS	02/05/2025	HH	UPDATED FOR TW COMMENTS	DJF	JC
P04	02/06/2022	HD	MATTERS OUTSTANDING WMHP-TG-SRWG1-RG-DM-0010	BH	JC
P03	27/10/2021	WA	UPDATED FOLLOWING TAA COMMENTS	KL	CMF
REV	DATE	BY	DESCRIPTION	CHK	APP

DRAWING STATUS:

SUITABLE FOR APPROVAL

S5

DESIGNER:

Tony Gee
Consulting Civil, Structural and Geotechnical Engineers

Tony Gee and Partners LLP
Hardy House
140 High Street
Esher, Surrey
KT10 9QJ
Tel: 01372 461600
www.tonygee.com

CONTRACTOR:

Balfour Beatty

CLIENT:



Shute End, Wokingham, Berkshire RG40 1BN
Tel: (0118) 974 6000 Web: www.wokingham.gov.uk

PROJECT:

WOKINGHAM MAJOR HIGHWAYS PROGRAMME
SPINE ROAD AND WESTERN GATEWAY PHASE 1

TITLE:

THAMES WATER CULVERT
BESPOKE MANHOLE TWS01
GENERAL ARRANGEMENT

SHEET 2

SCALE @ A1:

AS SHOWN

CHECKED: KL

APPROVED: CMF

PROJECT NO: C123061

DESIGNED: WA

DRAWN: AJT

DATE: July 21

DRAWING No: WMHP-TG-SRWG1-DR-DD-2501

REV: P05