
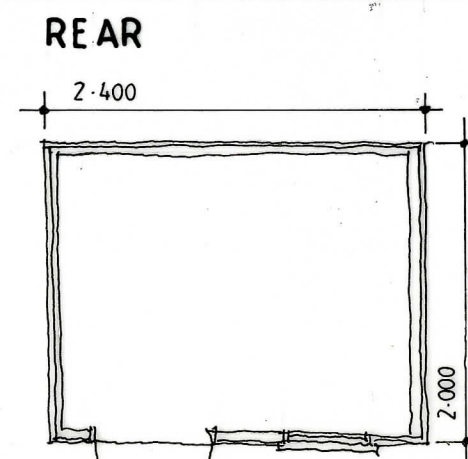
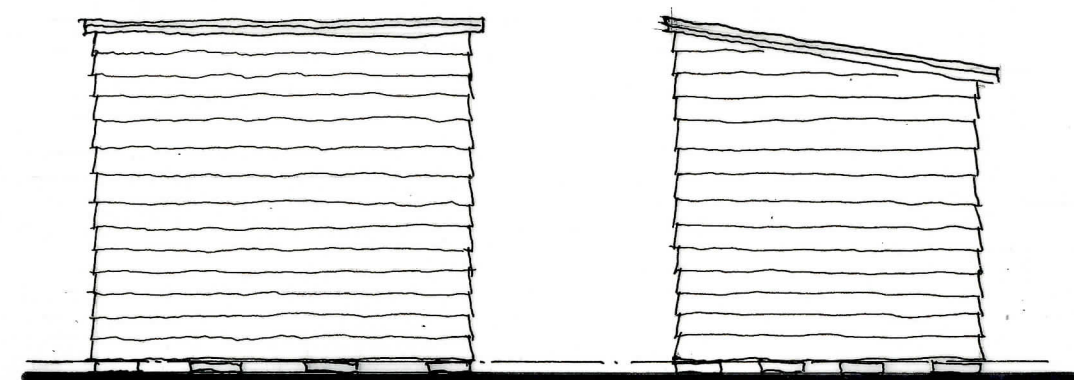


# Notes

All dimensions and levels on site are to be checked prior to commencement of work.

This drawing is the copyright of Paul Edwards Architecture

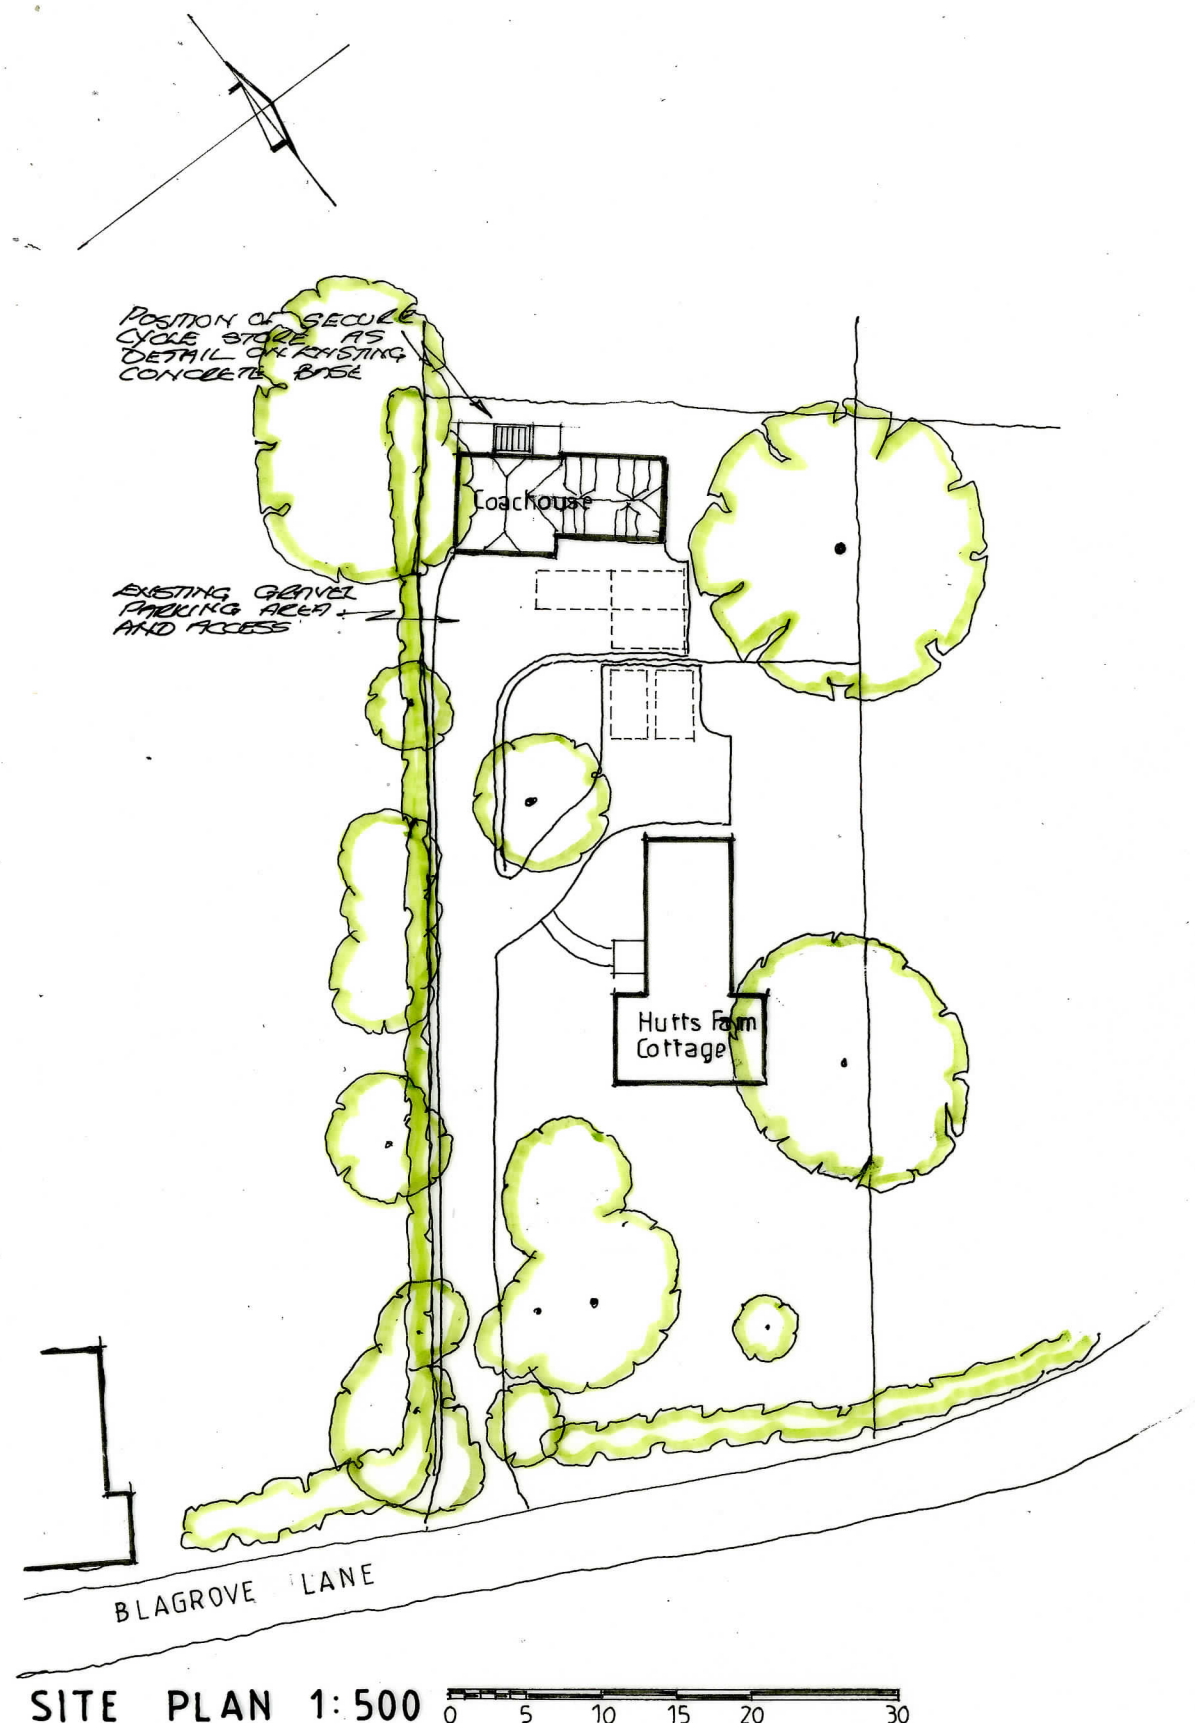

PLAN  
CYCLE STORE DETAILS  
1:50

0 0.5 1.0 1.5 2.0 3.0

ROOF - GREY FELT ROOF COVERING  
WALLS : STAINED SOFTWOOD SHIP LAP BOARDING  
ALL ON EXISTING CONCRETE BASE

|         |                                                                    |
|---------|--------------------------------------------------------------------|
| Project | The Coachhouse<br>Hutts Farm Cottage<br>Blagrove Lane<br>WOKINGHAM |
| Client  | Berks<br>Mr R Ryan                                                 |

|         |                      |
|---------|----------------------|
| Drawing | CYCLE STORE DETAILS  |
| Scale   | As shown A3 May 2026 |
| Date    |                      |

Paul Edwards Architecture

12 Sandy Lane, Barkham, Wokingham, Berks RG41 4DB  
Tel: 01189772925 Mob: 07831837415 E-mail: paul@paulwardarchitecture.co.uk  
VAT Registration Number: 33411619

Job 2718 Dwg. 01