

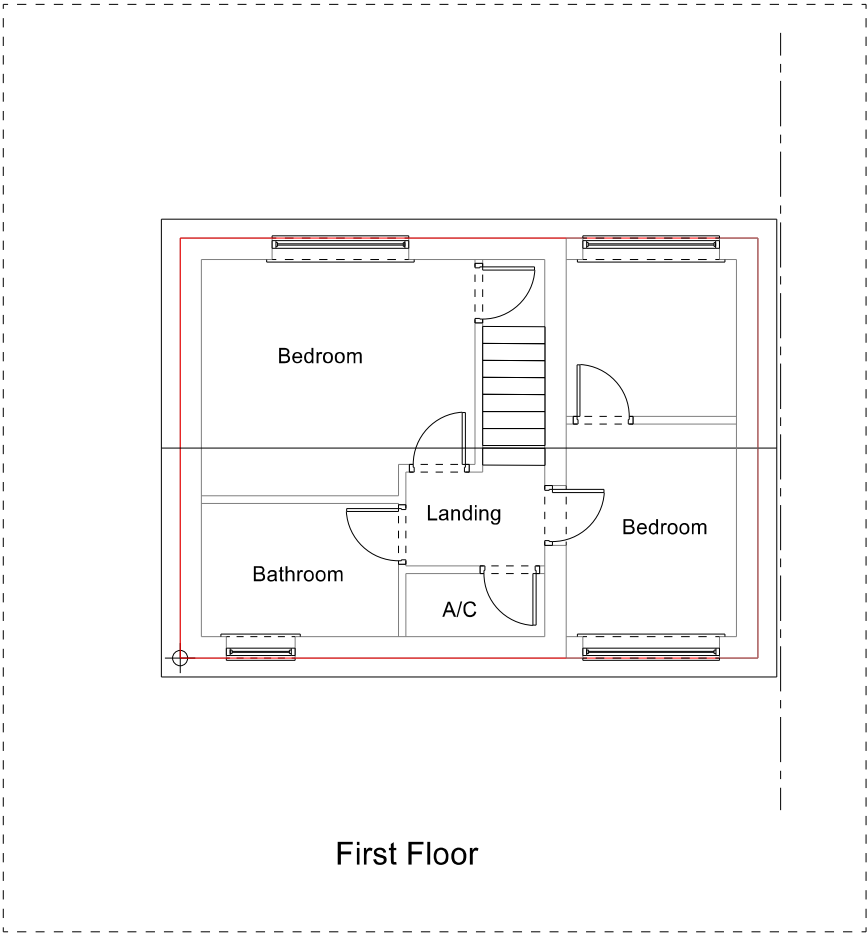


Existing Plan and Elevations

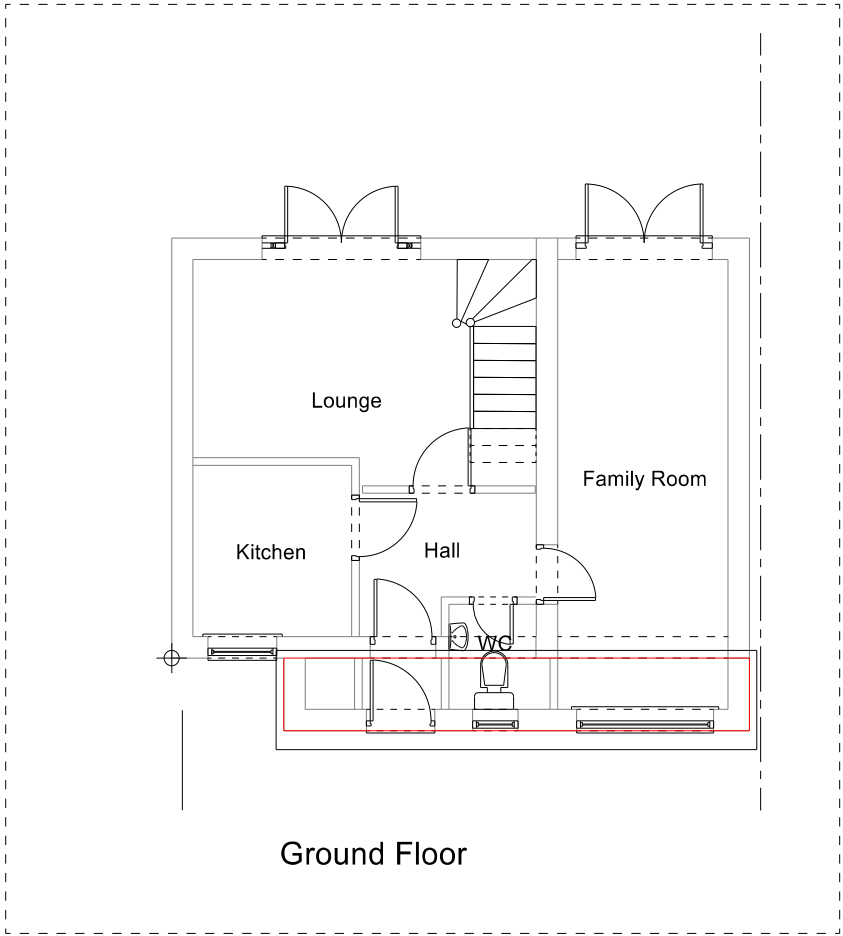

Notes

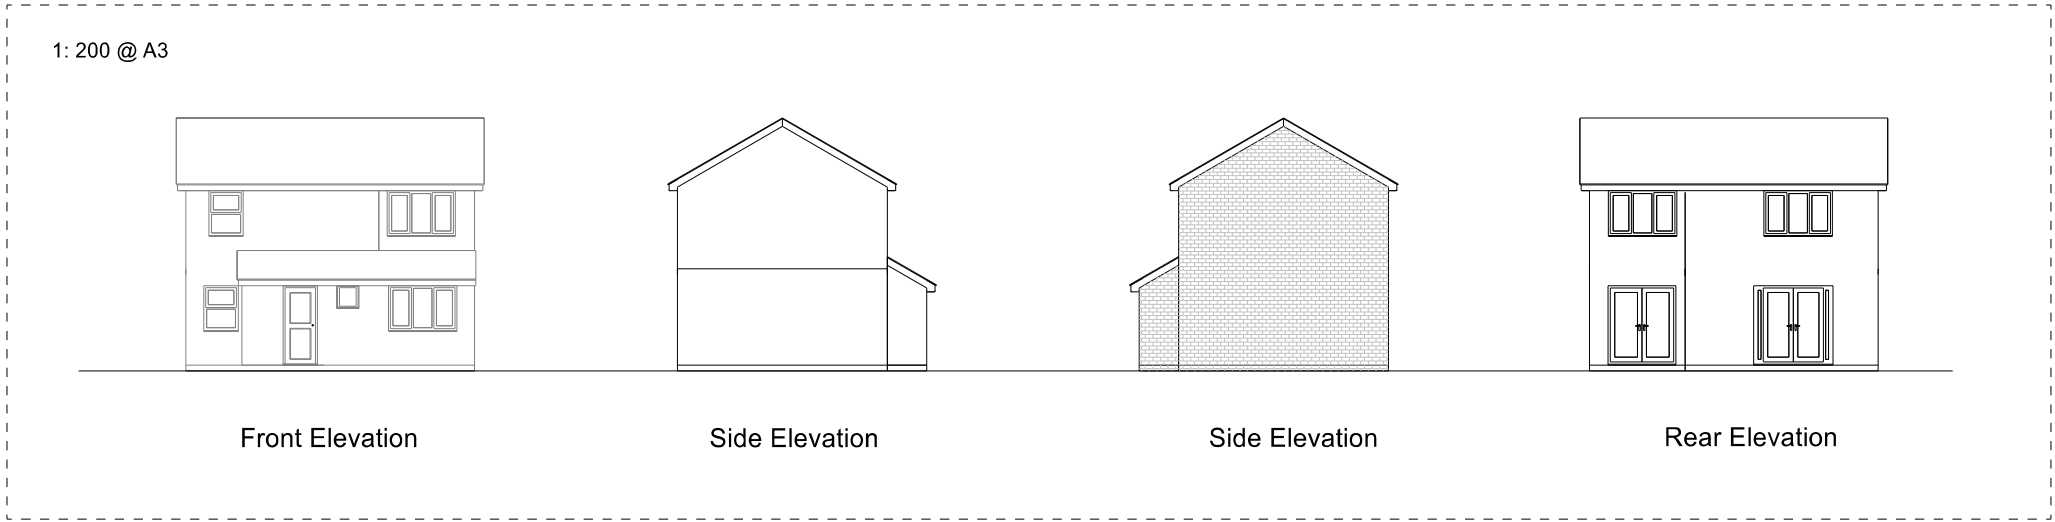

All Works Subject To Building Control All Dimensions and Roof Angles To Be Checked on Site

Page Size - A3

1: 100 @ A3

3000 mm

1000

Cantley Design

Cantley Design

Project
Home Extension
6 Venus Close
Woosehill
RG41 3GG

Drawing Type
Existing

Client
Mr R. Gray

Drawing Number
RDO/1/25/A/PP/D1

Date
January 2025

Scale
1:100 @ A3

Drawn by
Bob Owles

Checked by
NCO

Cantley Drawing Services
20 Cantley Crescent
Wokingham
RG41 1NX
0781 803 2212