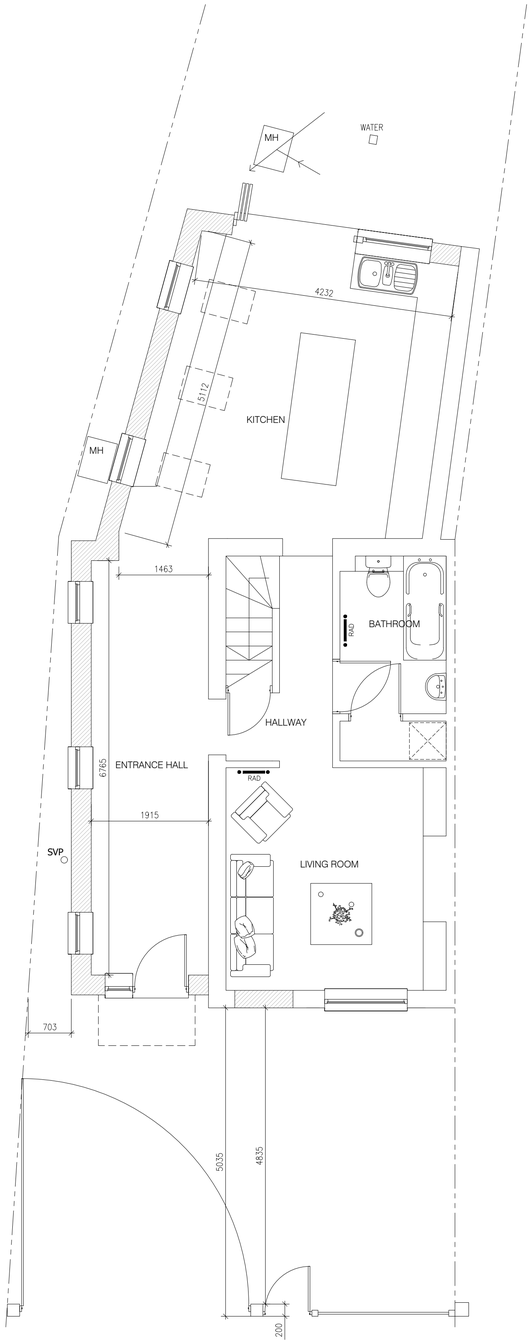

GROUND FLOOR PLAN
SCALE 1:50

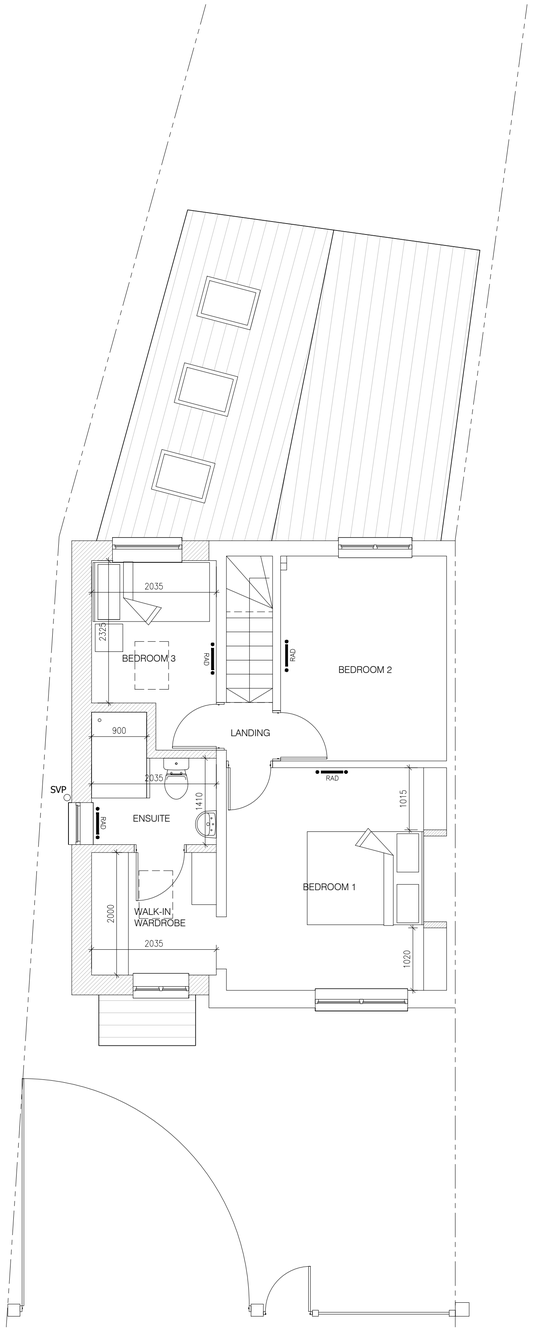

FIRST FLOOR PLAN
SCALE 1:50

1:50 0 0.5 1 1.5 2 2.5 3 3.5 4 4.5 5 5.5 6 6.5 7 7.5 8
(metres)

FRONT ELEVATION
SCALE 1:100

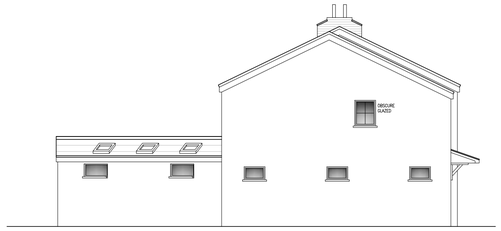

SIDE ELEVATION
SCALE 1:100

REAR ELEVATION
SCALE 1:100

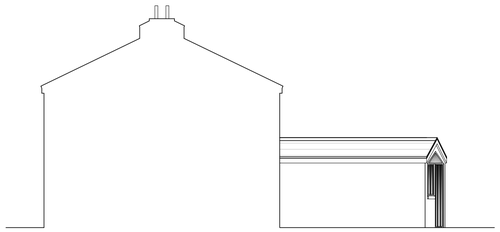

SIDE ELEVATION
SCALE 1:100

NOTES:

1. THIS DRAWING IS TO BE READ IN CONJUNCTION WITH ALL RELEVANT ARCHITECTS, SUB-CONTRACTORS AND ARCHITECTURAL DRAWINGS.
2. THIS DRAWINGS REMAINS THE COPYRIGHT OF JETARCH DESIGN LTD AND MAY NOT BE SHARED OR REPRODUCED WITHOUT THEIR KNOWLEDGE

JET ARCH DESIGN

100 Berkshire Place
Winnersh Triangle
Wokingham, Berkshire RG41 5RD
Tel: 07787296792

email: info@jetarchdesign.co.uk

Client

MR FOX & MS SIMMONDS

Property:

SPRING CROFT
MERRYHILL GREEN LANE
RG41 5JP

Drawing Title:

DETAILS OF PROPOSED
GROUND FLOOR PLANS
AND ELEVATIONS

Rev.	Date	Revisions

Drawing No. A1/502/02

Rev.

Plot Date: AUG 26

Scale 1:50 & 1:100 @ A1

Date AUG 26

Drawn JT