


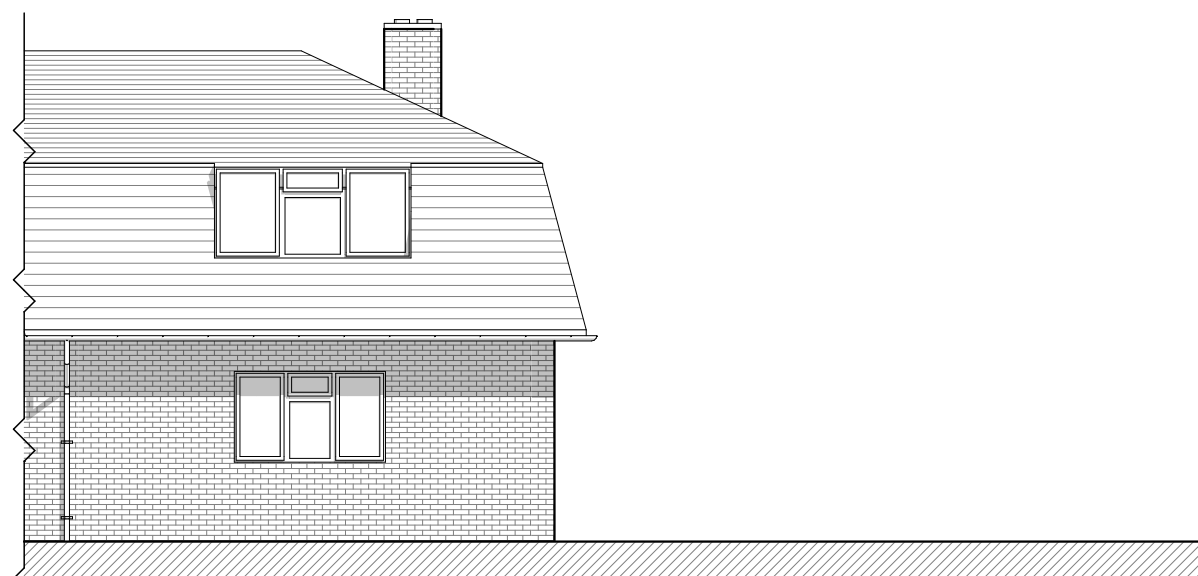

Existing Street View



Proposed Street View

- Street Views 1:100

Rev B

Mrs. S Walsh
Proposed 3 bedroom unit adjacent to 132 Norreys Avenue, Wokingham, RG40 1UQ

Drawing Number - FK0107

Scale 1:100  5m