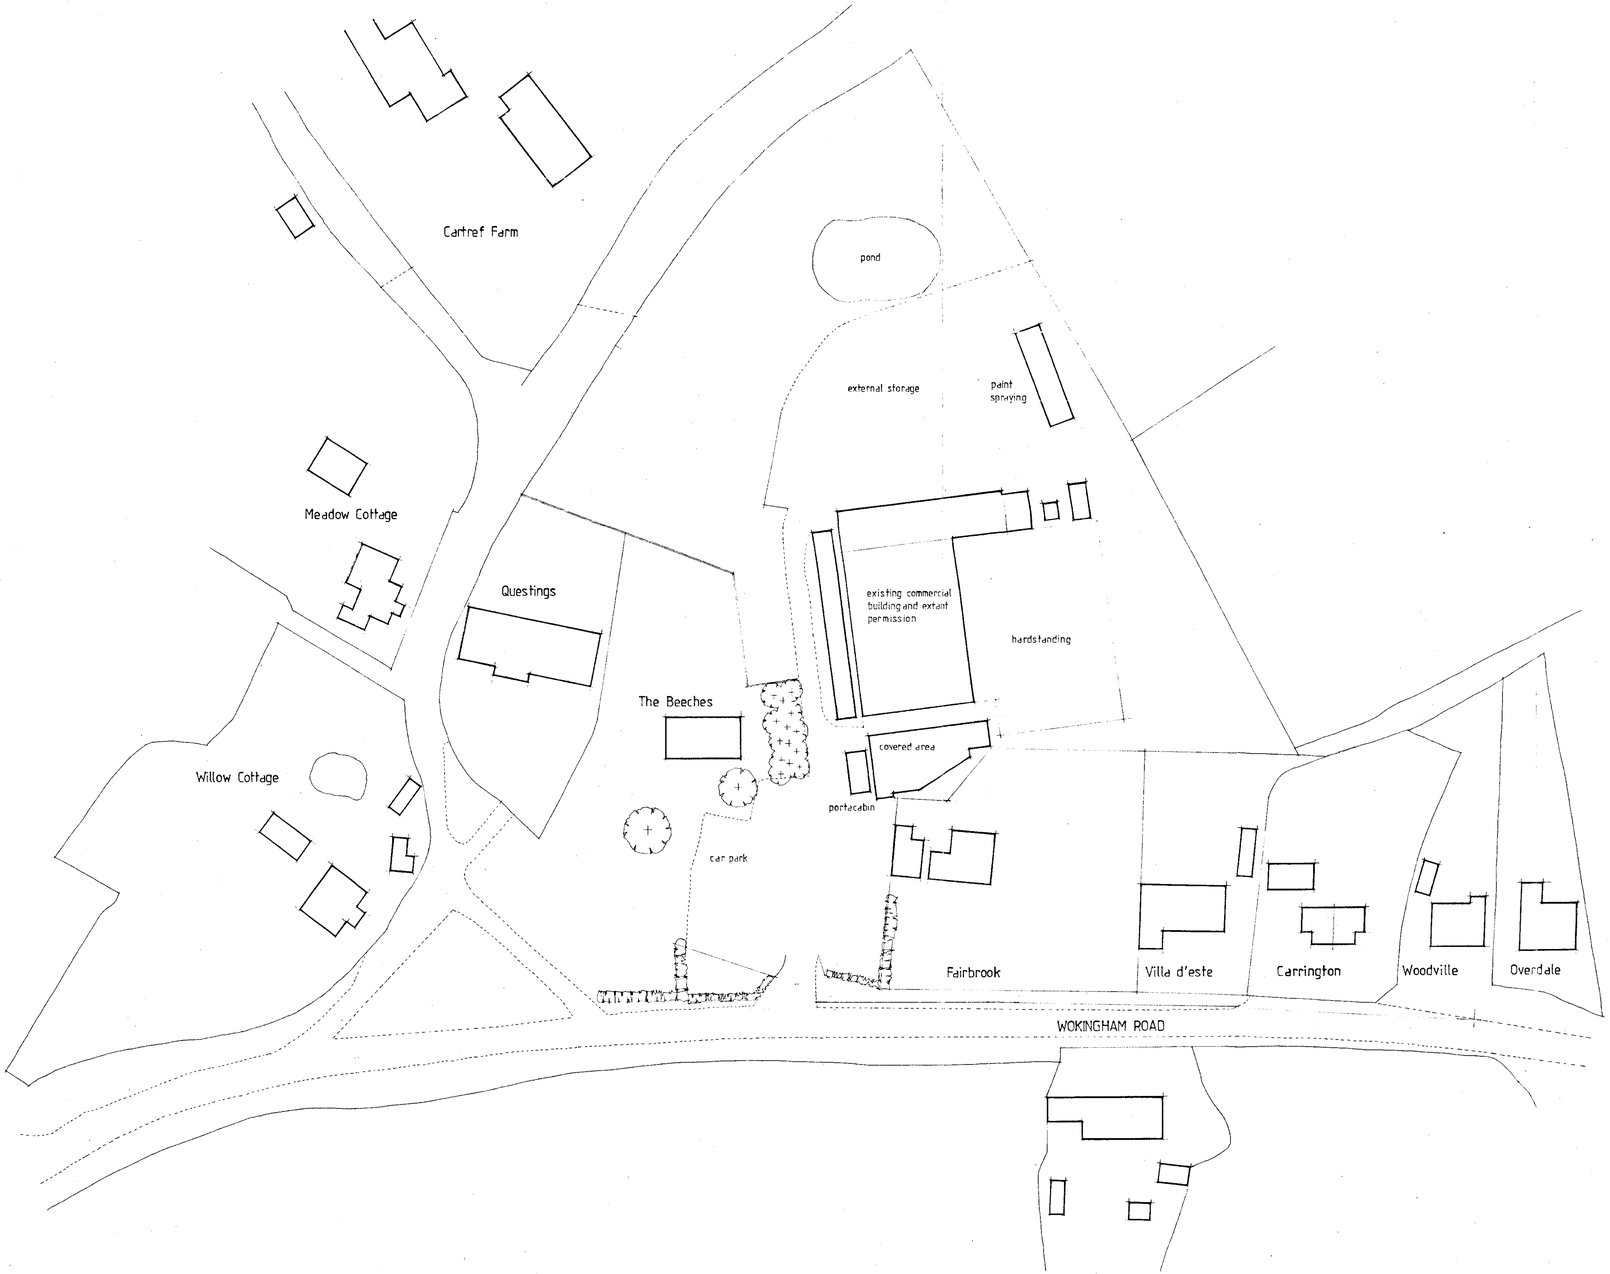

title.	SITE SURVEY
client.	TERRAPOTTA
address.	THE BEECHES WOKINGHAM ROAD HURST
date.	JULY 00
scale.	1:500
drwg. nº	S1414/01

THE TRULINE PARTNERSHIP

BUILDING SURVEYORS, ARCHITECTURAL & TOWN PLANNING CONSULTANTS

20 CLIDDESDEN ROAD
BASINGSTOKE
HANTS. RG21 3DT

TELEPHONE: 01256 322261
FACSIMILE: 01256 . 333521