Notes

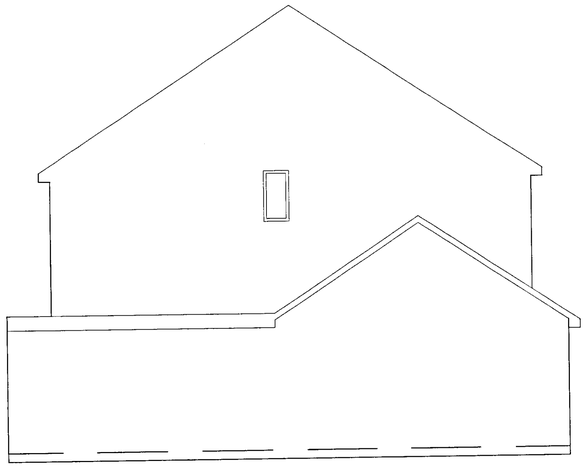

EXISTING SIDE ELEVATION
Scale 1:50

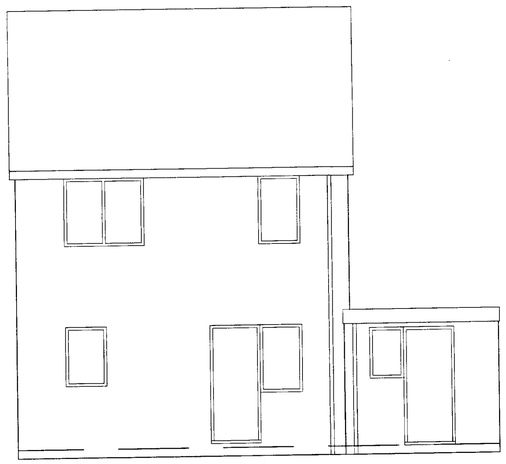

EXISTING REAR ELEVATION

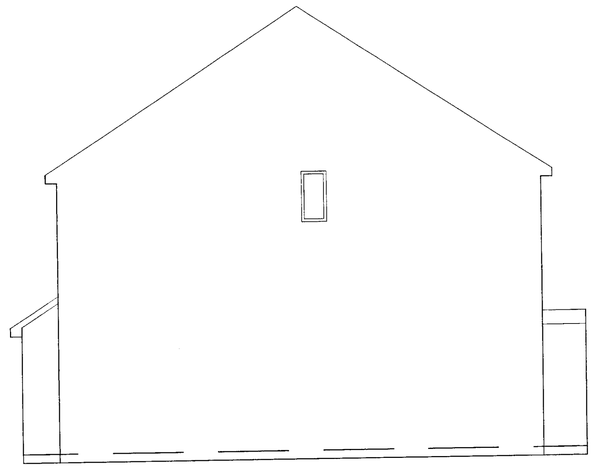

EXISTING SIDE ELEVATION

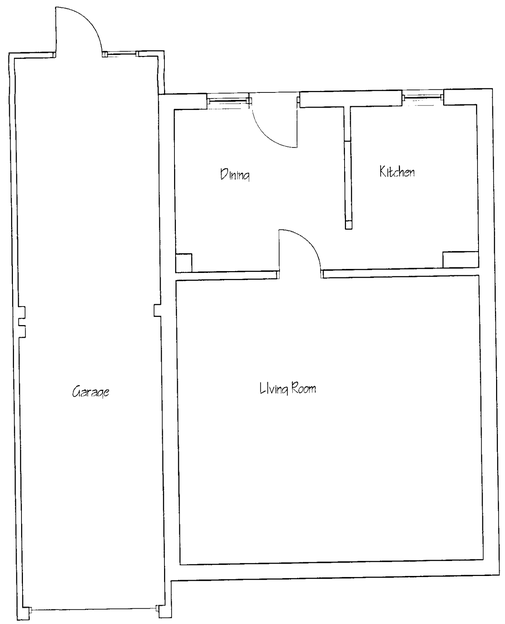

EXISTING GROUND FLOOR PLAN
Scale 1:50

27.MAR2001* 3639

Rev.	Description	Date
CAD File Reference		
Date Plotted:	Time:	

David Tingle
Associate to The Insitute of Building

Building Design & Surveying Services
17 Woodland Drive, Tilehurst, Reading, Berkshire, RG30 4RT
Telephone / Fax (0118) 9419311

Client
MR & MRS KANG
1 NUTMEG CLOSE
LOWER EARLEY

Project
PROPOSED
PART GARAGE CONVERSION
INTO STUDY ROOM

Drawing
EXISTING
PLAN & ELEVATIONS

Scale
1:20,1:50 & 1:100

Date
MARCH 2001

Drn
DT

Drawing No.
1NC.02

Rev.

RECEIVED