Do Not Scale

8.95
− 1.50
2.45m

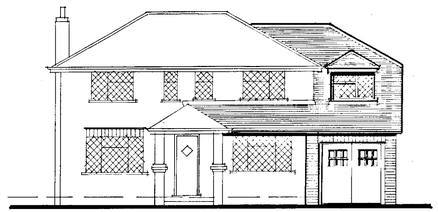

South Elevation
Scale 1:100

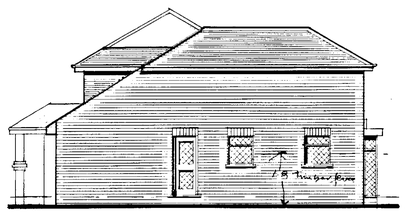

East



North

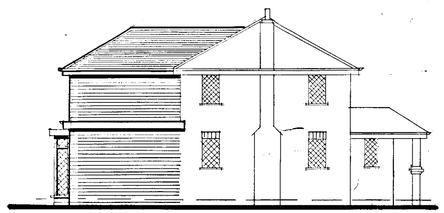

West

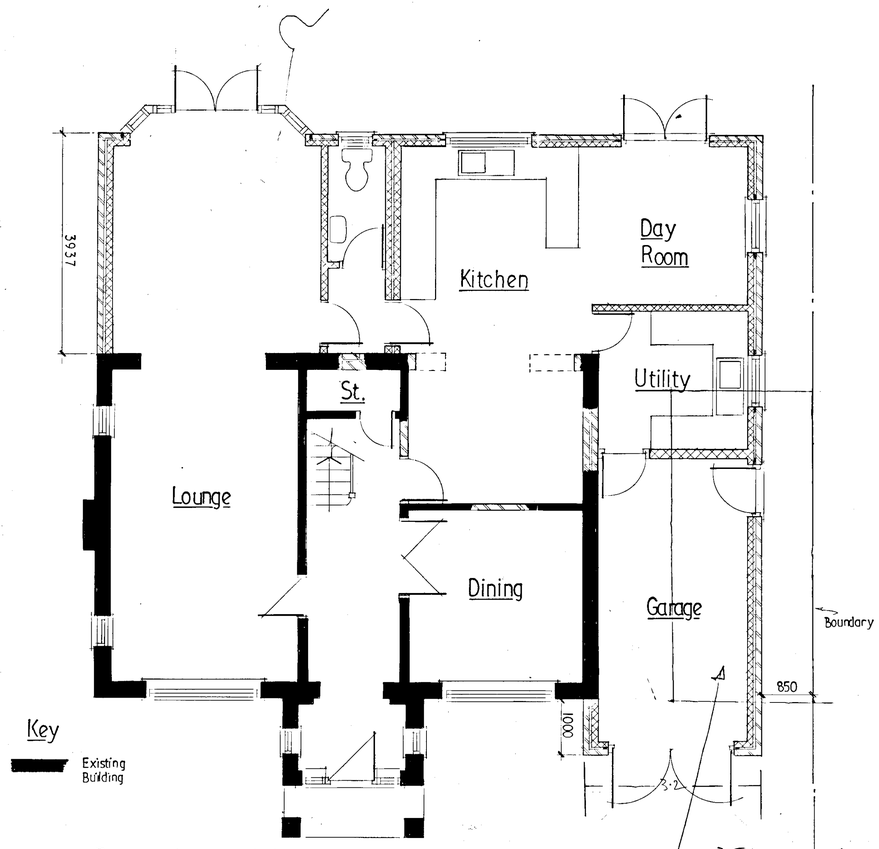

Proposed ground floor plan
Scale 1:50

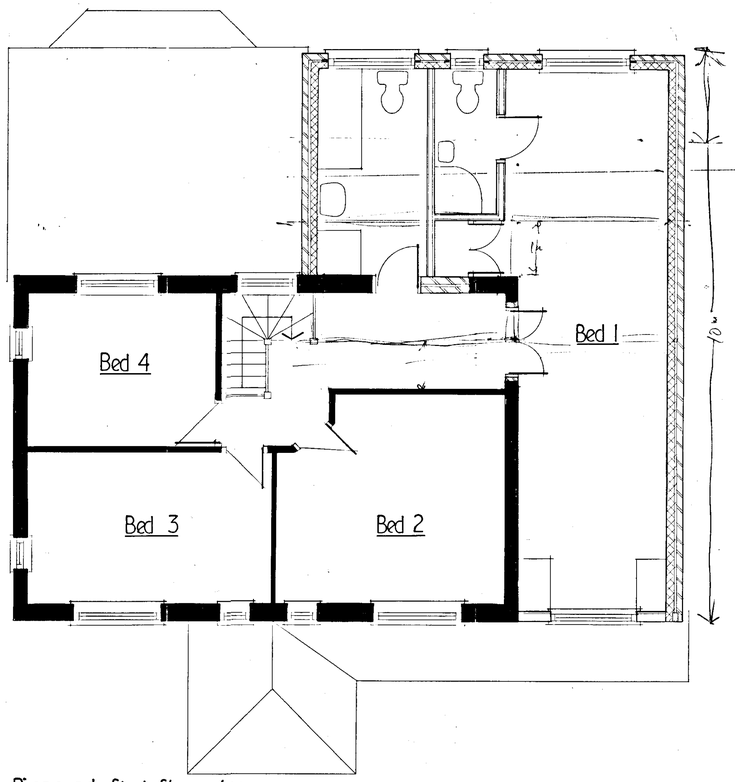

Proposed first floor plan

27 DEC 2001 5589

SUPERSEDED

Proposed Extension
to
81 Redhatch Drive, Earley
for
Mr & Mrs A Goodchild

Drawing No 81/1