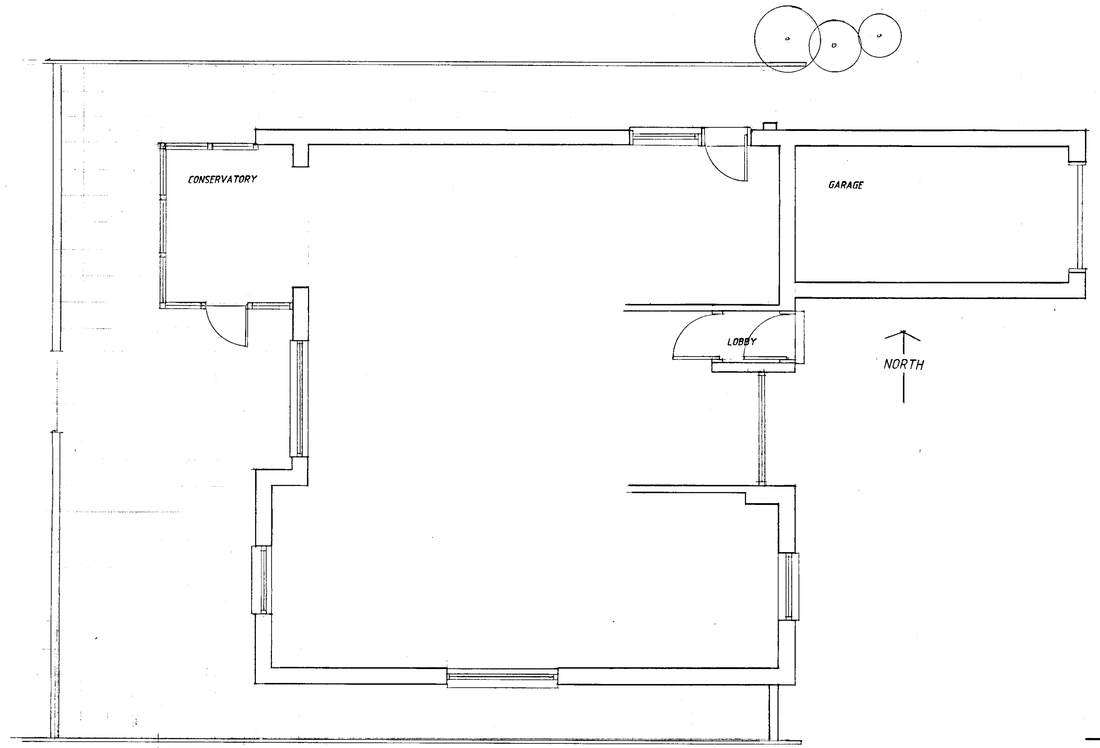

GROUND FLOOR PLAN

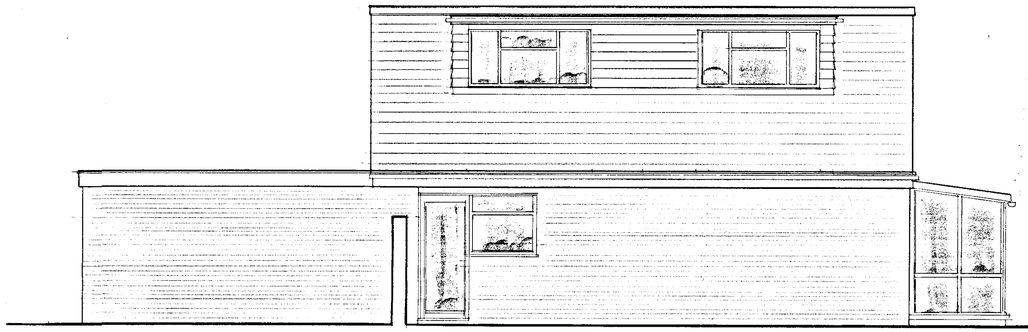

NORTH ELEVATION

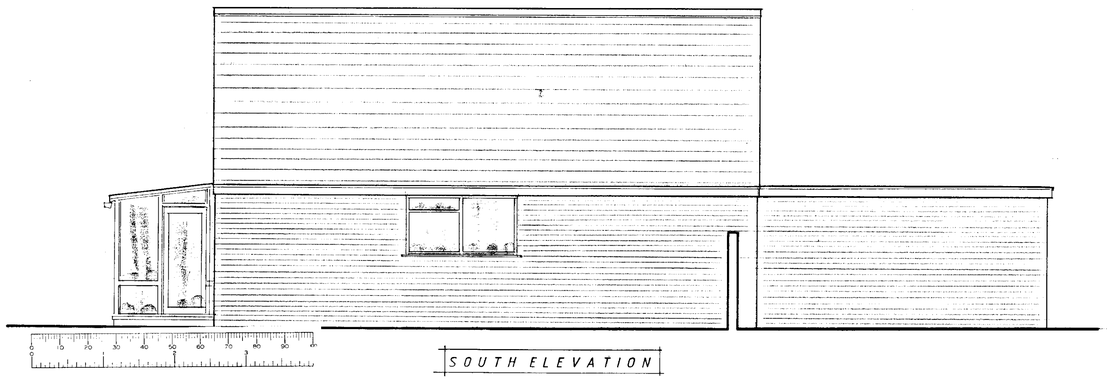

SOUTH ELEVATION

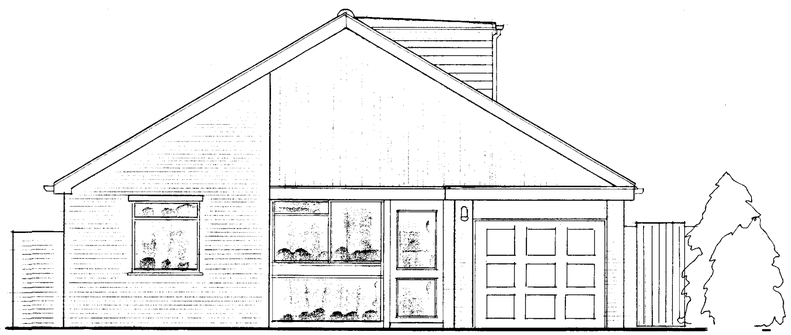

FRONT / EAST ELEVATION

DO NOT SCALE

Any discrepancies to be referred to Izod Design.
This drawing remains the Copyright of Izod Design.

REVISIONS

Date	Description	Ref.

21 DEC 01 5562

Izod DESIGN

Chartered Architects
Landscape Consultants

14 Milton Road Wokingham
Berkshire RG40 1DB
Telephone 0118 977 0075
Facsimile 0118 977 0057

Client
APPROVED
BRIAN ROBBINS

Project
75 OATLANDS ROAD
SHINFIELD

Description
EXISTING SURVEY PLAN
AND ELEVATION

Scale 1:50

Project No. 2728

Drawing No. 1

Revision Date 19 DEC 01

MY 4434Lib R

DO NOT SCALE
Any discrepancies to be referred to Izod Design.
This drawing remains the Copyright of Izod Design.

REVISIONS

Date	Description	Ref.

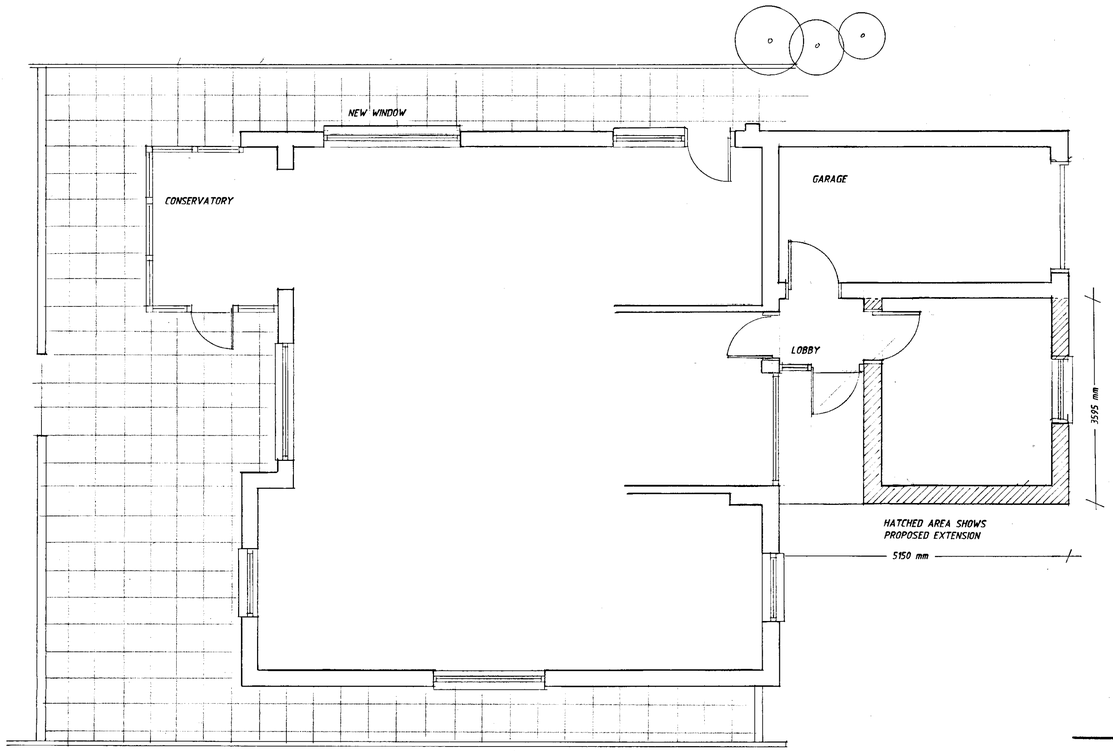

GROUND FLOOR PLAN

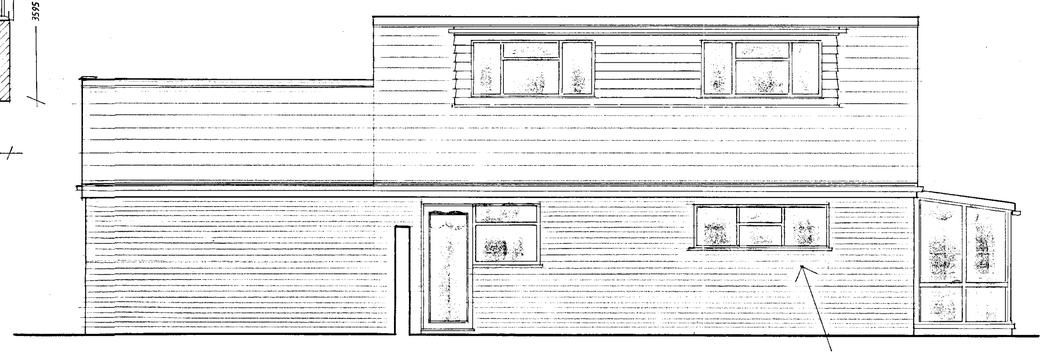

NORTH ELEVATION

PROPOSED NEW WINDOW WITH OBSCURED GLAZING

MATERIALS

WALLS : MATCHING FACING BRICKS
ROOF : MATCHING INTERLOCKING CONCRETE TILES

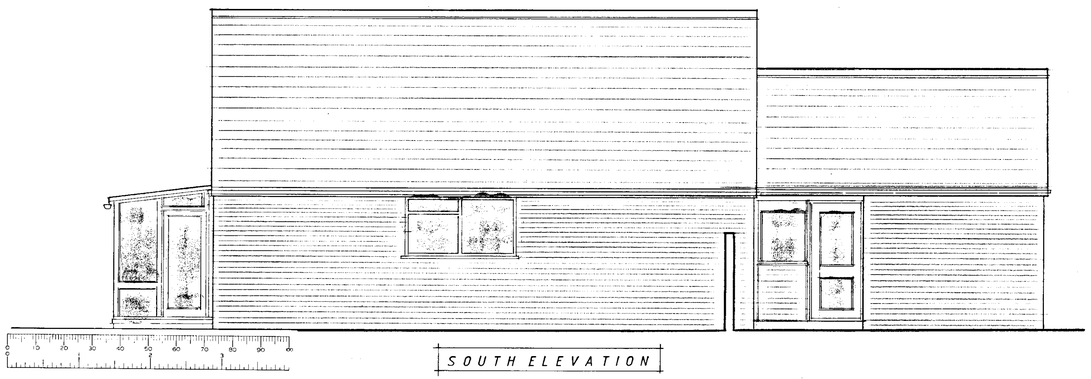

SOUTH ELEVATION

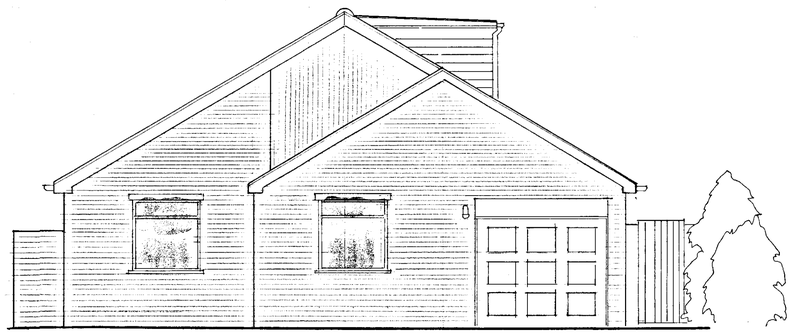

FRONT/EAST ELEVATION

21 DEC 01 5562

Izod DESIGN

Chartered Architects
Landscape Consultants

14 Milton Road Wokingham
Berkshire RG40 1DB
Telephone 0118 977 0075
Facsimile 0118 977 0057

Client APPROVED

BRIAN ROBBINS

Project
75 OATLANDS ROAD
SHINFIELD

Description
PROPOSED EXTENSION
PLAN AND ELEVATIONS

Scale 1 : 50

Project No. 2728

Drawing No. 2

Revision Date 20 DEC 01

MY 4434La R