

EAST ELEVATION



WEST ELEVATION

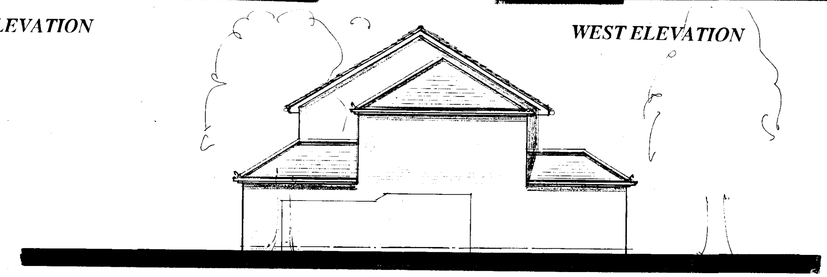

SOUTH ELEVATION

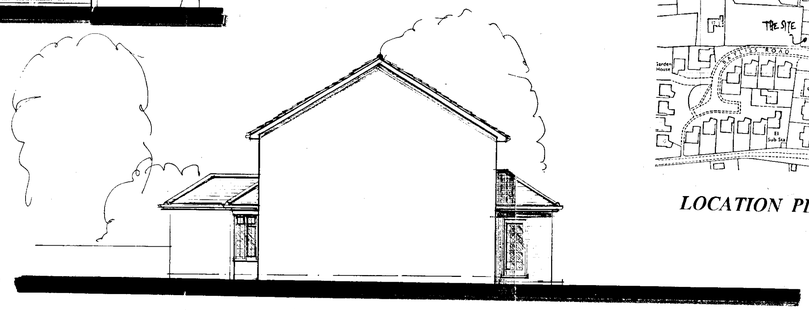

NORTH ELEVATION

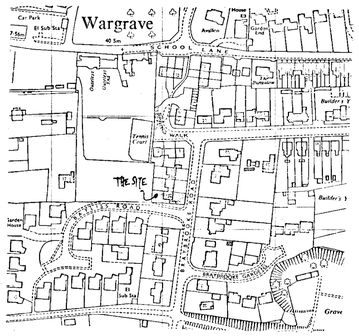

LOCATION PLAN SCALE 1:2500

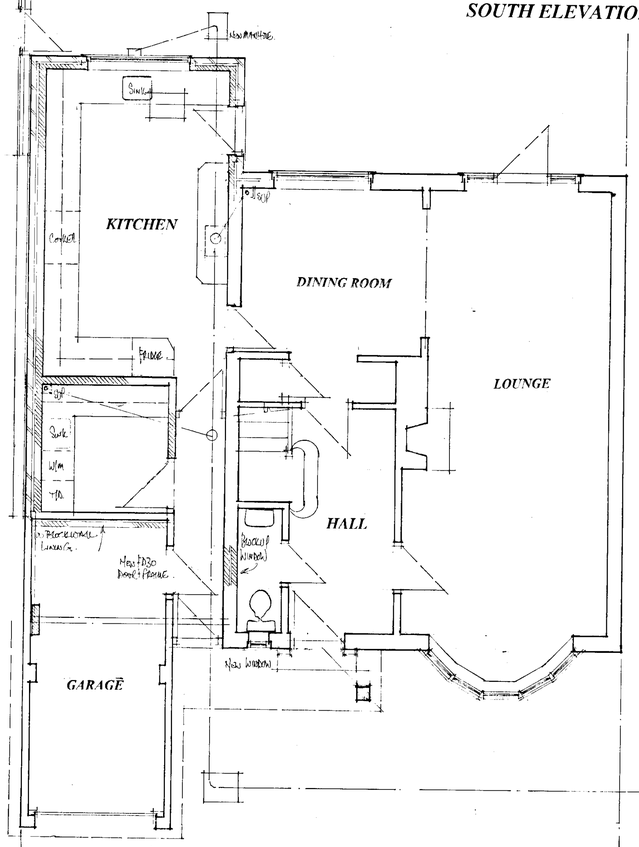

GROUND FLOOR PLAN

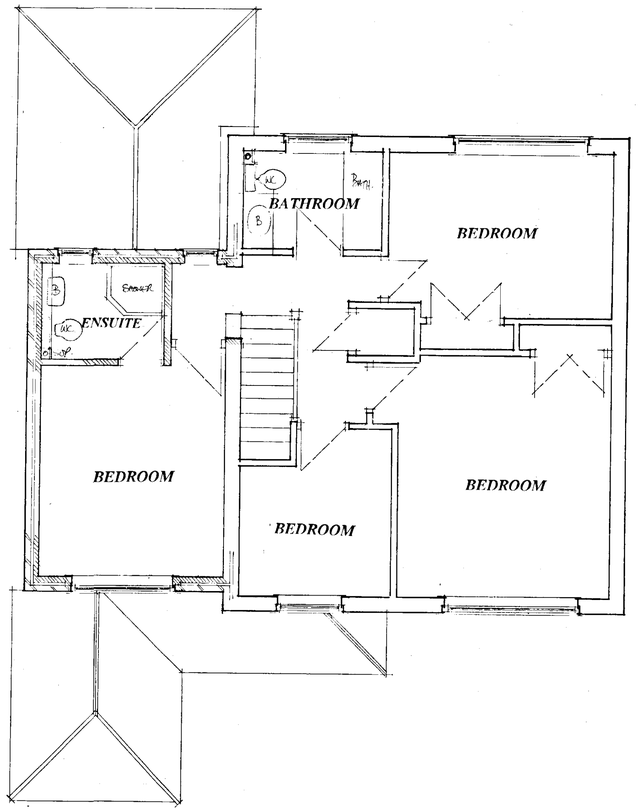

FIRST FLOOR PLAN

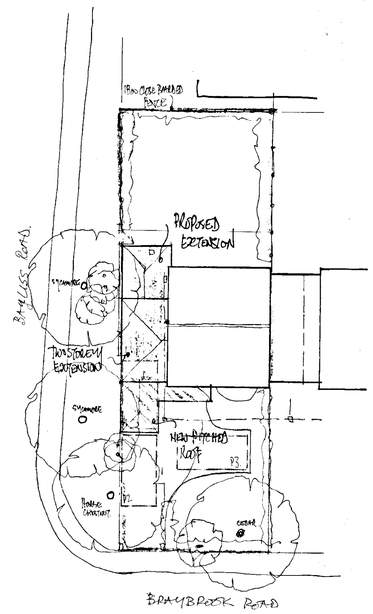

SITE PLAN. SCALE 1:200

24.DEC.2001 • 5564

APPROVED

Proposal
PROPOSED EXTENSIONS.

Drawing
PLANNING PROPOSALS

Site
34 BRAYBROOK ROAD WARGRAVE BERKSHIRE

Date 9 October, 2001 Scale 1:50 & 1:100. Drawing No. D 613-02

COLIN DAWSON & ASSOCIATES
Architectural Design & Building Surveying.
MALVERN HOUSE
1 MALVERN WAY
TWYFORD
READING, BERKSHIRE. RG10 0PY.
Tel: (0118) 9343322 Fax: (0118) 9343322.

26/3/02