02. JAN. 2008 3107

PROPOSED NEW CONSERVATORY
FOR:
MR + MRS C. PENN
57 LARKSWOOD DRIVE
CROWTHORNE

SCALE 1 : 50

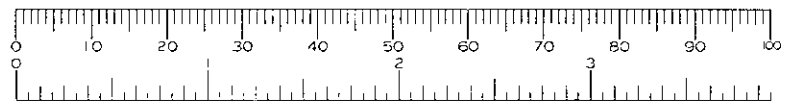

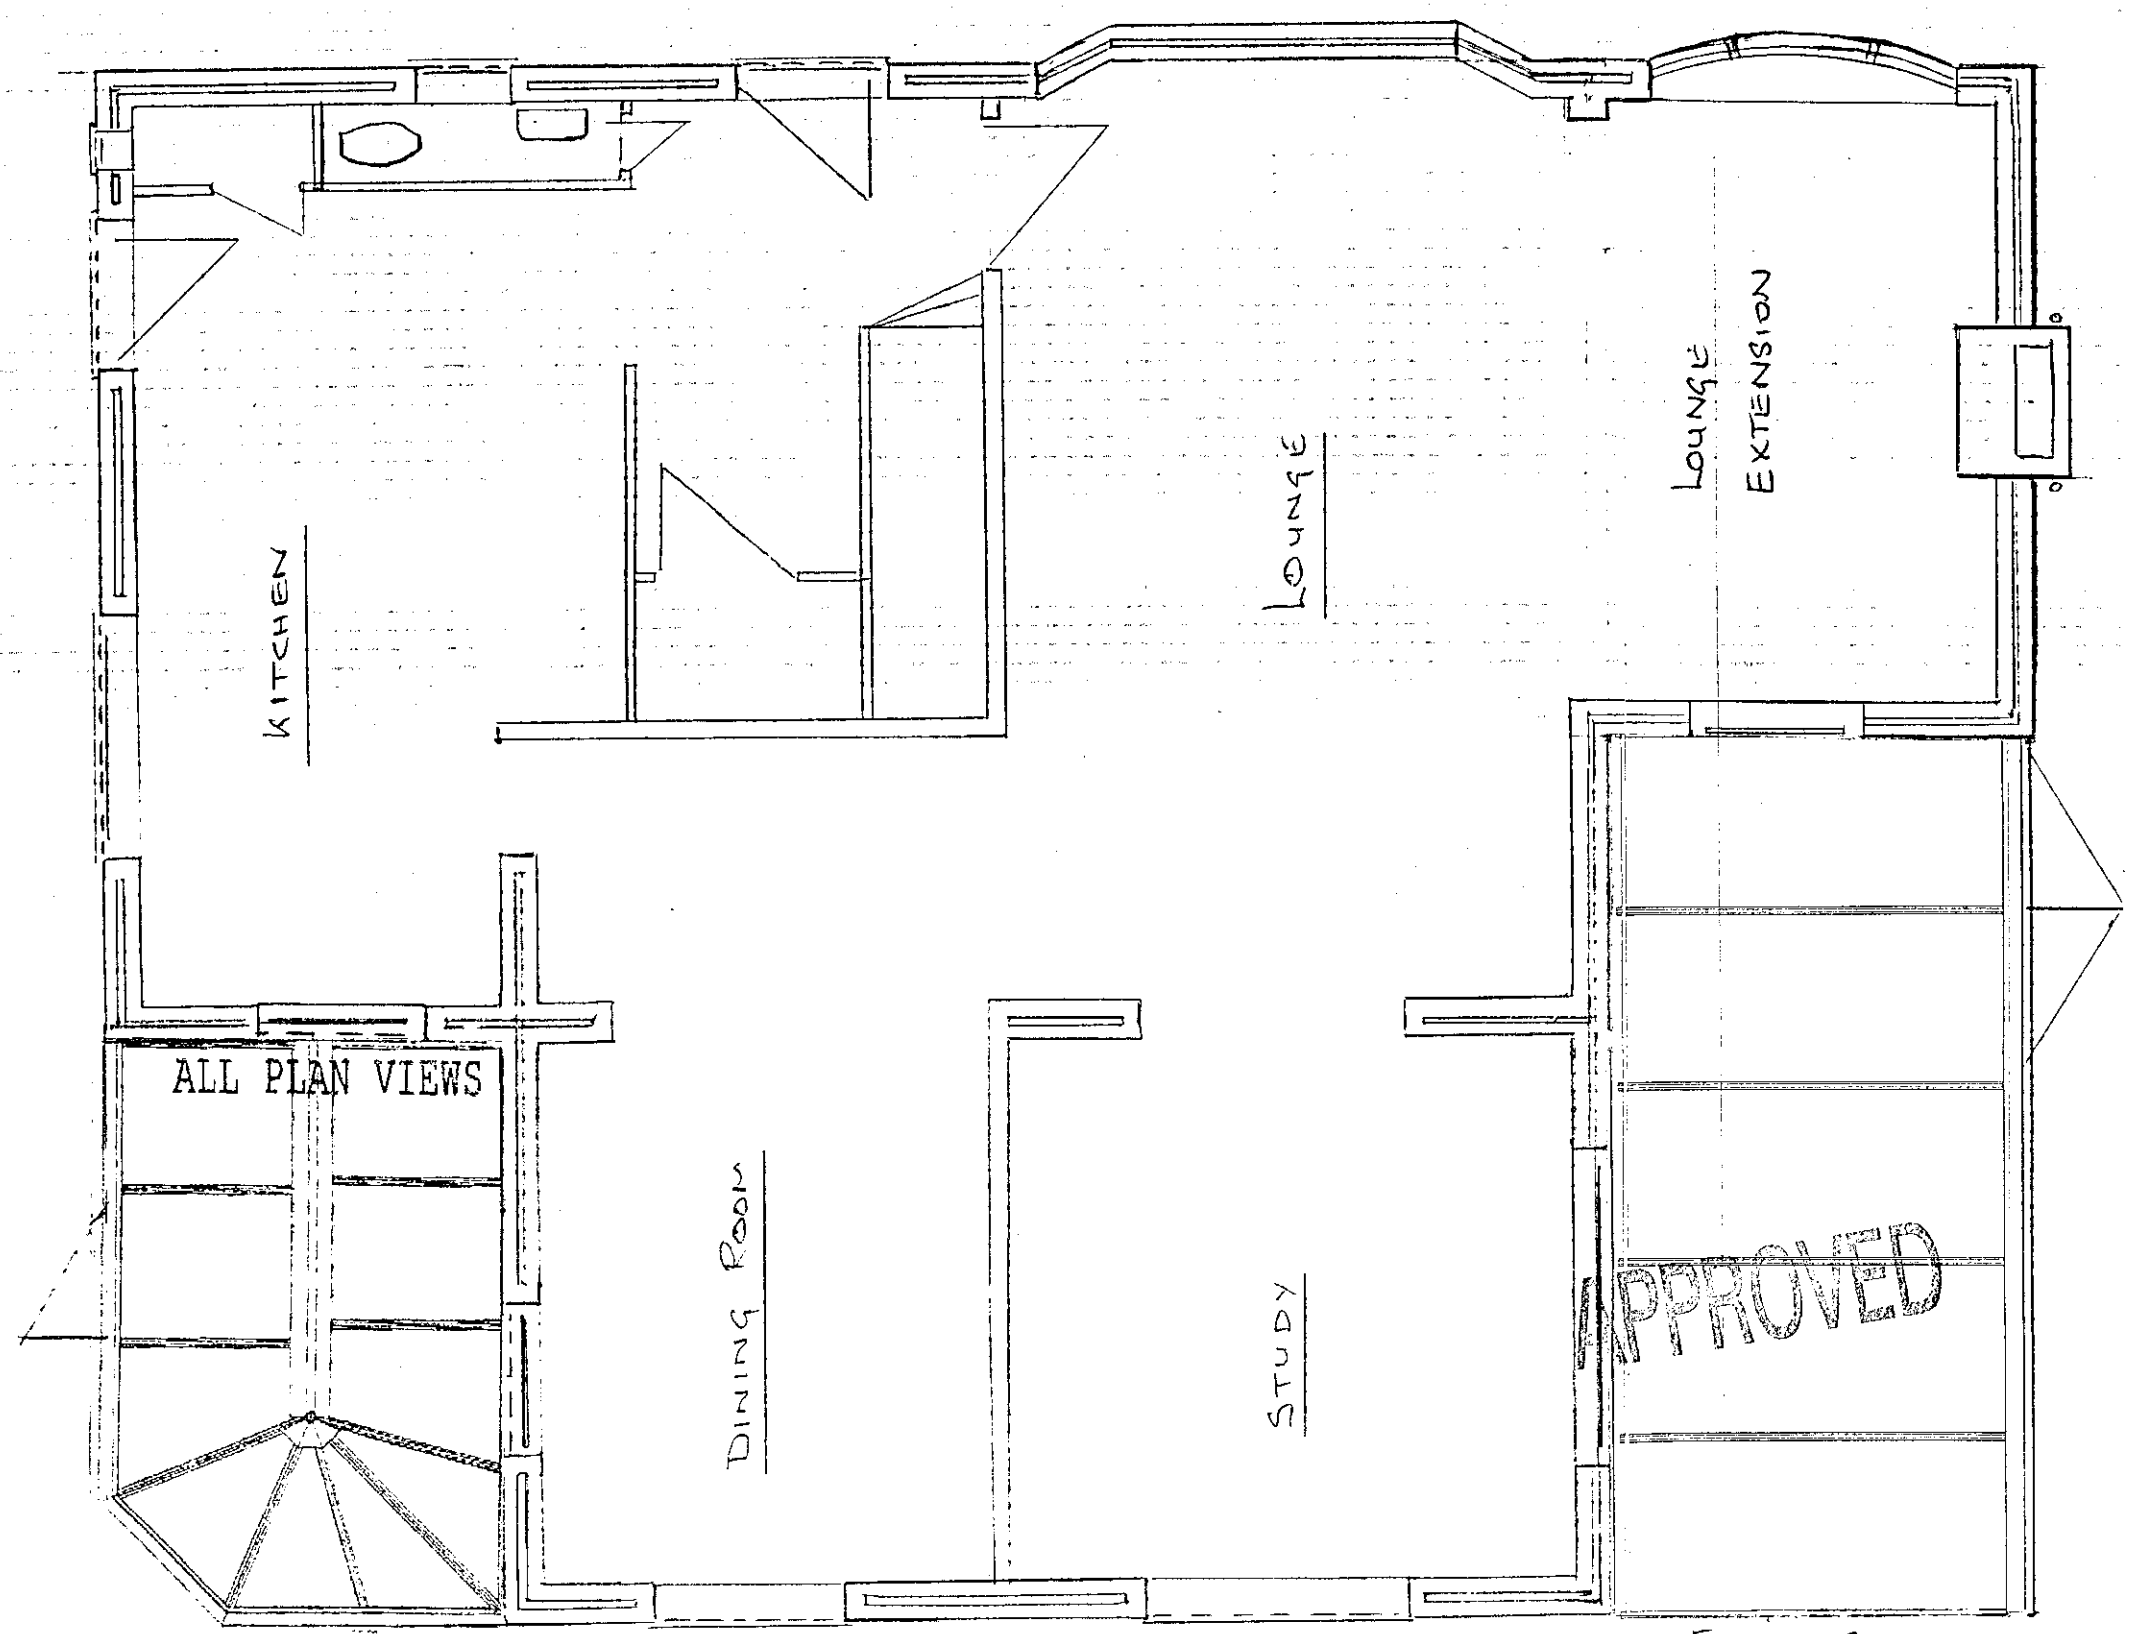

PROPOSED NEW CONSERVATORY

EXISTING CONSERVATORY

ELEVATION N WEST

02. JAN. 2000* 3107

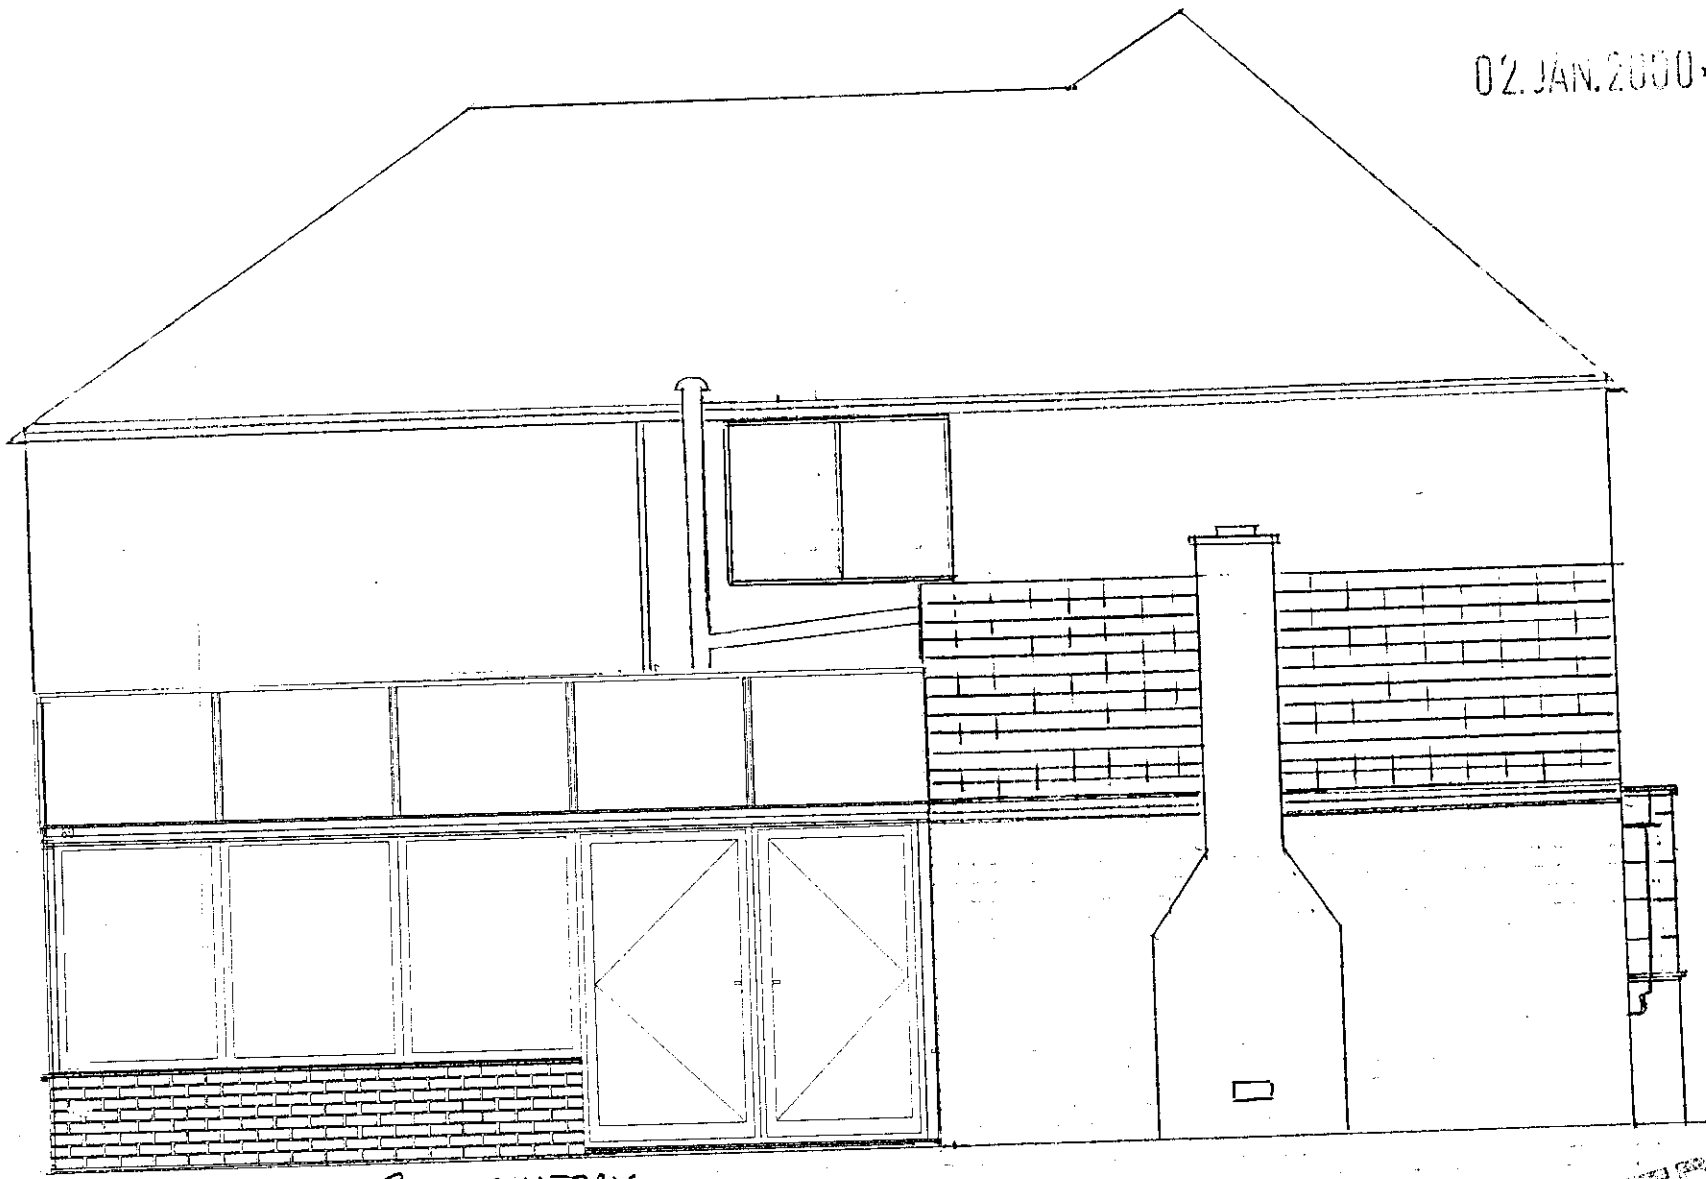

EXISTING CONSERVATORY

APPROVED

SCALE 1:50

PROPOSED NEW CONSERVATORY

FOR

MR + MRS PENN

57 LARKSWOOD DRIVE

CROSTHORNE

ELEVATION S/EAST

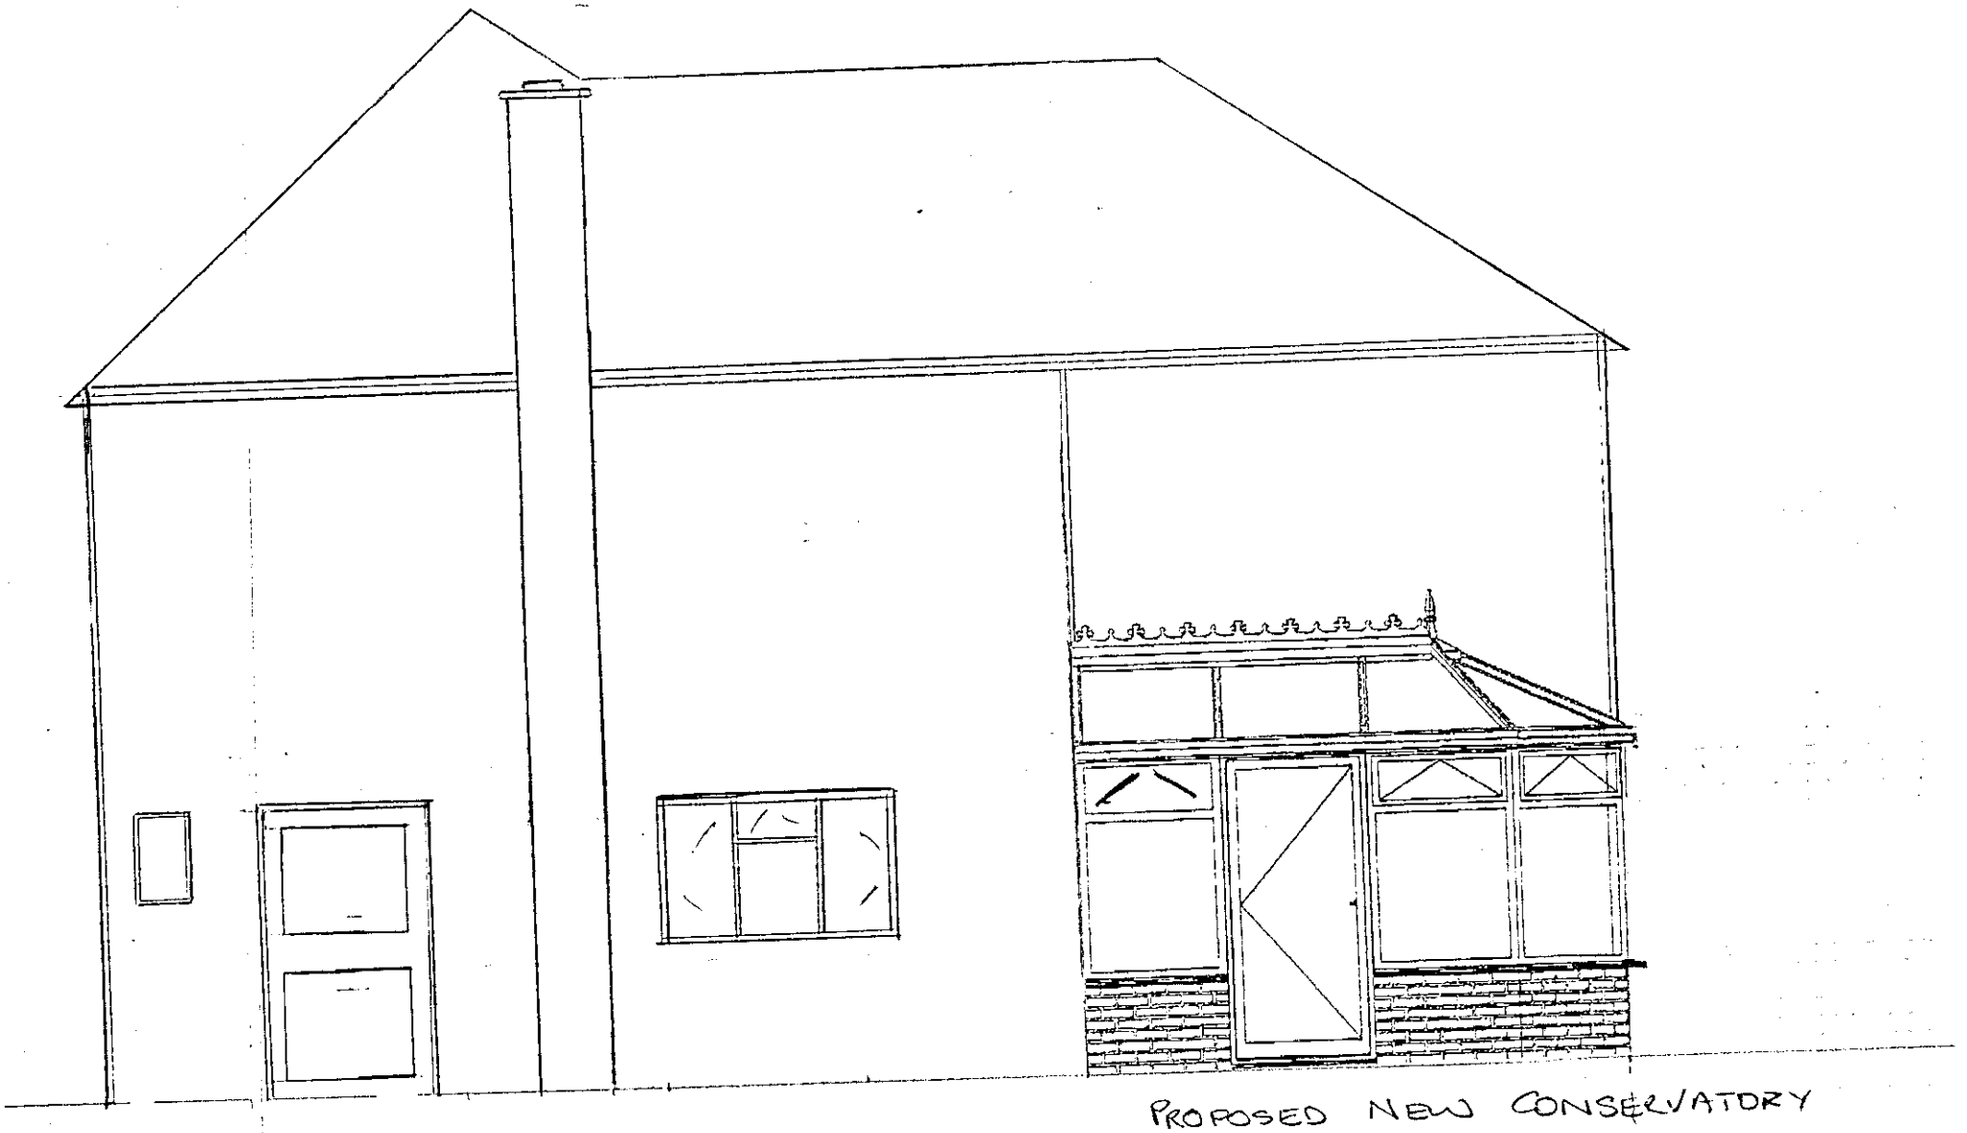

PROPOSED NEW CONSERVATORY

APPROVED APPROV

PROPOSED NEW CONSERVATORY

FOR

MR + MRS PENN

57 LARKSWOOD DRIVE

CROWTHORNE

SCALE 1:50

02 JAN

ELEVATION N/EAST

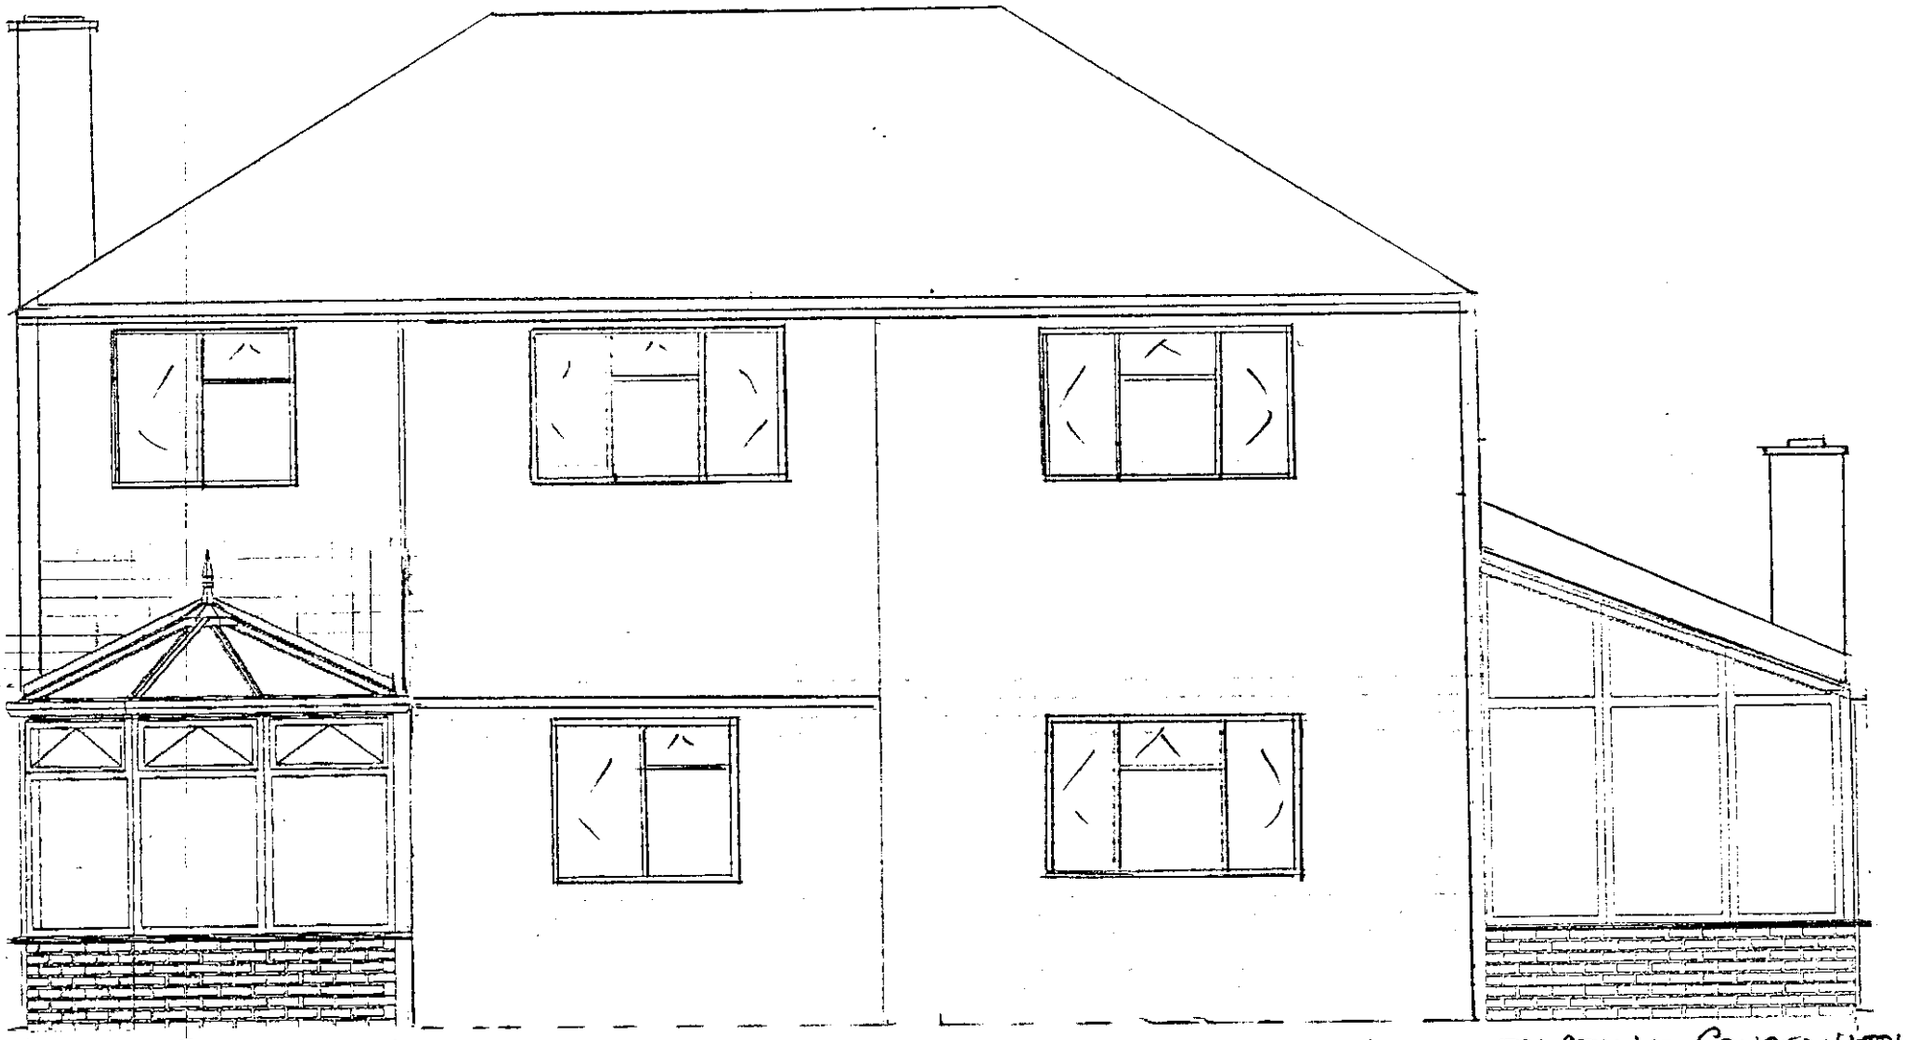

APPROVED

PROPOSED NEW CONSERVATORY
FOR
MR & MRS PENN
57 LARKSWOOD DRIVE
CROWTHORNE

SCALE 1 : 50