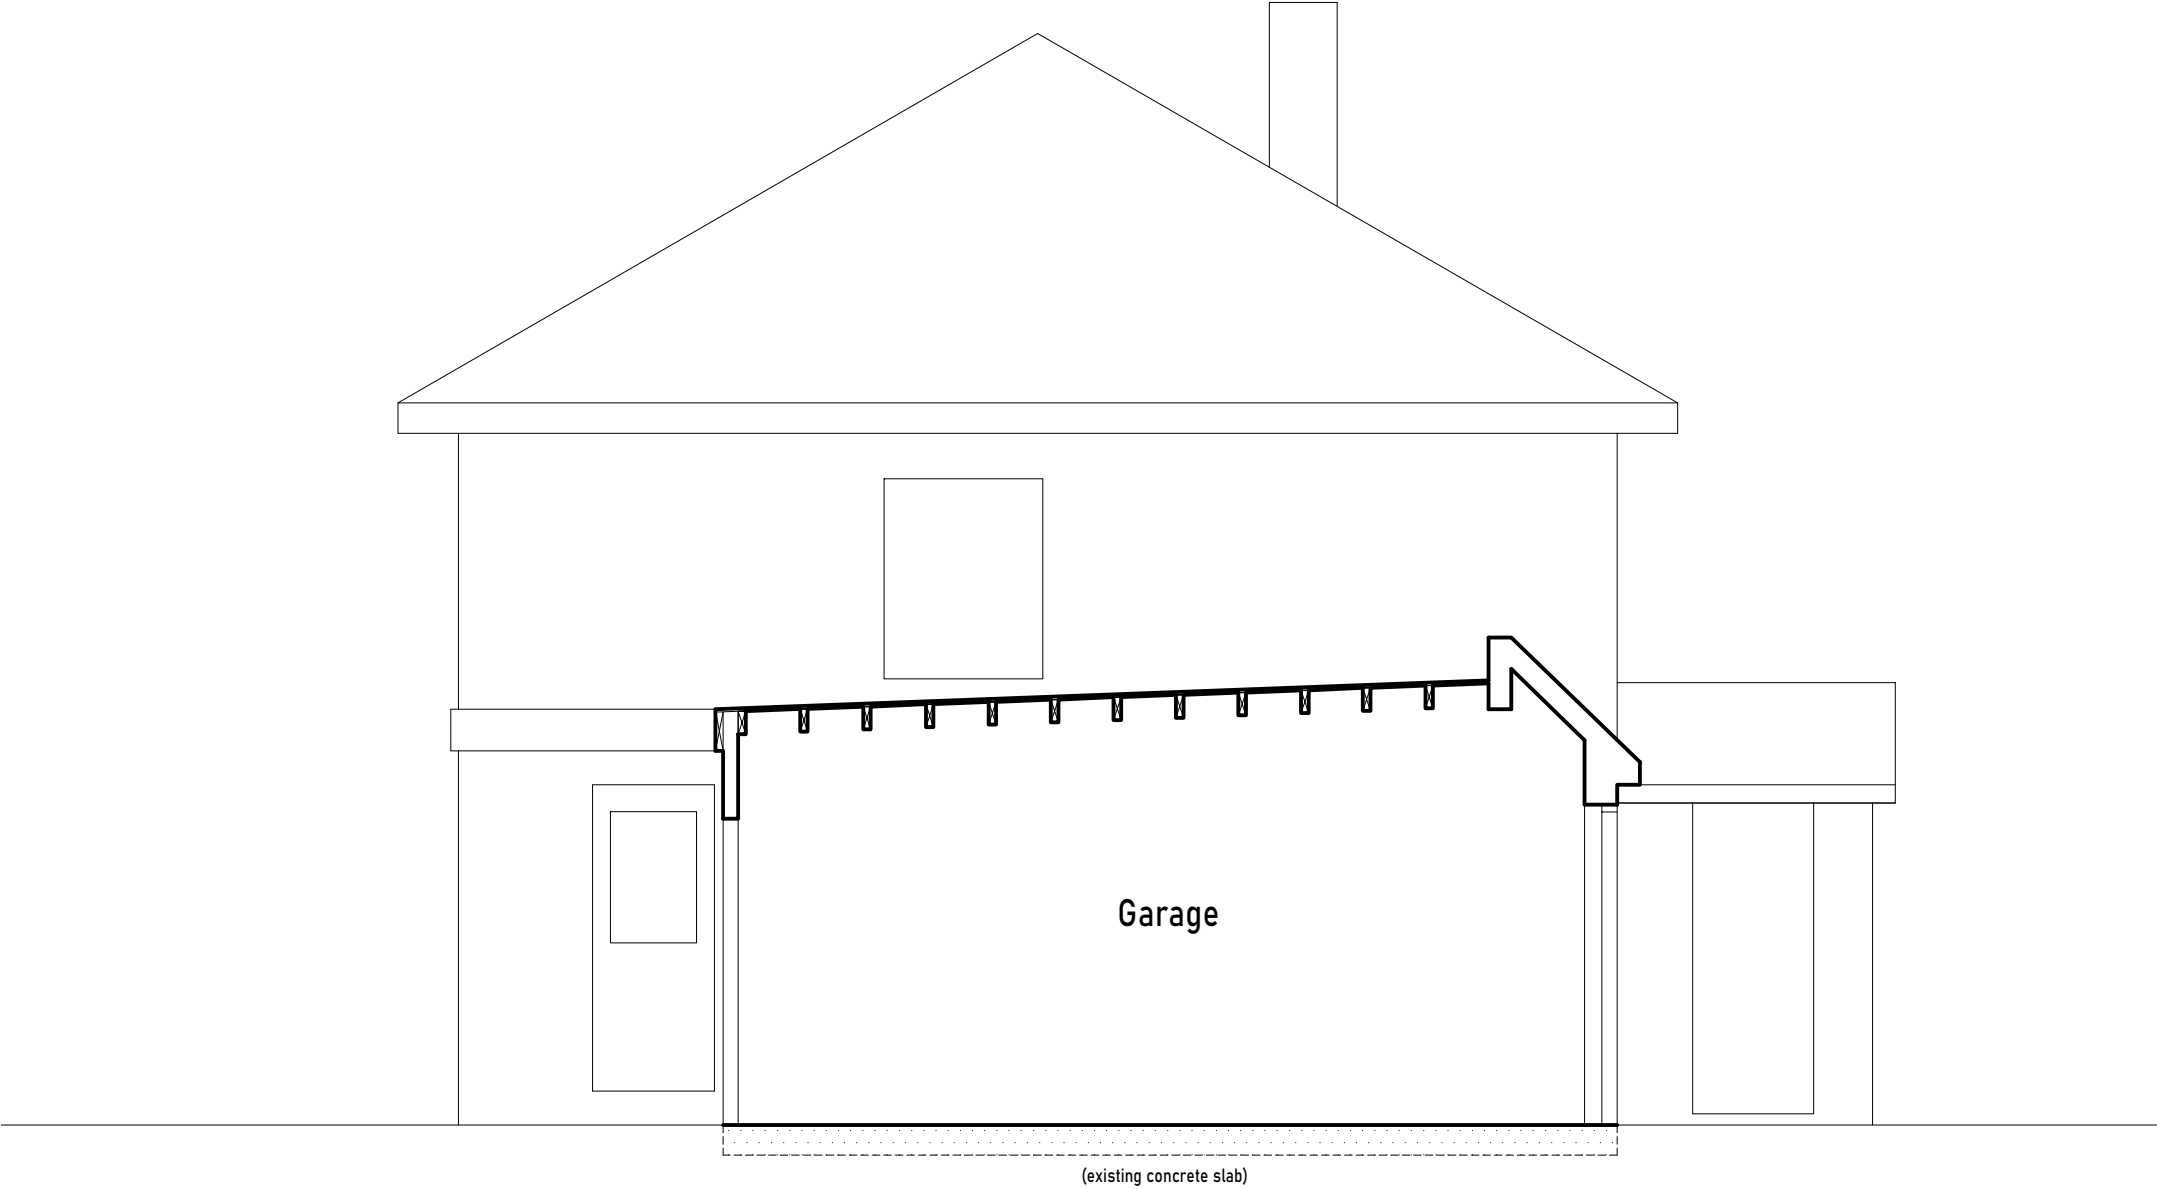


	STEPHEN BIDDLE BSc CEng FICE Email: stephen@sbiddle.co.uk Mob: 07864 122 313 Web: www.sbiddle.co.uk		
	Title:	EXISTING SECTION A-A	Scale: (A3) 1:50
	Drwg No:	NOVAK-0524-03	Rev: