

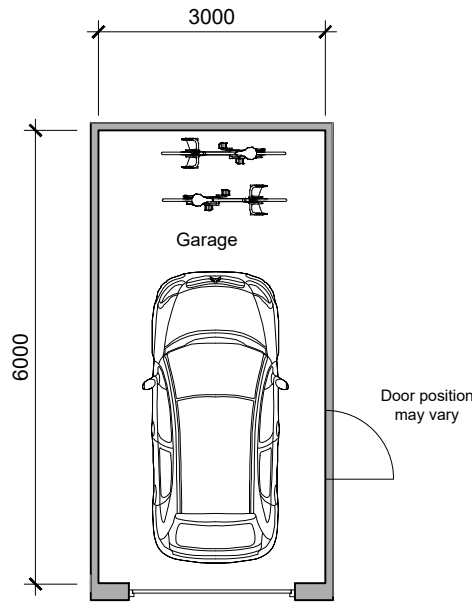


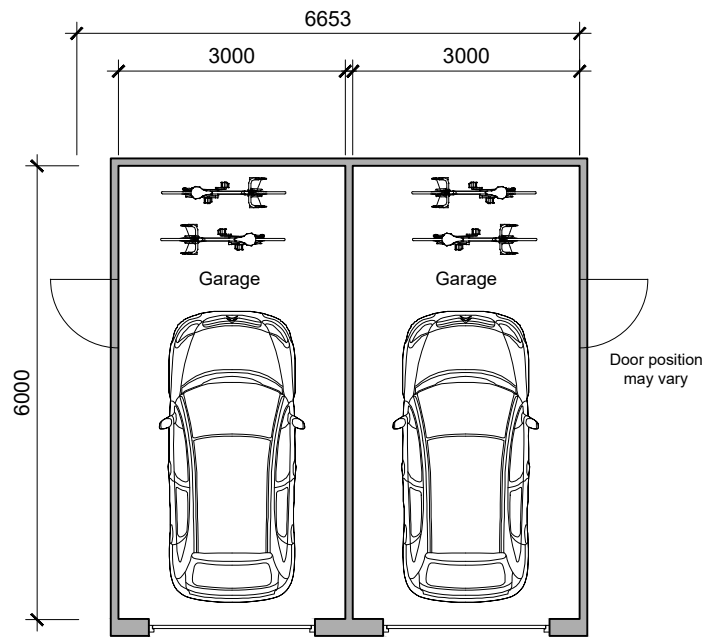



Single Garage

Plots: 01, 04, 07, 35, 36, 85, 86, 87, 88, 95, 100, 101, 102, 103, 104, 105, 106, 107, 108


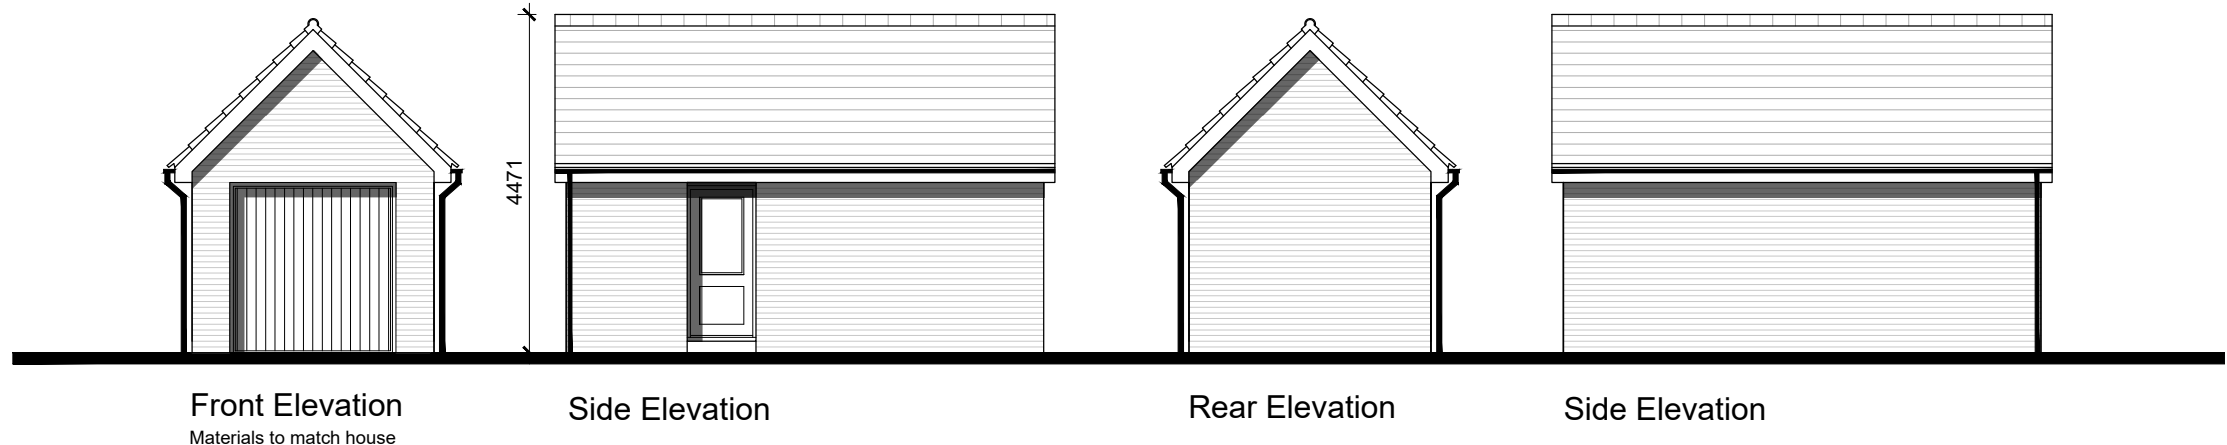


Twin Garage

Plots: 24-25, 26-27

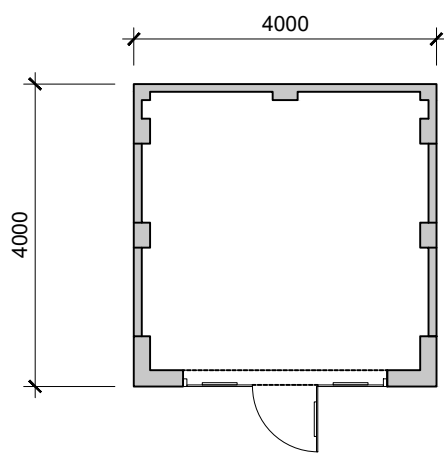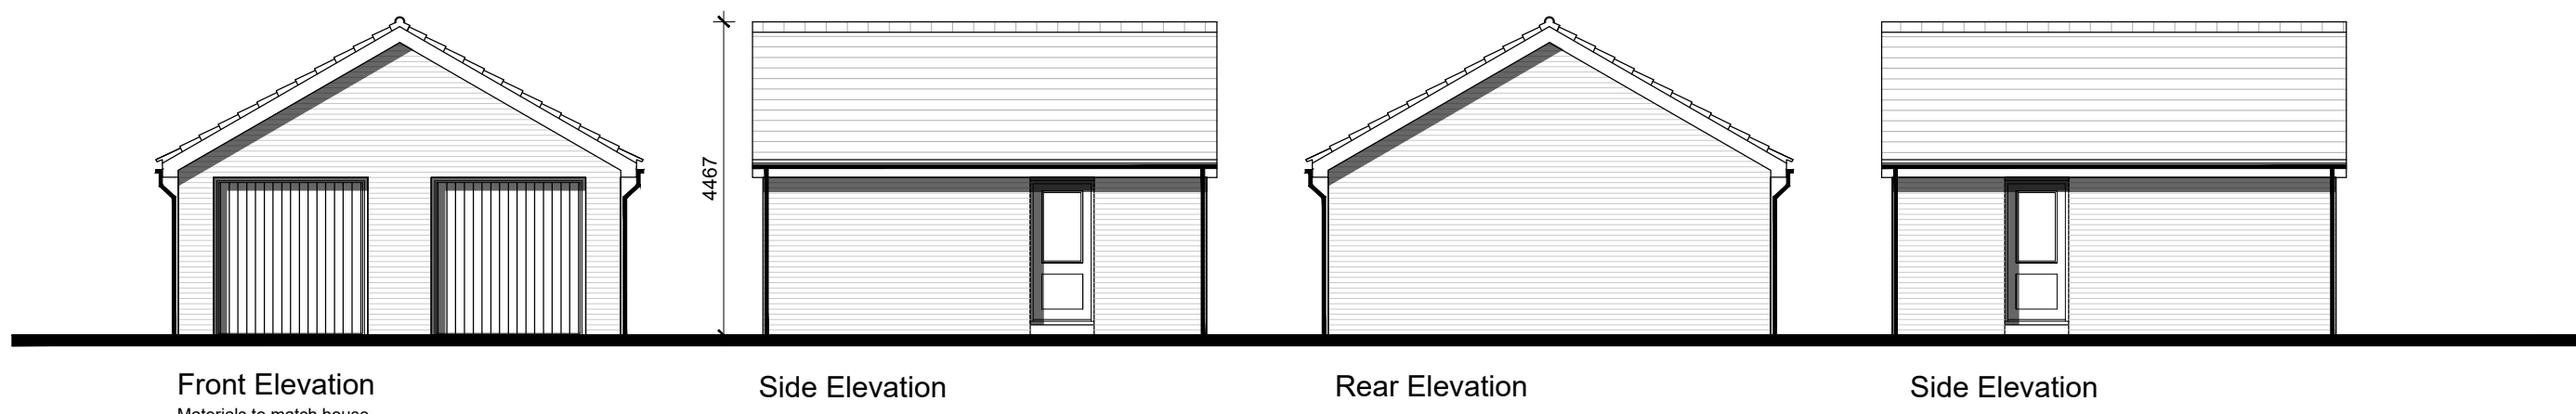

Substation

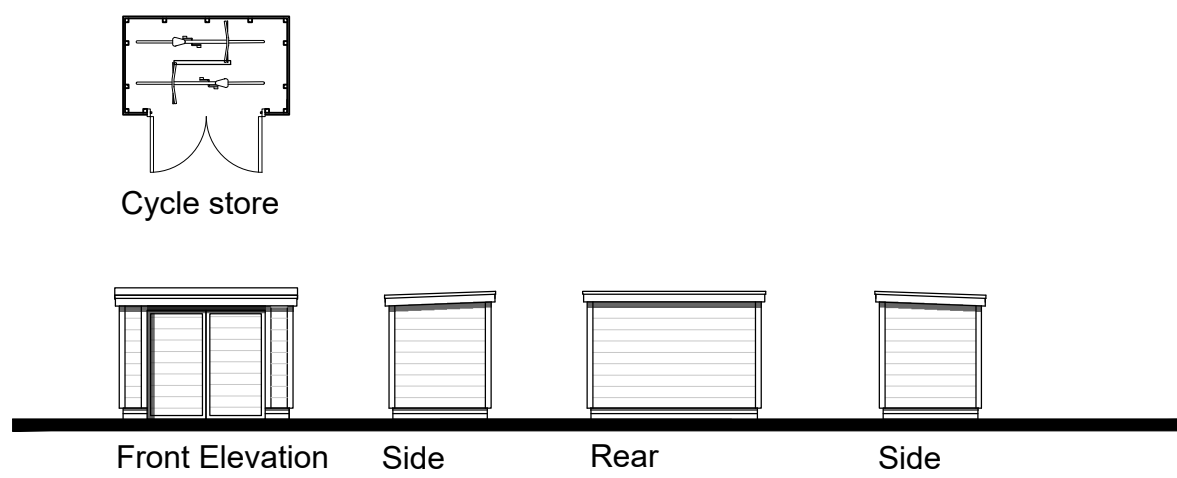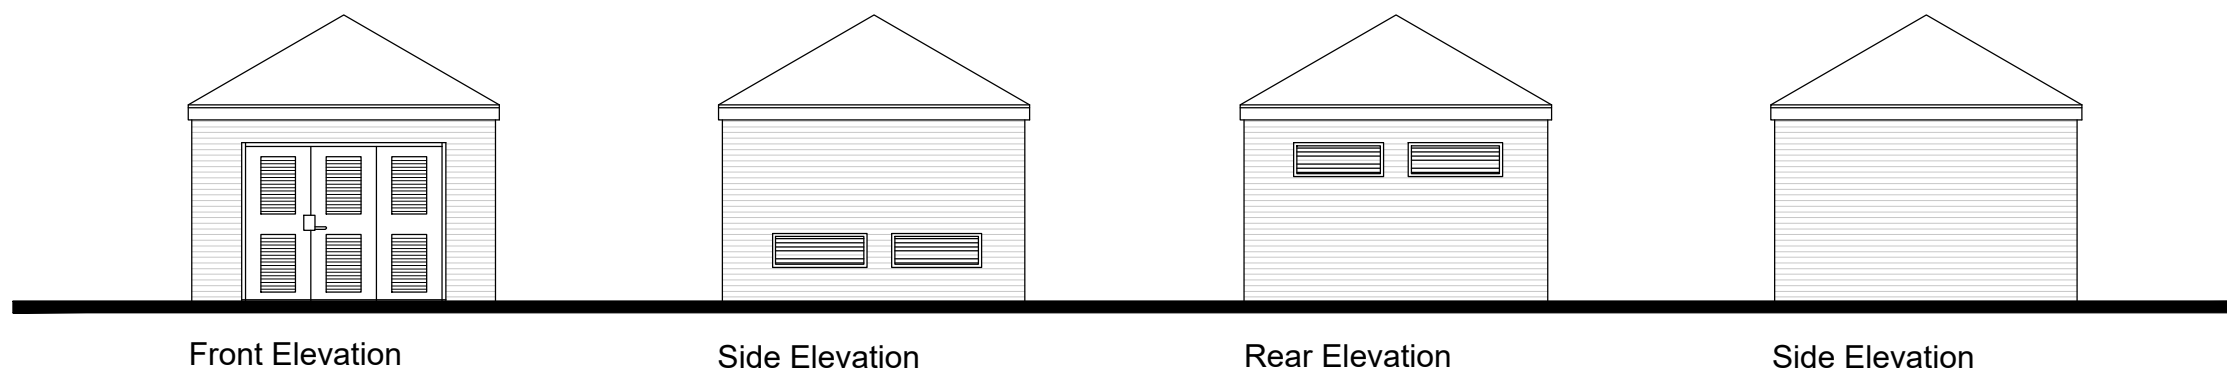

A	07.01.26	Plot Numbers updated	EB	KE
Rev	Date	Revision Details	Dr	Ch



London: 76 Great Suffolk Street
London, SE1 0BL
T 0207 928 2773 E london@ecearchitecture.com

Sussex: 64 - 68 Brighton Road, Worthing
West Sussex, BN11 2EN
T 01903 248777 E sussex@ecearchitecture.com

Bristol: Westworks, Beacon Tower
Colston Street, Bristol, BS1 4XE
T 0117 214 1101 E bristol@ecewestworks.com

ECE Architecture
www.ecearchitecture.com

Client's Name
Taylor Wimpey West London

Job Title
Land off Watmore Lane, Winnersh

Drawing Title
Phase 1 Plans and Elevations
Garages, Sub Station, Cycle Stores

Scale
1:100 @ A1 / 1:200 @ A3

metres

2

4

6

8

10

Drawn	Checked	Date
EB	KE	20.03.25

Job No	Drawing No	Rev
7135A	PL-150	A

Status
APPROVAL