


NO 65

PITCHED ROOF



5600

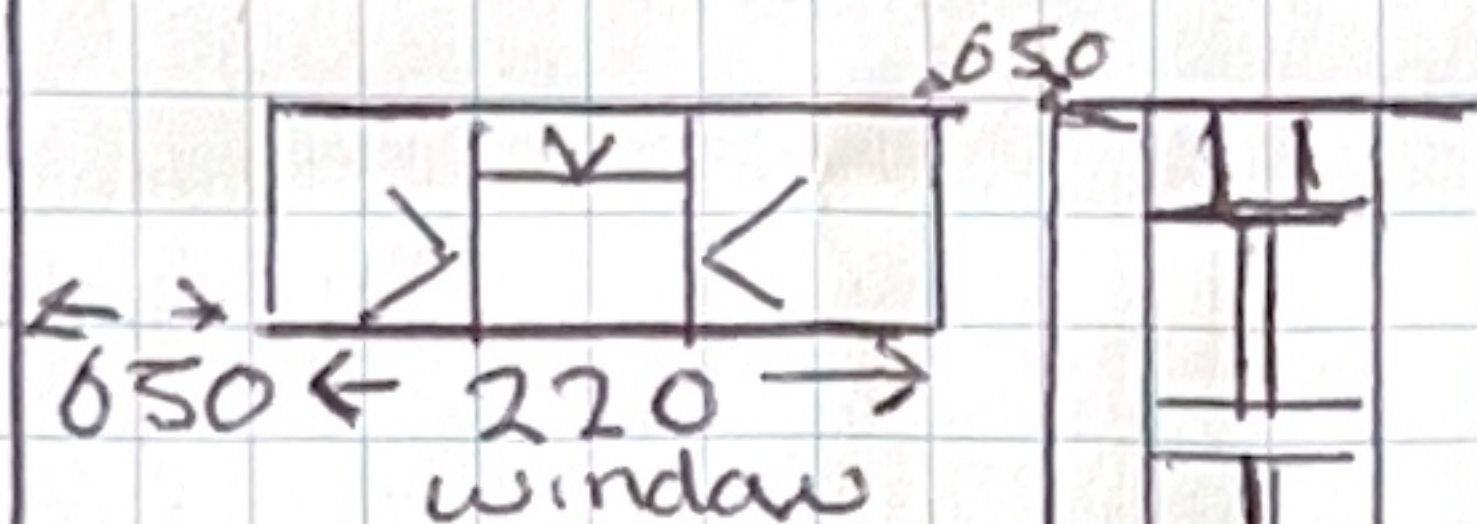

EXISTING FRONT
ELEVATION

HEIGHT

3 M-

2600

NEW
FRONT
DOOR

GLASS
PANEL

2250

2600


PROPOSED

FRONT


PORCH


FLOOR PLAN

SIZES

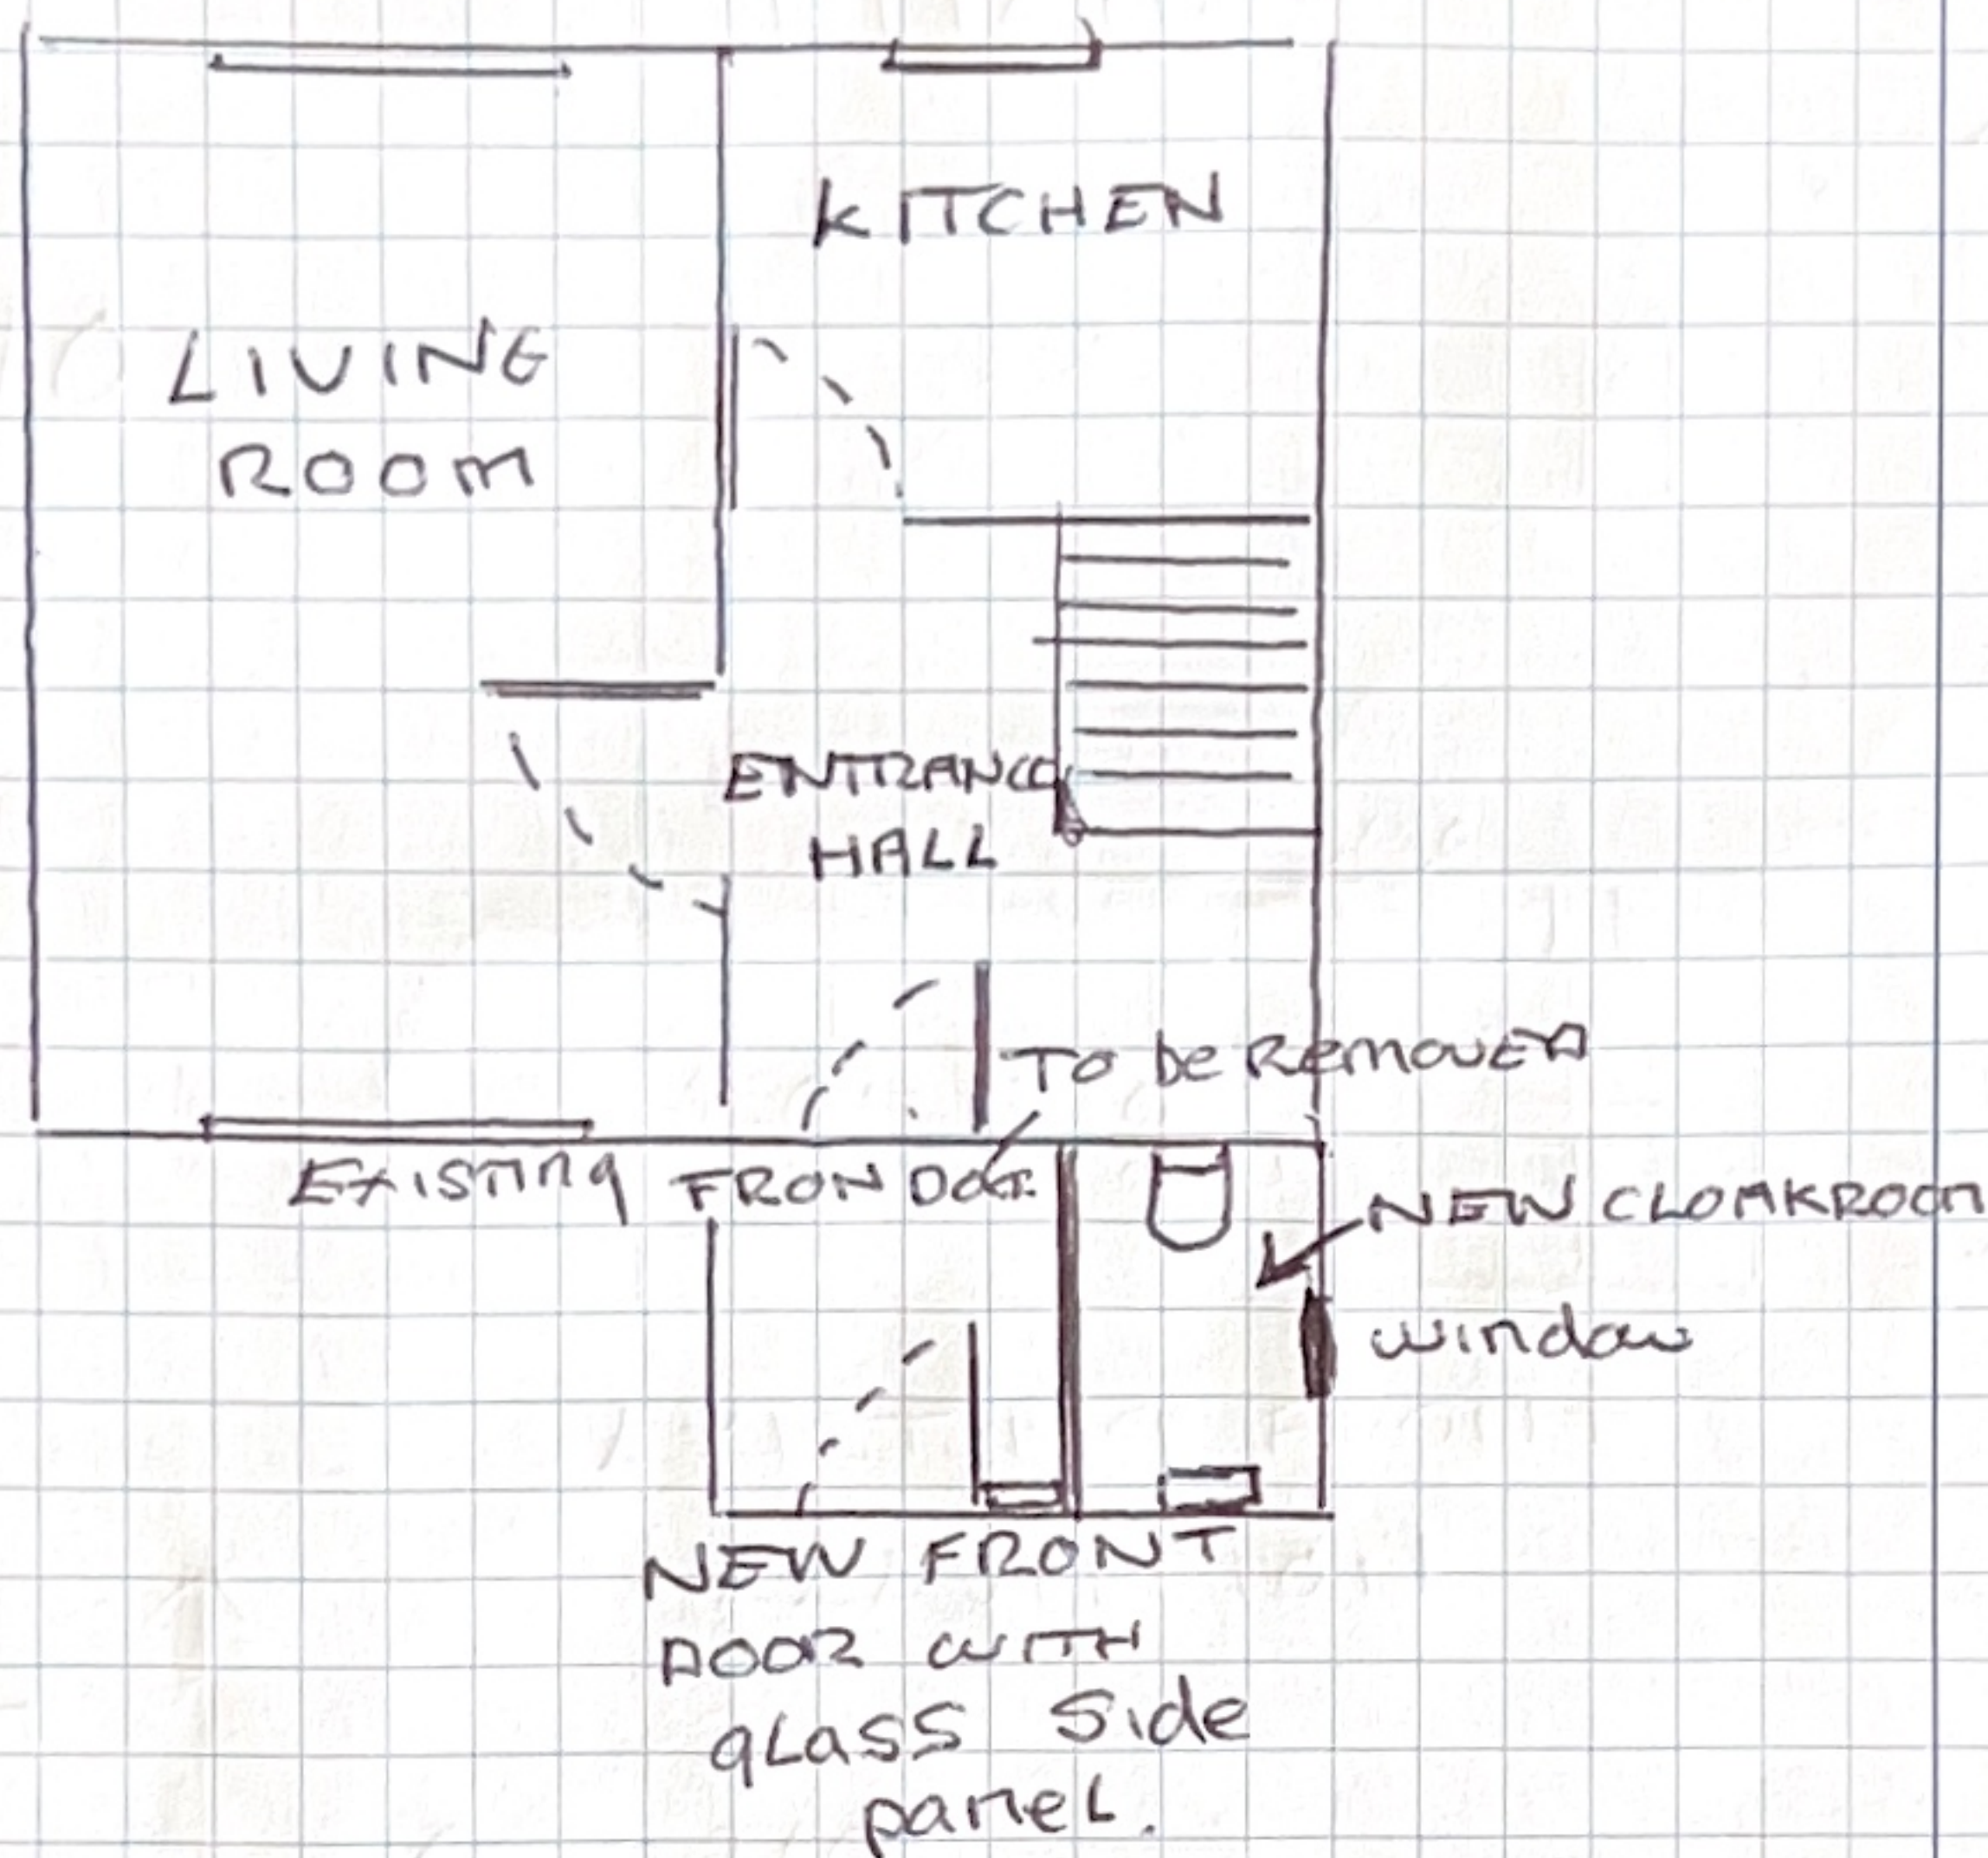

PROPOSED NEW FLOOR PLAN
WITH NEW PORCH

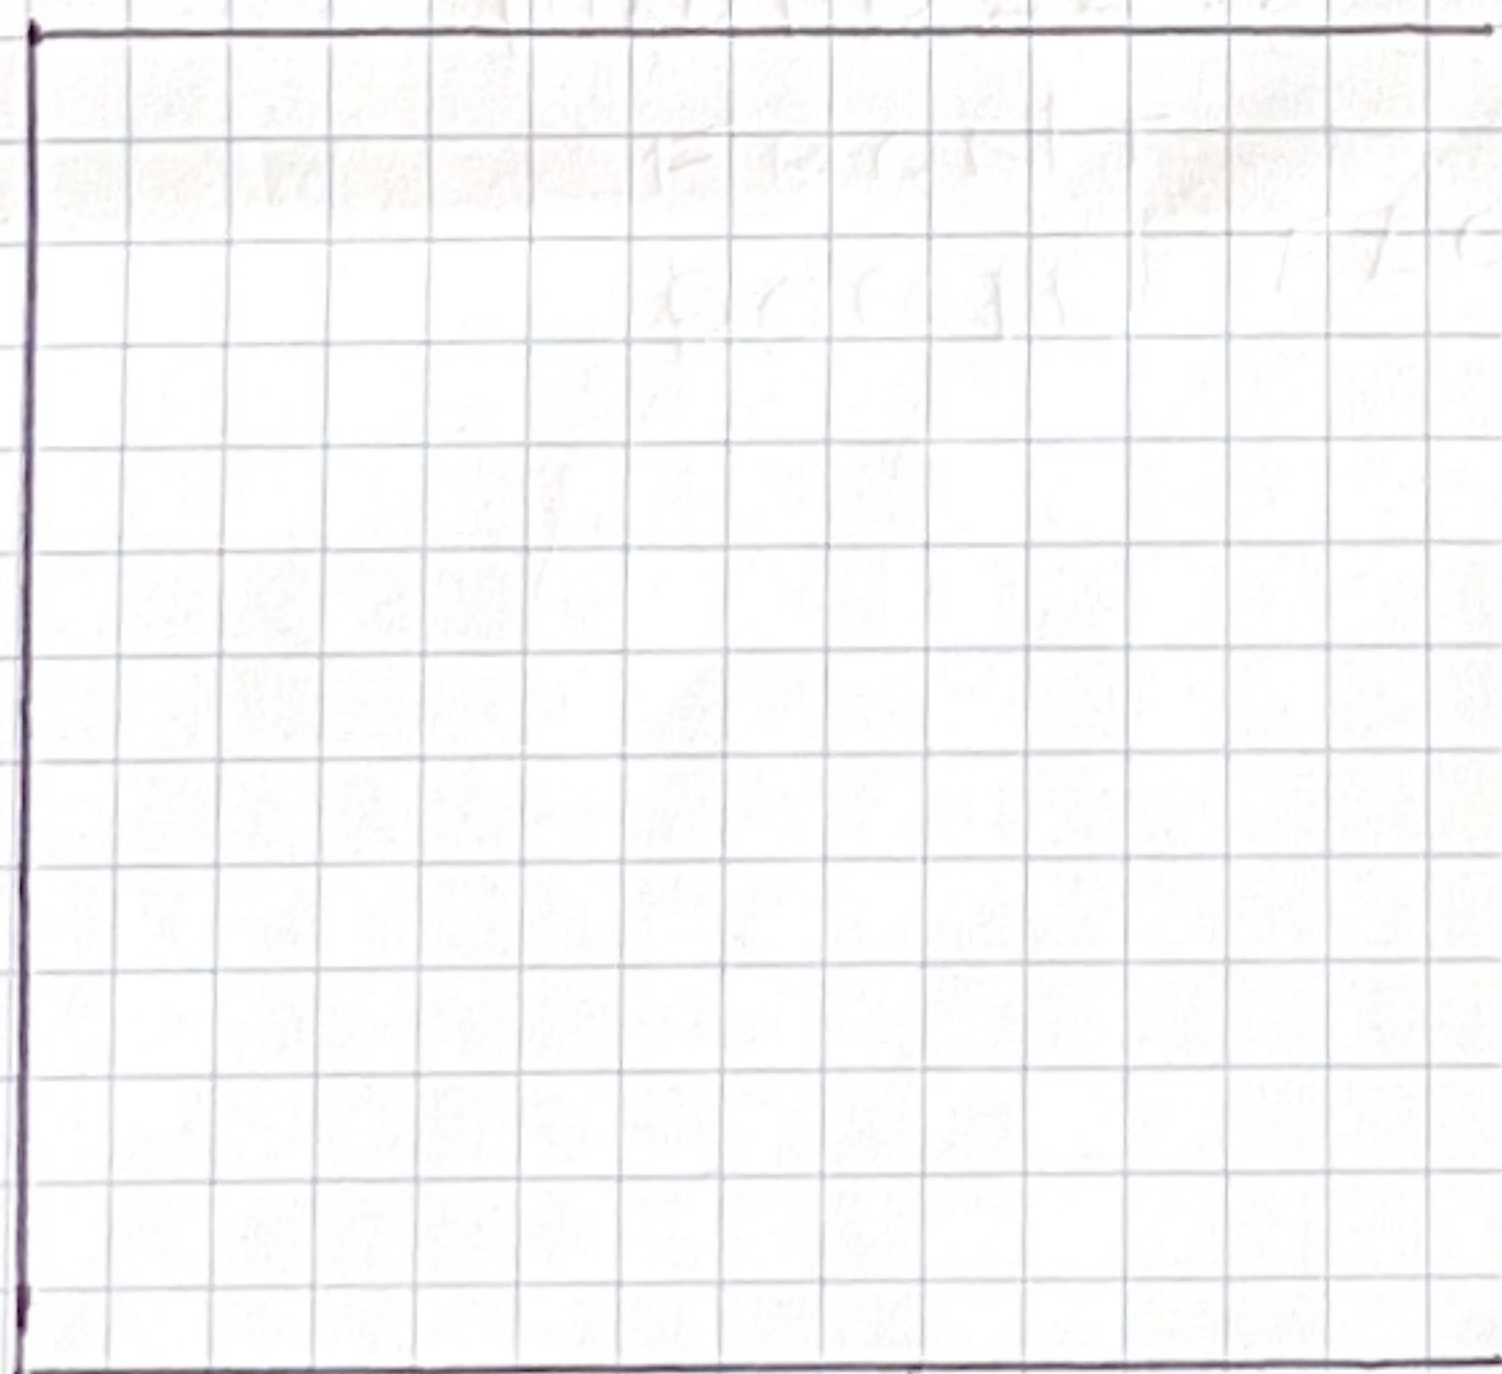

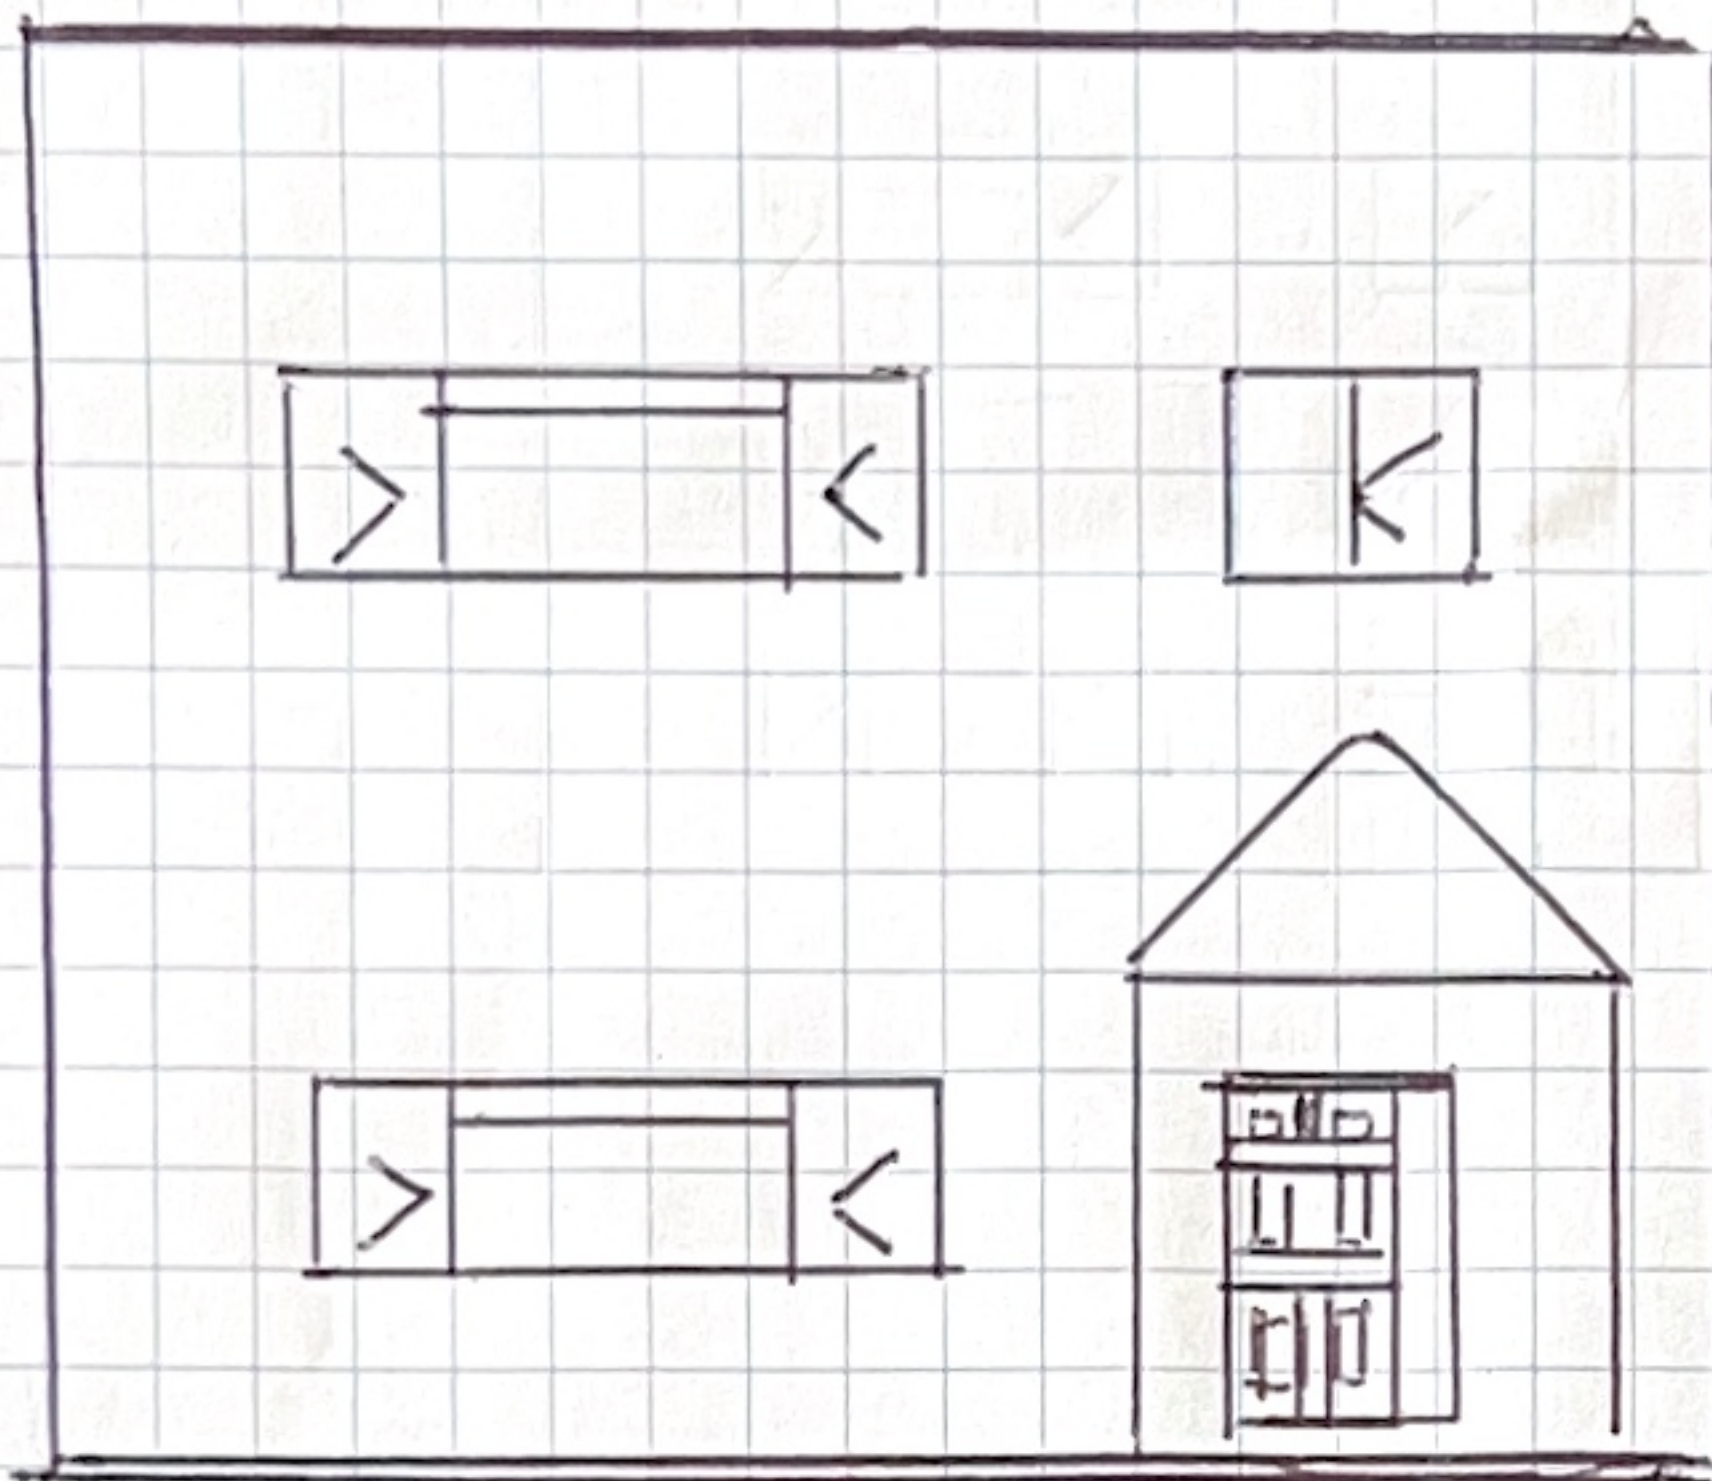

PROPOSED FRONT