
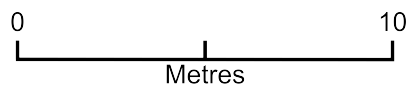


67 woodside porch

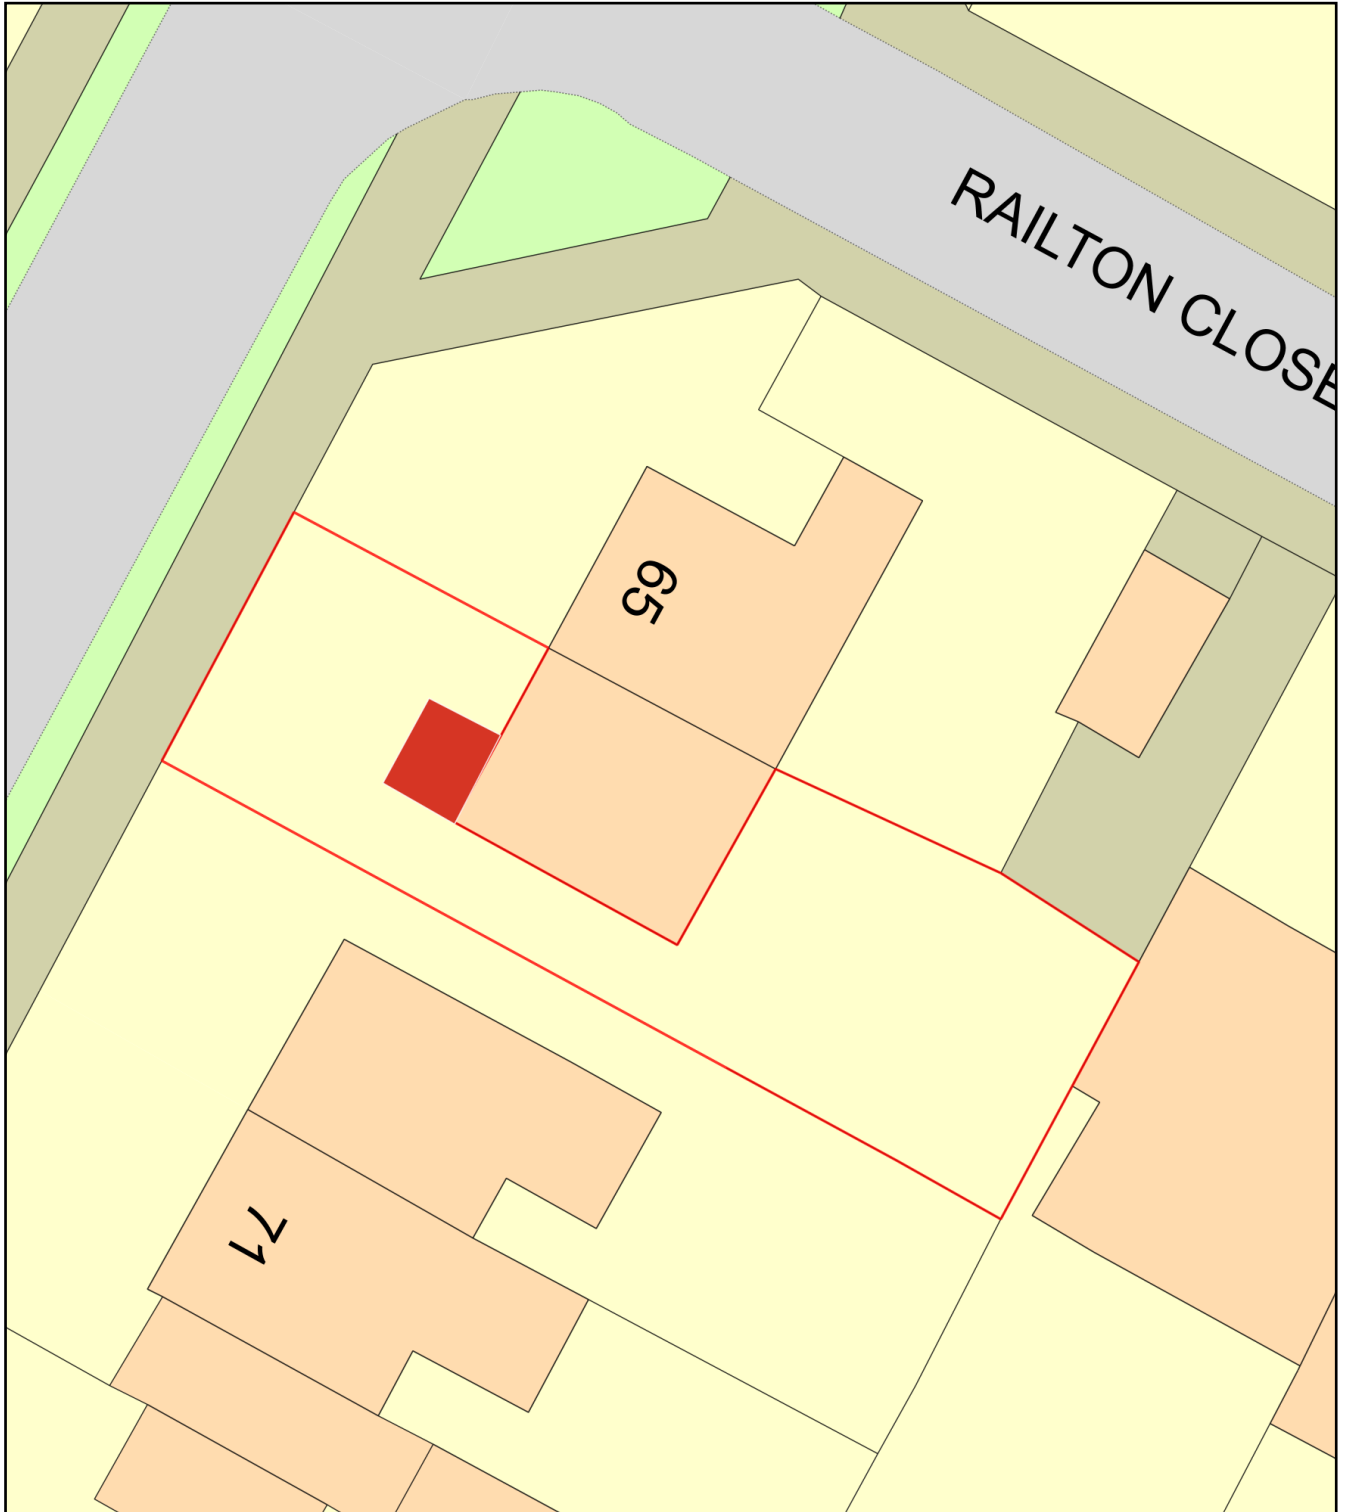

Plan Produced for: Hannah Bowley

Date Produced: 25 Apr 2026

Plan Reference Number: TQRQM26115185215152

Scale: 1:200 @ A4