



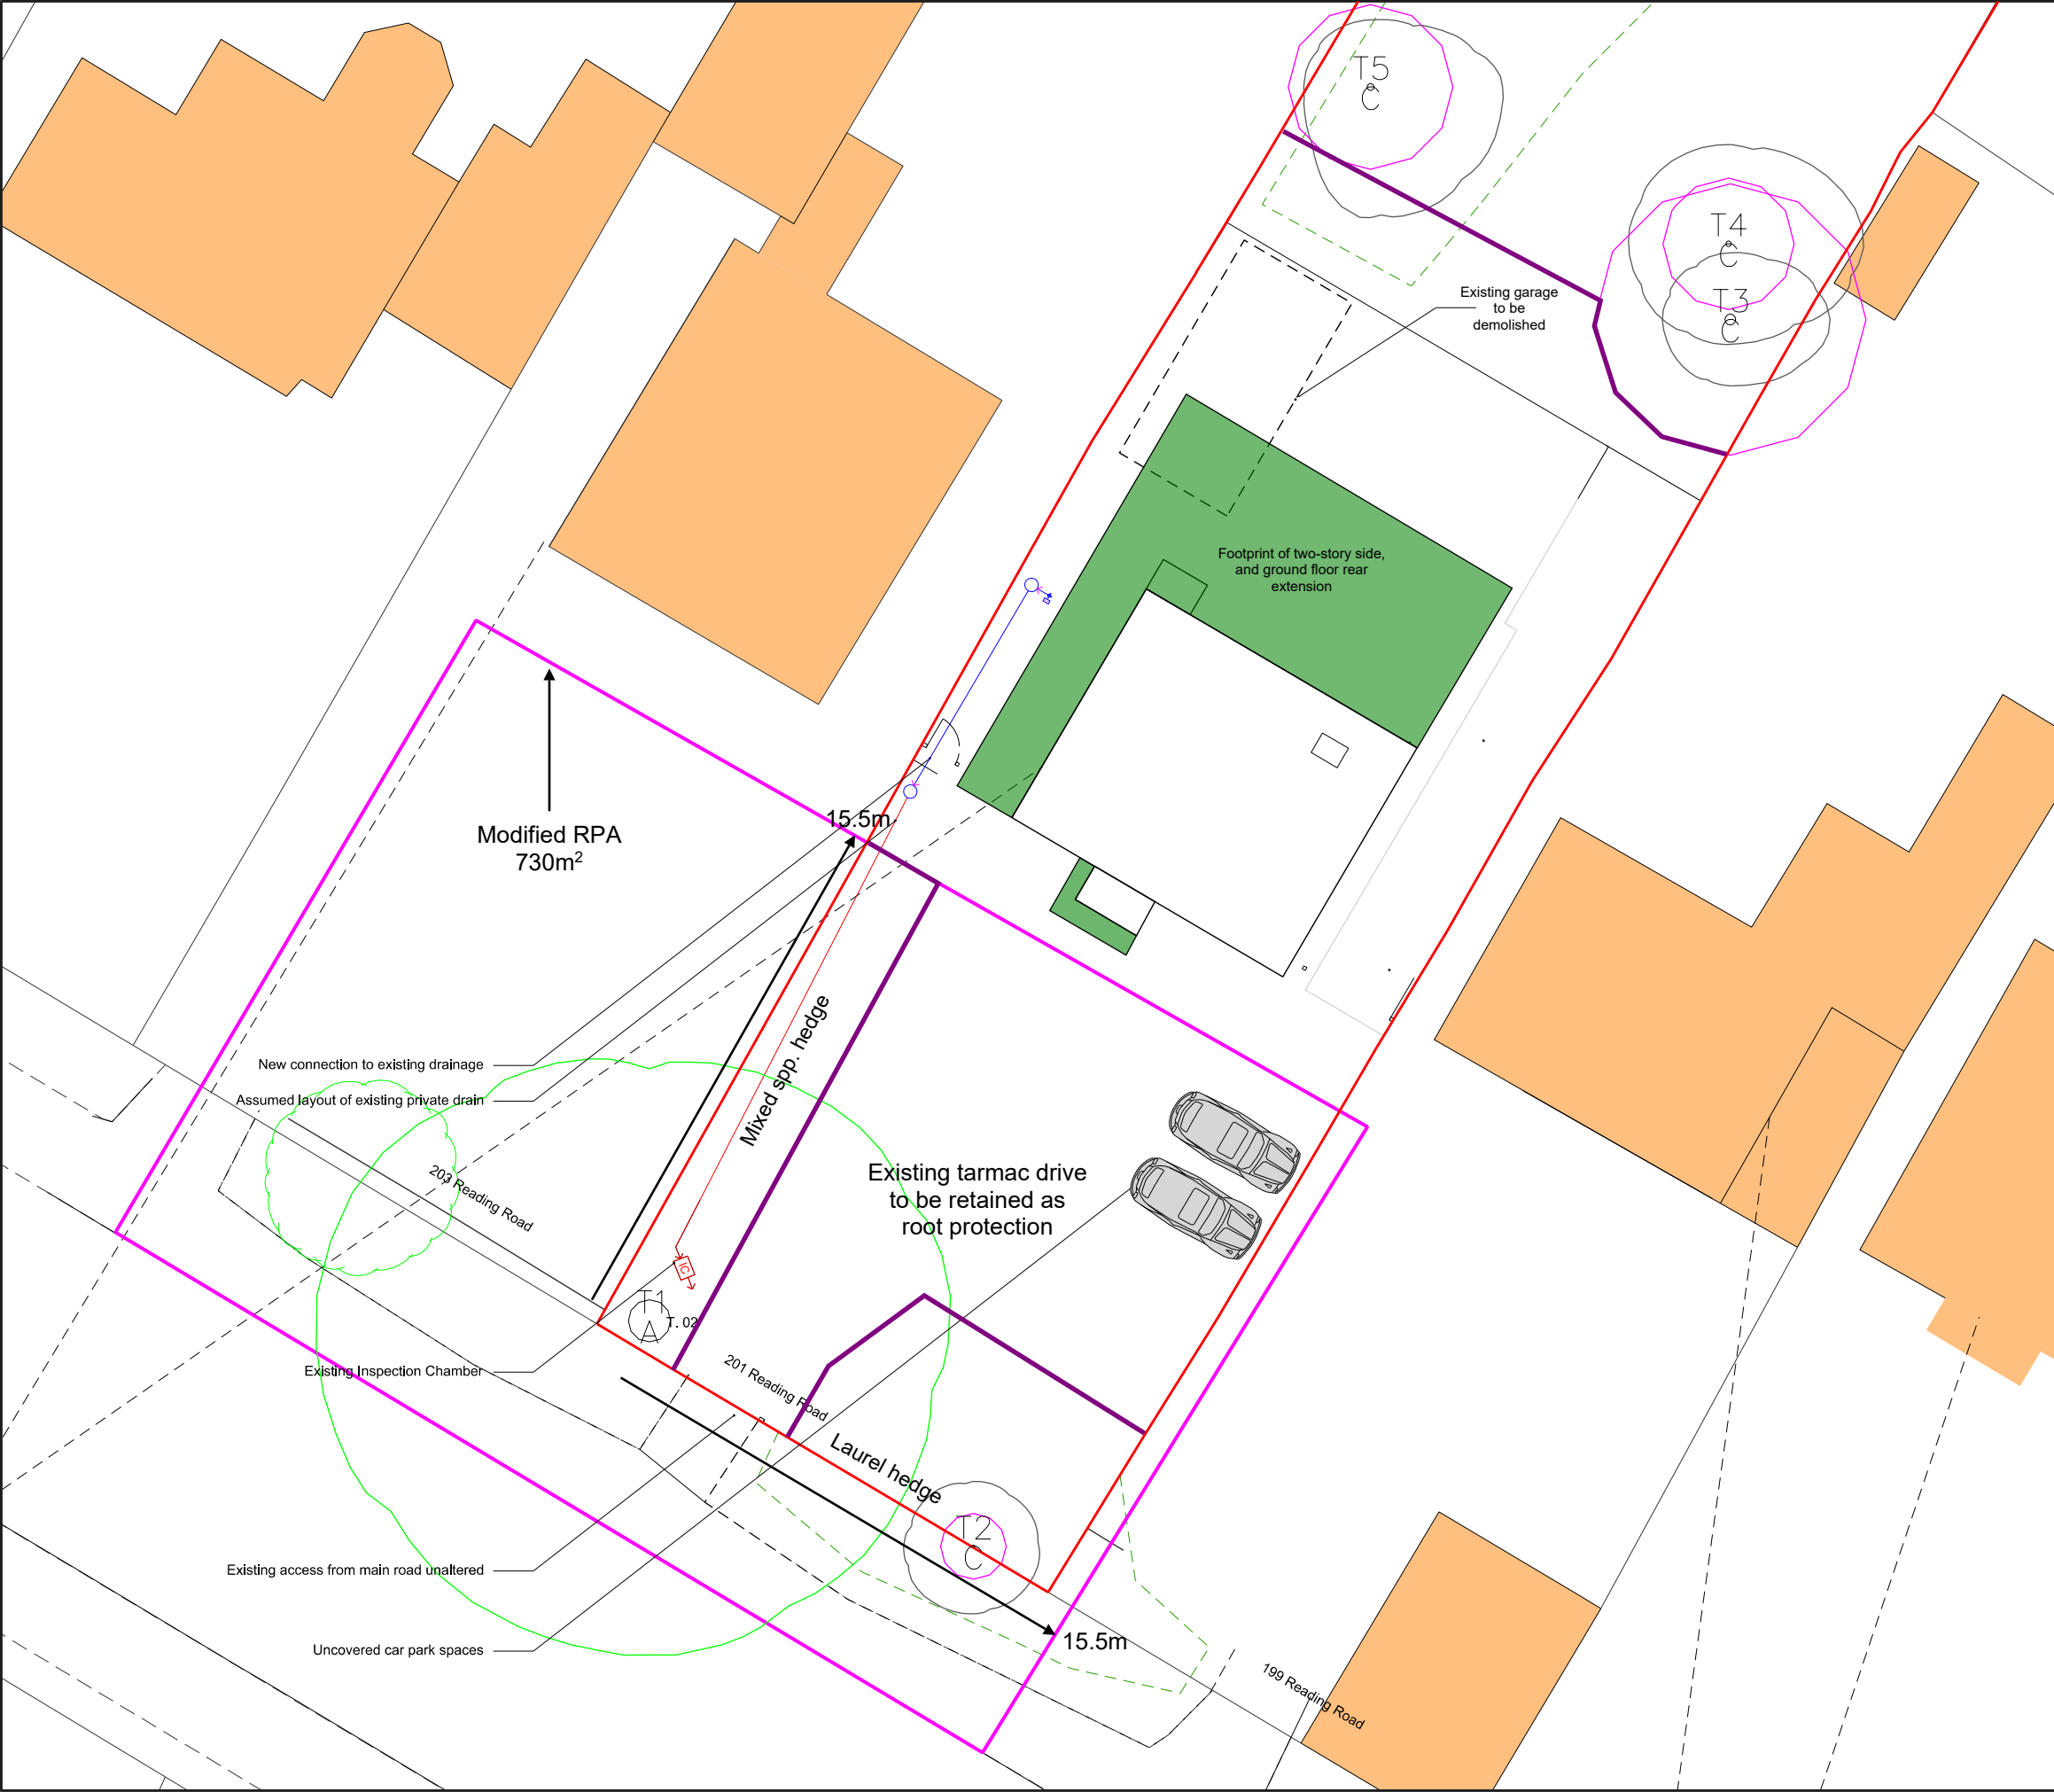

Existing Foul Waste Drainage

Proposed Foul Waste Drainage

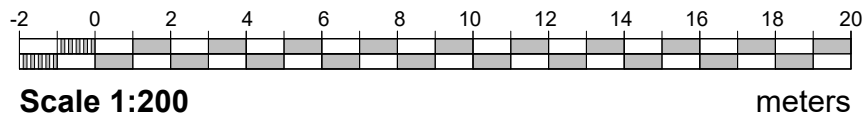

PHILIP WALKER

ARBORICULTURAL CONSULTANCY

philiptreewalker@gmail.com / 07886 092010

Site: 201 Reading Road, Wokingham, Berks, RG41 1LJ

1:200@A3

Plan - Tree Protection Plan

April 2026

Key:

- Category A
- Category B
- Category C
- Category U

