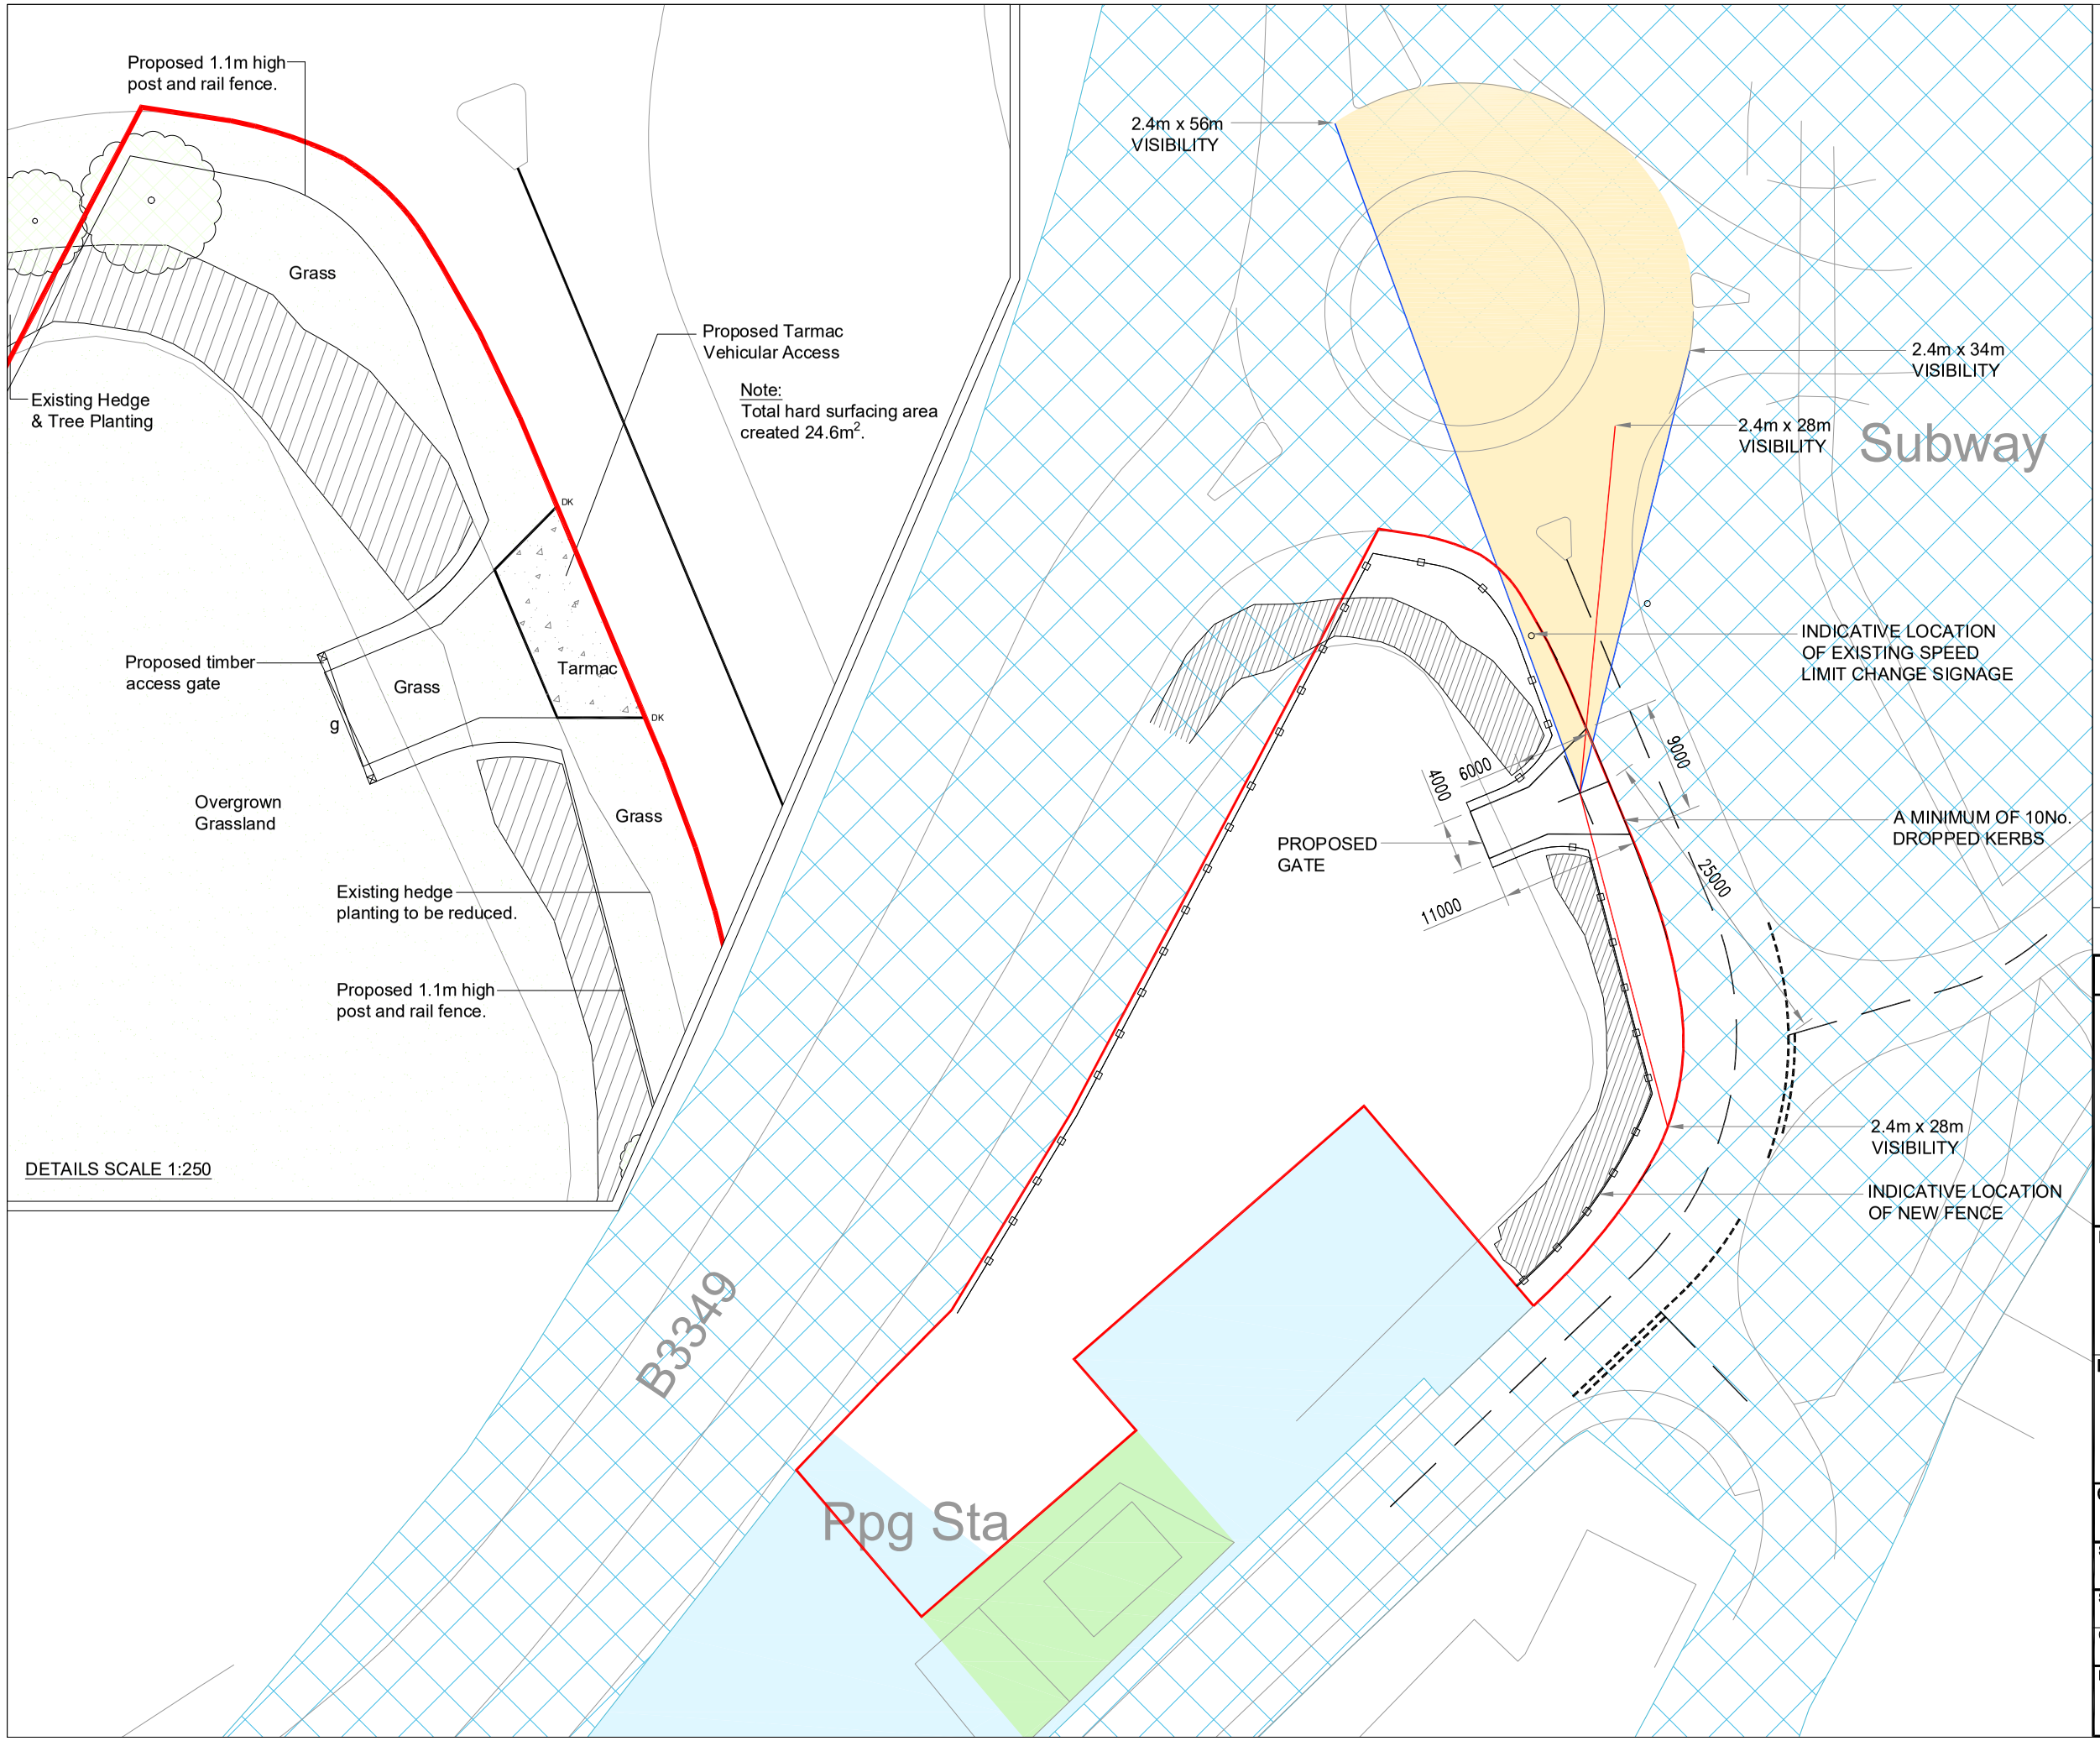

NOTES:

1. PROPOSED AGRICULTURAL ACCESS TO CONSIST OF:

   11m IN LENGTH
   4m IN WIDTH
   A MINIMUM OF 10No. DROPPED KERBS

2. RECORDED 85TH%ILE SPEEDS 22mph
3. REQUISITE VISIBILITY SPLAYS DEMONSTRATED IN ACCORDANCE WITH MfS AND SHOWN AT 2.4m X 28m TO THE RIGHT.
4. TO THE LEFT THE VISIBILITY ENVELOPE HAS BEEN SHOWN AS WELL AS MEETING THE REQUISITE VISIBILITY AS A MINIMUM AS SET OUT IN MfS.
5. PROPOSED DROPPED KERB TO BE CARRIED OUT UNDER APPROPRIATE CONSENT AND HIGHWAY/STREET WORKS LICENCE
6. EXISTING VEGETATION TO BE REMOVED TO ENSURE VISIBILITY SPALYS REMAIN FREE FROM VERTICAL OBSTRUCTION ABOVE 600mm

HIGHWAY BOUNDARY

LAND WITHIN APPLICANTS CONTROL

SUBSTATION

3RD PARTY LAND

VISIBILITY ENVELOPE

REV	DATE	REVISION DETAILS	BY

entran
environmental & transportation
2nd & 3rd Floors | Northgate House | Upper Borough Walls | Bath | BA1 1RG
TELEPHONE : 0117 937 4077

PROJECT TITLE
LAND OFF BAIRD ROAD
READING. RG2 9PP

DRAWING TITLE
PROPOSED ACCESS ARRANGEMENTS

CLIENT / ARCHITECT

STATUS
PRELIMINARY

SCALE	DRAWN
1:750, 1:250 AT A3	
CHECKED	**APPROVED**

DRG SIZE	DATE	DRAWING NUMBER	REV
A3	MAY 26	001	-