



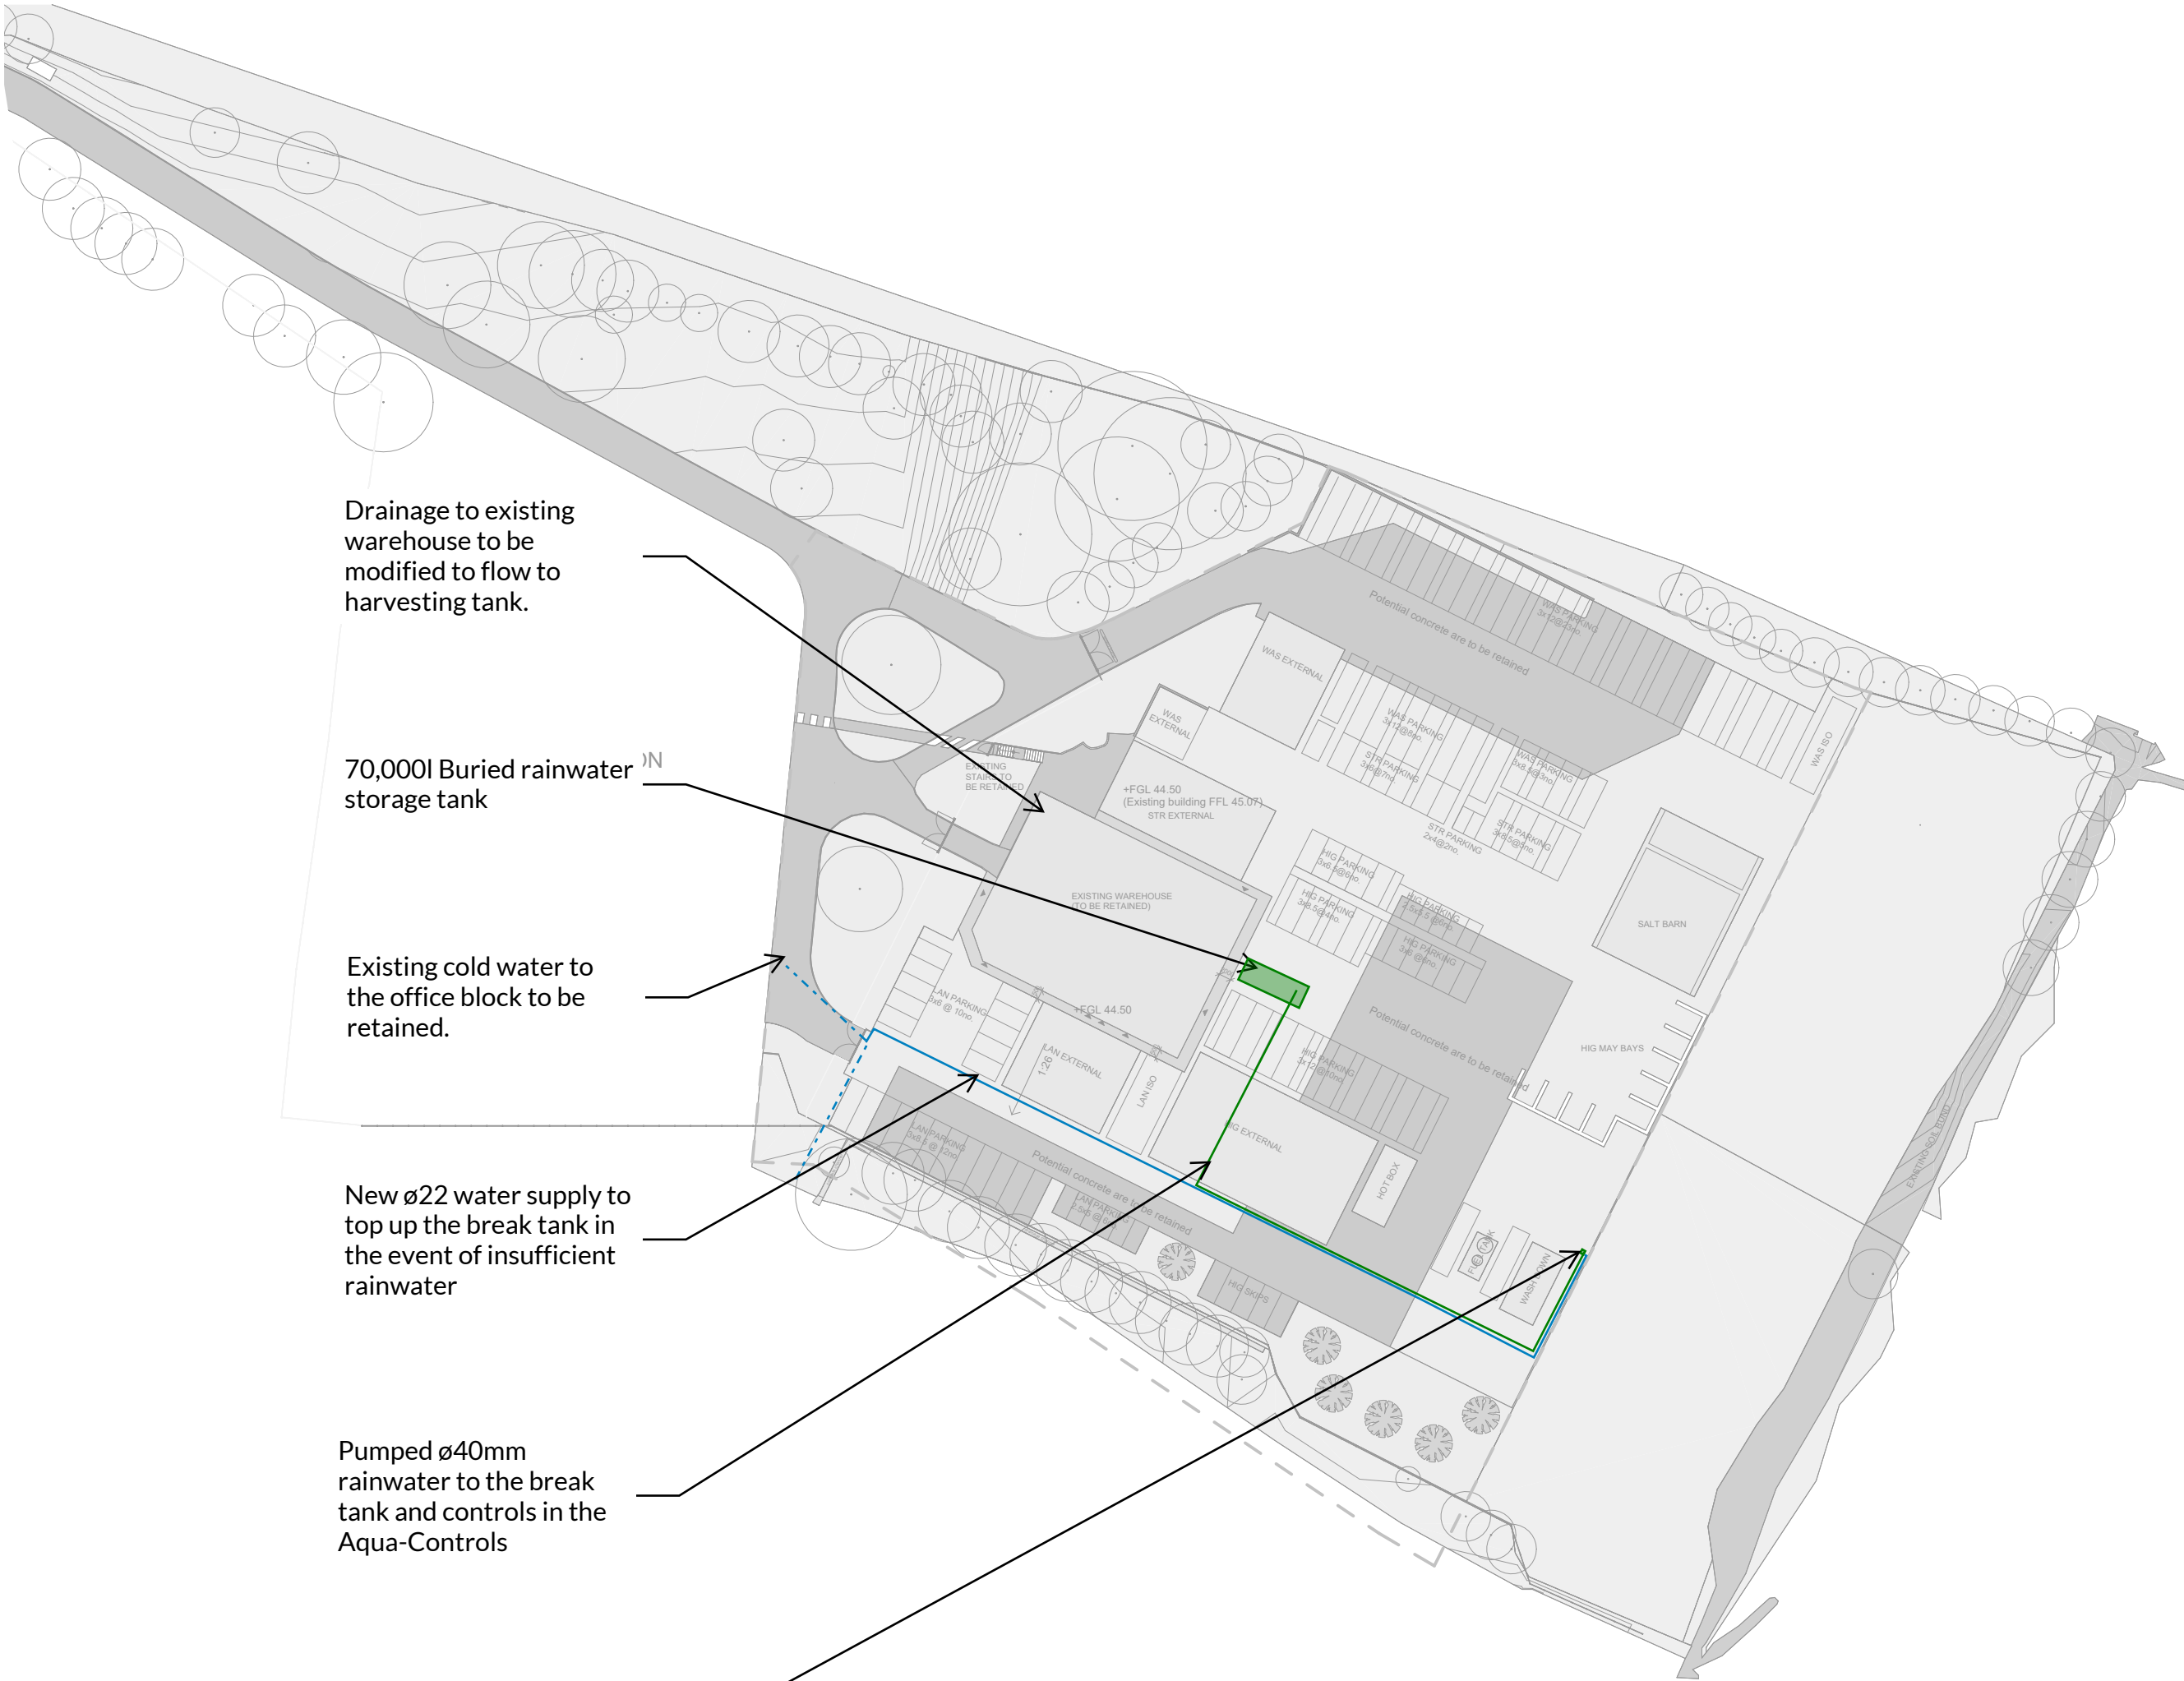

Rainwater harvesting Option
1:1000

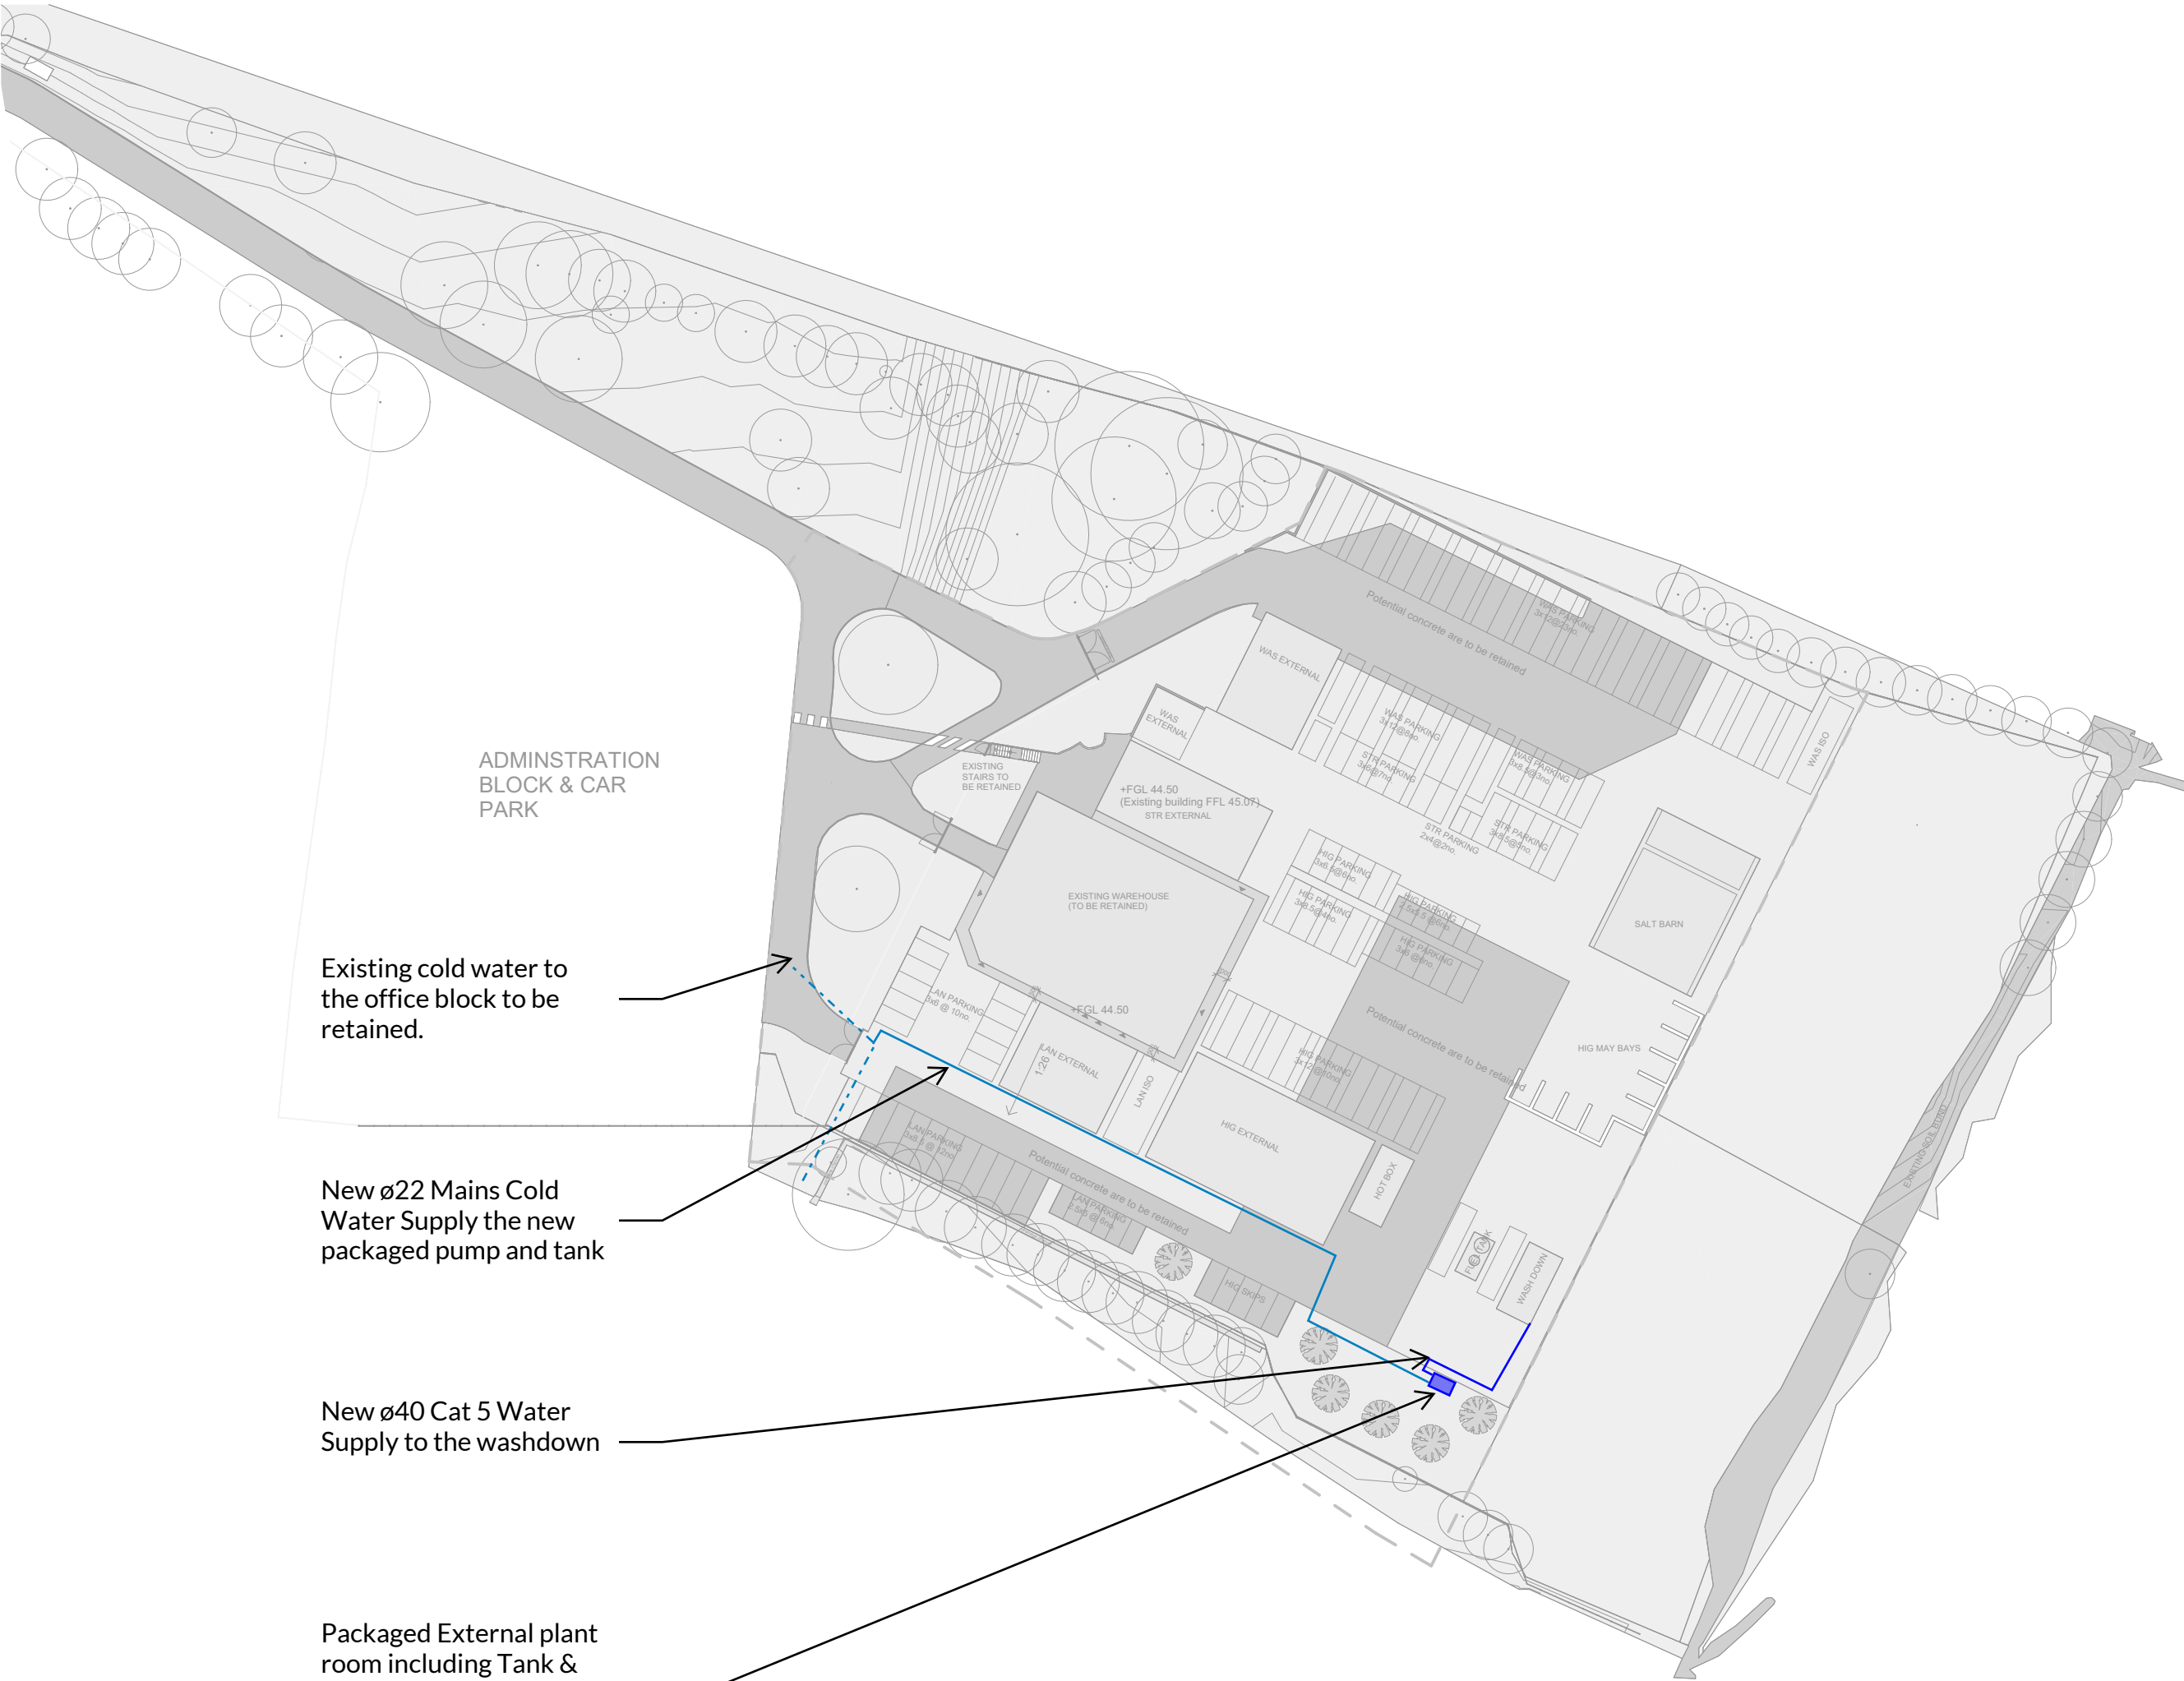

Packaged Tank & pumps Option
1:1000



Revision History						
Rev	Date	Revision Purpose	Status	Drwn	Chkd	Vrfd
P01	06/05/26	For Information	S4	JT	VR	VR

Toutley Depot 2	Project Name
2236	Project No
Ground Floor- Rain Water Harvesting & Packaged Plant Options	Sketch Title
TD2-RCDC-05-GF-SK-P-5301	Sketch Ref
JT	Drawn
05/02/2026	Date