



Refer to TOU-HLM-00-00-DR-L-45002 SOFT LANDSCAPE PLAN - SHEET 2

REDLINE BOUNDARY

EXISTING TREES
To be retained and protected
Refer to 'Arboricultural Report' for details

EXISTING TREES ROOT PROTECTION AREA
Refer to 'Arboricultural Report' for details

PROPOSED TREES
Heavy Standard. 12-14cm girth, 3.5-4m high, rootball tree.
Note that exact tree locations may be subject to change slightly due to underground services. Underground Guying System.
Proposed Trees to have root barrier protection as required to protect hard standing/ services.

Species to include:
Acer campestre 'Streetwise'
Alnus glutinosa
Sorbus aucuparia

PROPOSED NATIVE SPECIMEN SHRUB
10L pot specimen shrub, to be planted with 300mm topsoil, 300mm subsoil with 75mm bark mulch.

Species to include:
Cornus kousa chinensis
Hamamelis x intermedia 'Arnold Promise'
Sambucus nigra
Viburnum opulus

PROPOSED MEADOW SEEDING
General purpose meadow mix. Sowing into existing lawn at 4g/m2.

PROPOSED WET-TOLERANT SHRUB MIX
To be planted with 300mm topsoil & 300mm loosened sub-soil.

Species to include:
Cornus avellana
Crataegus monogyna
Prunus spinosa
Rosa canina
Sambucus nigra
Viburnum opulus

PROPOSED NATIVE SCRUB/SHRUB MIX
To be planted with 300mm topsoil & 300mm loosened sub-soil.

Species to include:
Cornus alba
Cornus avellana
Crataegus laevigata
Euonymus europaeus
Prunus spinosa
Viburnum opulus

Scale: 1:200


NOTES
Check all dimensions on site. Do not scale from this drawing. Report any discrepancies and omissions to HLM Architects. This Drawing is Copyright ©

DESIGN/SKETCH DESIGN
Unless stated otherwise, the designs shown are subject to detailed site survey, investigations, and legal definition, the CDM Regulations, and the comments and / or approval of the various relevant Local Authority Officers, Statutory Undertakers, Fire Officers, Engineers and the like. They are copyright, project specific and confidential and no part is to be used or copied in any way without the express prior consent of HLM Architects.

PHOTOCOPIED/SCANNED INFORMATION
NB This drawing is based on photocopied / scanned information liable to distortion in scale.

AREA CALCULATIONS
NB The areas shown are approximate only and have been measured off preliminary drawings as the likely areas at the current state of design using the stated option from the Code of Measuring Practice, 6th edition. RICS/ISVA. These may be affected by future design development and construction tolerances, or the result of surveys for existing buildings. Take account of these factors before planning any financial or property development purpose or strategy and seek confirmation of latest areas before decision making.

3RD-PARTY INFORMATION
NB This drawing includes information provided by independent surveyors and/or consultants, to whom all queries shall be made. HLM Architects can accept no liability for its content or accuracy.

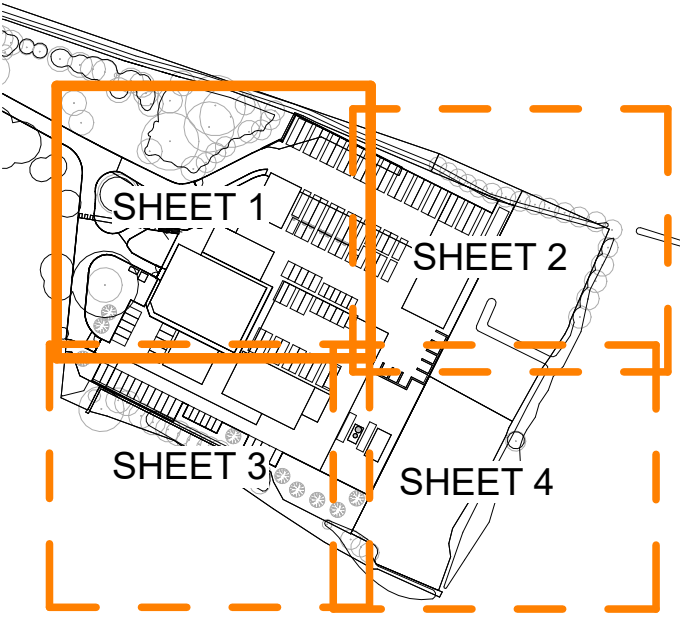

P01	STAGE 3 ISSUE	16.02.26	AC	MS
Rev	Description	Date	By	Chk
Revisions			Suitability	
Project			S2 INFORMATION	

12-1300-01
TOUTLEY DEPOT

Client
WOKINGHAM BOROUGH COUNCIL

Title
SOFT LANDSCAPE PLAN SHEET 1

Drawing No.	Revision
TOU-HLM-00-00-DR-L-45001	P01

Scale	Drawn
As indicated @A1	AC
Date	Checked
16.02.26	MS

© HLM Architects
Wool + Tailor Building
Fifth Floor
10-12 Alie Street
London E1 8DE

www.hlmarchitects.com
T. +44 (0) 20 7921 4800
F. +44 (0) 20 7921 4850
london@hlmarchitects.com

Refer to TOU-HLM-00-00-DR-L-45003-SOFT LANDSCAPE PLAN SHEET 3
Soft Landscaping Strategy - Sheet 1
Scale: 1 : 200

Scale: 1:200

Note:The following drawings form part of the landscape scope of work and to be read in conjunction as a whole pack.

- TOU-HLM-00-00-DR-L-00010-LANDSCAPE MASTERPLAN - DEPOT YARD
- TOU-HLM-00-00-DR-L-00020-SITE OUTLINE LEVELS SHEET 1
- TOU-HLM-00-00-DR-L-00021-SITE OUTLINE LEVELS SHEET 2
- TOU-HLM-00-00-DR-L-00022-SITE OUTLINE LEVELS SHEET 3
- TOU-HLM-00-00-DR-L-00023-SITE OUTLINE LEVELS SHEET 4
- TOU-HLM-00-00-DR-L-00040-EXISTING LANDSCAPE SECTIONS
- TOU-HLM-00-00-DR-L-00041-PROPOSED LANDSCAPE SECTIONS
- TOU-HLM-00-00-DR-L-30001-HARD LANDSCAPE PLAN SHEET 1
- TOU-HLM-00-00-DR-L-30002-HARD LANDSCAPE PLAN SHEET 2
- TOU-HLM-00-00-DR-L-30003-HARD LANDSCAPE PLAN SHEET 3
- TOU-HLM-00-00-DR-L-30004-HARD LANDSCAPE PLAN SHEET 4
- TOU-HLM-XX-00-DR-L-30401-HARD LANDSCAPE TYPICAL DETAILS
- TOU-HLM-00-00-DR-L-45001-SOFT LANDSCAPE PLAN SHEET 1
- TOU-HLM-00-00-DR-L-45002-SOFT LANDSCAPE PLAN SHEET 2
- TOU-HLM-00-00-DR-L-45003-SOFT LANDSCAPE PLAN SHEET 3
- TOU-HLM-00-00-DR-L-45004-SOFT LANDSCAPE PLAN SHEET 5
- TOU-HLM-XX-XX-DR-L-45401-TYPICAL SOFT LANDSCAPE DETAILS
- TOU-HLM-XX-XX-SHL-45005-TOUTLEY DEPOT - DEPOT YARD PLANTING SCHEDULE