



PROPOSED EAST ELEVATION

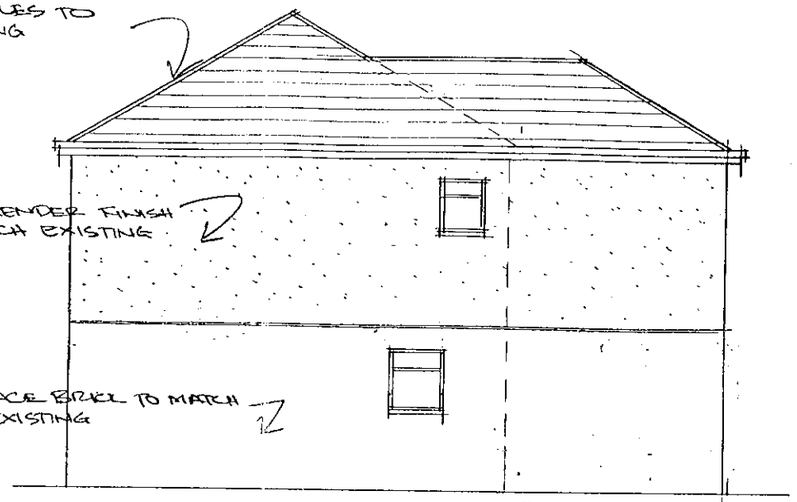


PROPOSED NORTH ELEVATION



PROPOSED WEST ELEVATION

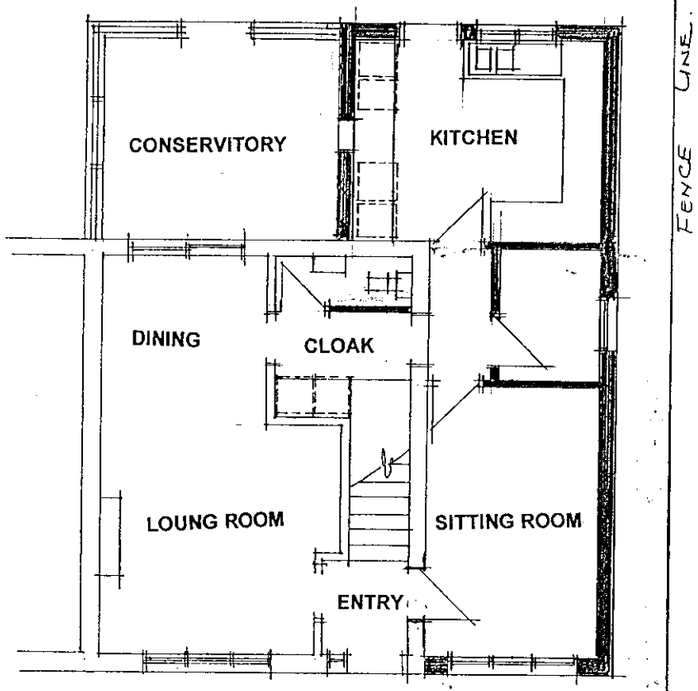

PROPOSED GROUND FLOOR PLAN

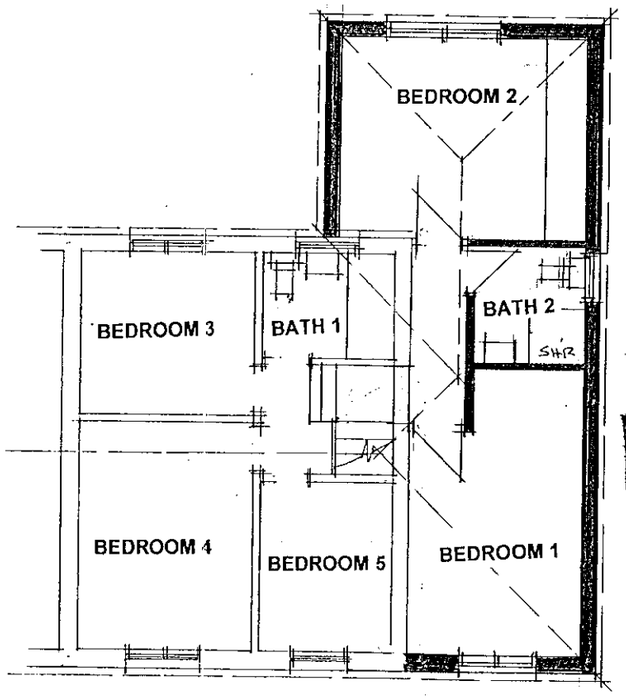

PROPOSED FIRST FLOOR PLAN

APPROVED

GRAYLINE DESIGN CONSULTANCY
15 Meadowcroft Road
Reading
Berks
RG2 8RJ
Tele : 0118 9312459
Fax : 0118 9873326
e-mail : grayline@euphony.net

Client

Mr T Raja
12 Stanton Close
Reading
Berkshire
RG6 7DX

Project

PROPOSED HOUSE EXTENSION
At 12 Stanton Close
Reading, RG6 7DX

Date	Drawing No
Jan 2001	01/00-001/2
Scale 1 : 100	
Drawn RG	9/8/01