READ IN CONJUNCTION WITH ALL OTHER PROJECT DOCUMENTS - REFER ALL DISCREPANCIES, OMISSIONS AND ERRORS TO THE ARCHITECT/AUTHOR. SCALING FROM THIS DRAWING IS PERMITTED EXCEPT FOR CONSTRUCTION PURPOSES - WORK ONLY TO FIGURED DIMENSIONS DURING CONSTRUCTION. NOT AUTHORISED FOR CONSTRUCTION UNLESS SPECIFICALLY STATED
ALL COPYRIGHTS IN THE DRAWING AND DESIGNS SHOWN THEREIN IS RETAINED - DO NOT REPRODUCE WITHOUT CONSENT

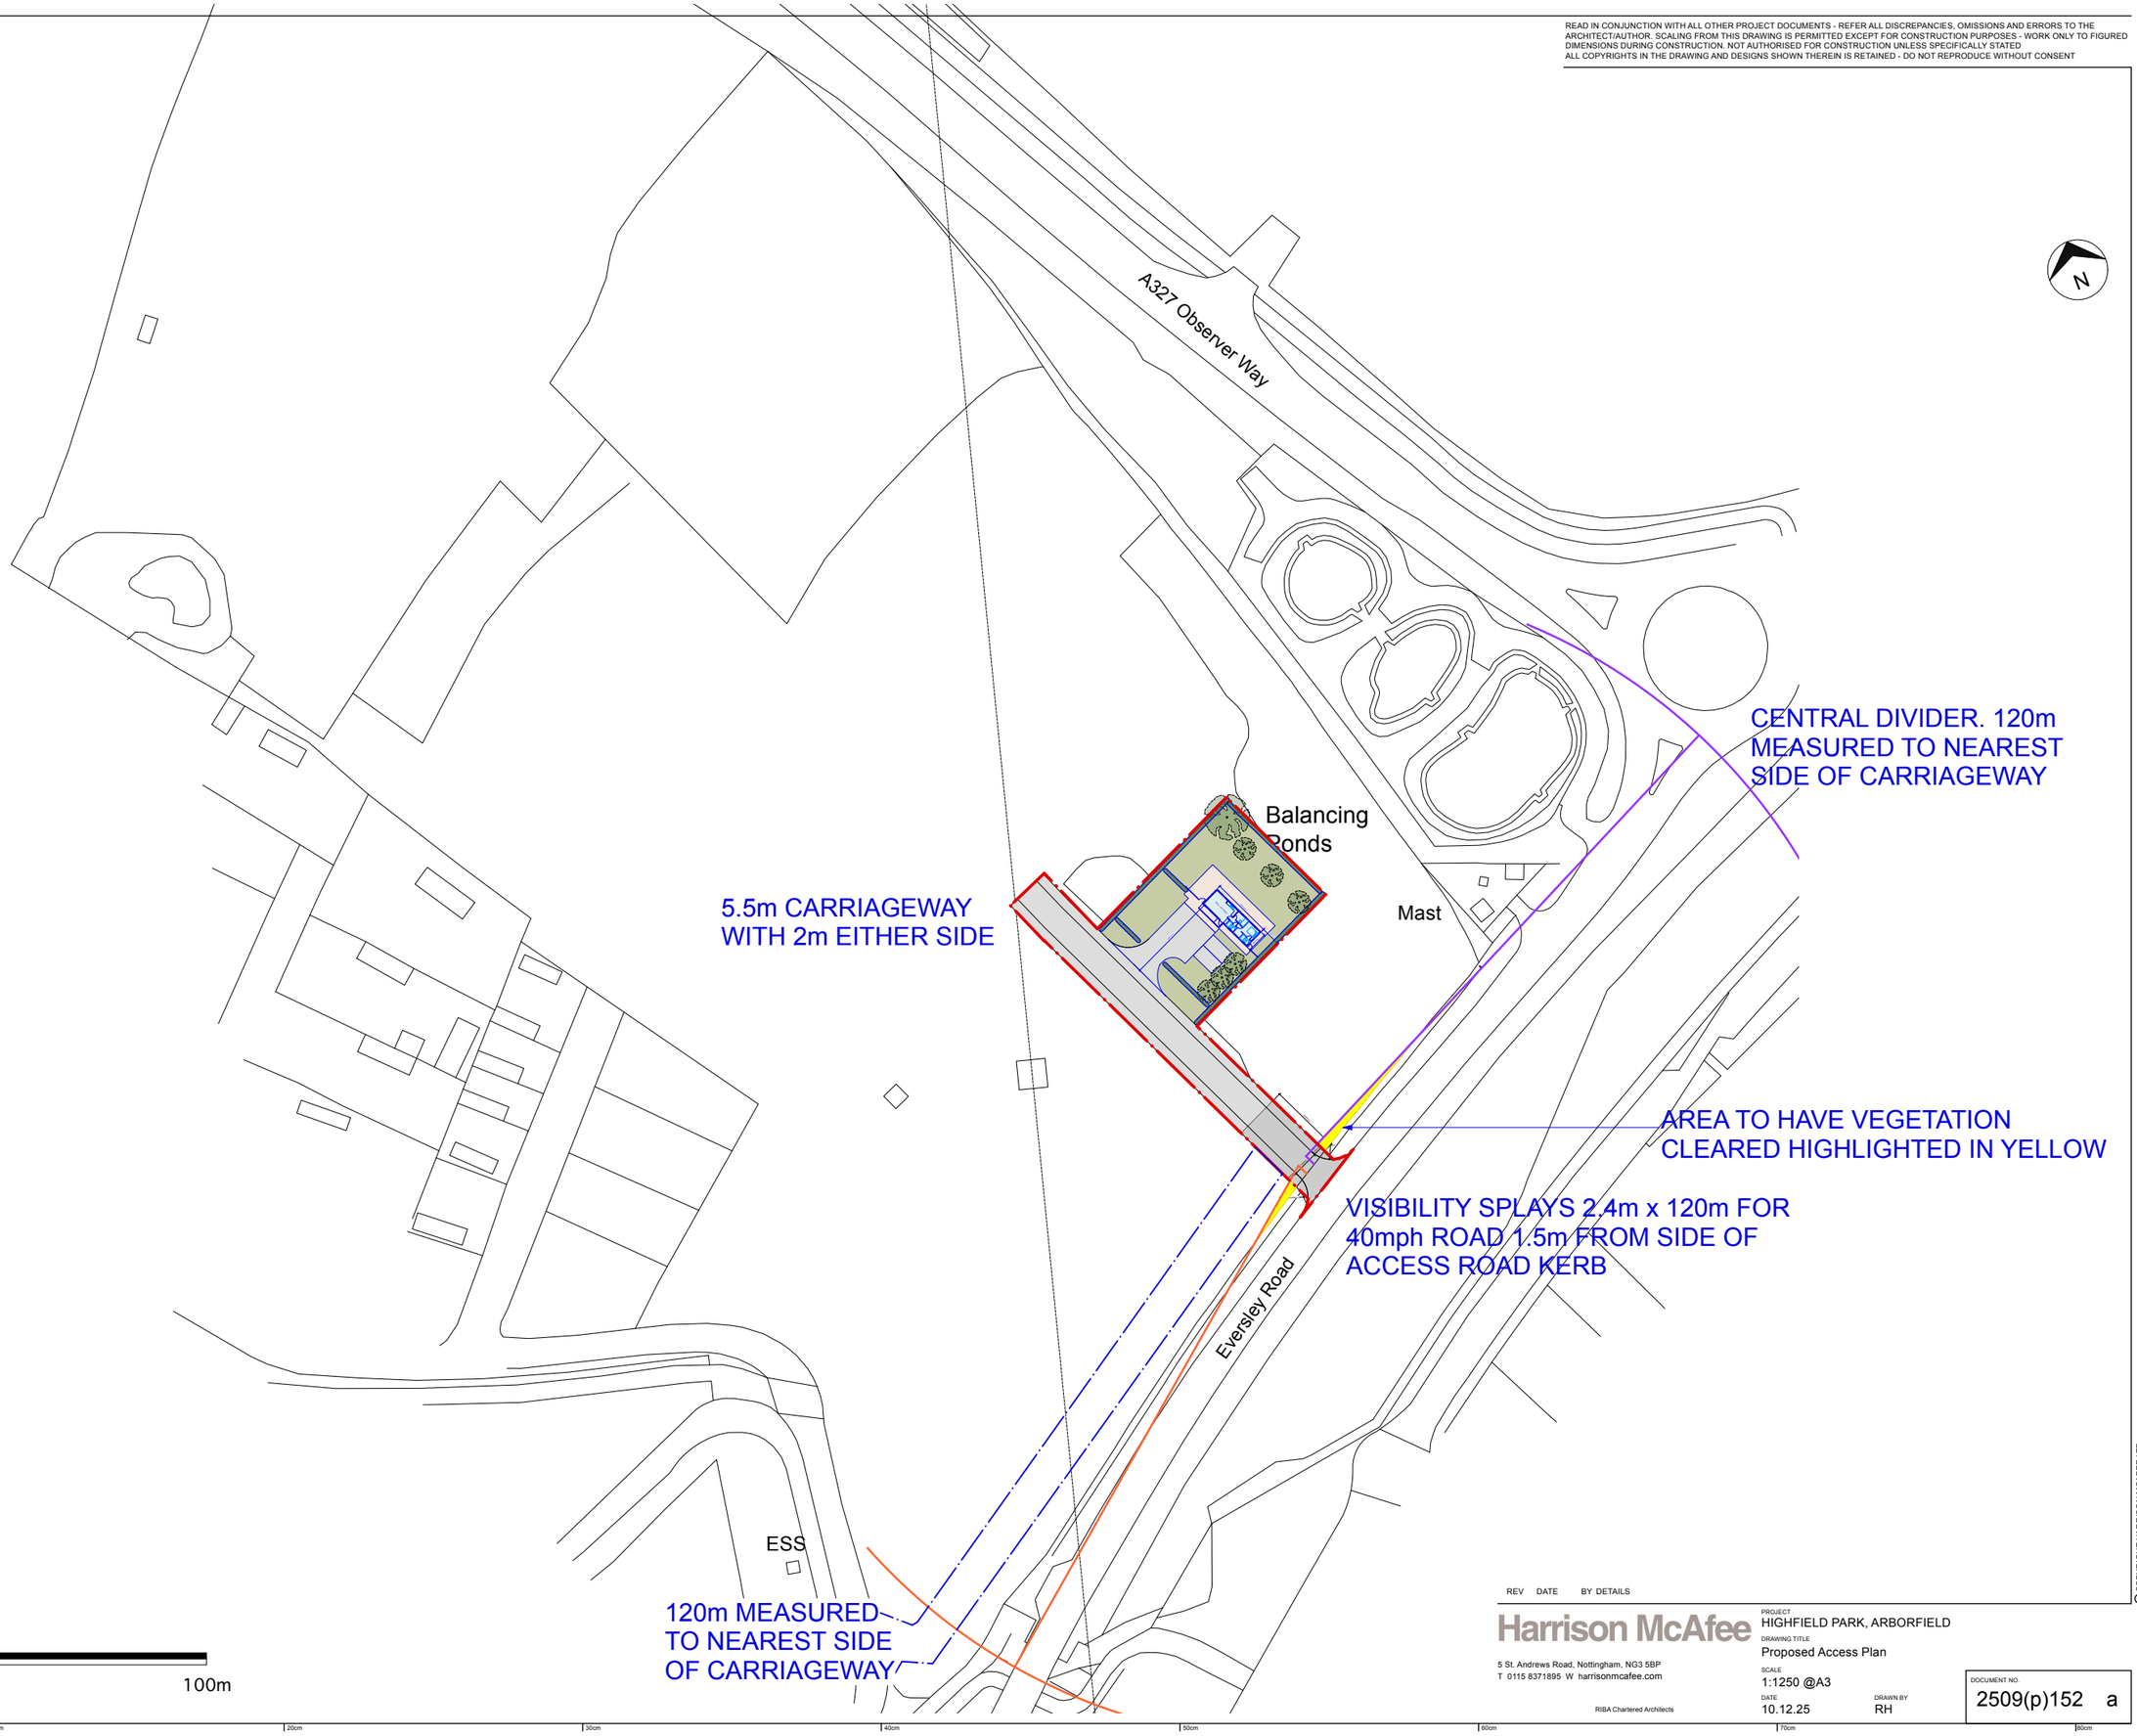

1:1250 SITE PLAN

0m 50 100m

REV	DATE	BY	DETAILS

Harrison McAfee

5 St. Andrews Road, Nottingham, NG3 5BP
T 0115 8371895 W harrisonmcafee.com

RIBA Chartered Architects

PROJECT
HIGHFIELD PARK, ARBORFIELD

DRAWING TITLE
Proposed Access Plan

SCALE
1:1250 @A3

DATE
10.12.25

DRAWN BY
RH

DOCUMENT NO.
2509(p)152 a

© COPYRIGHT HARRISON MCAFEE LTD
© COPYRIGHT HARRISON MCAFEE LTD