



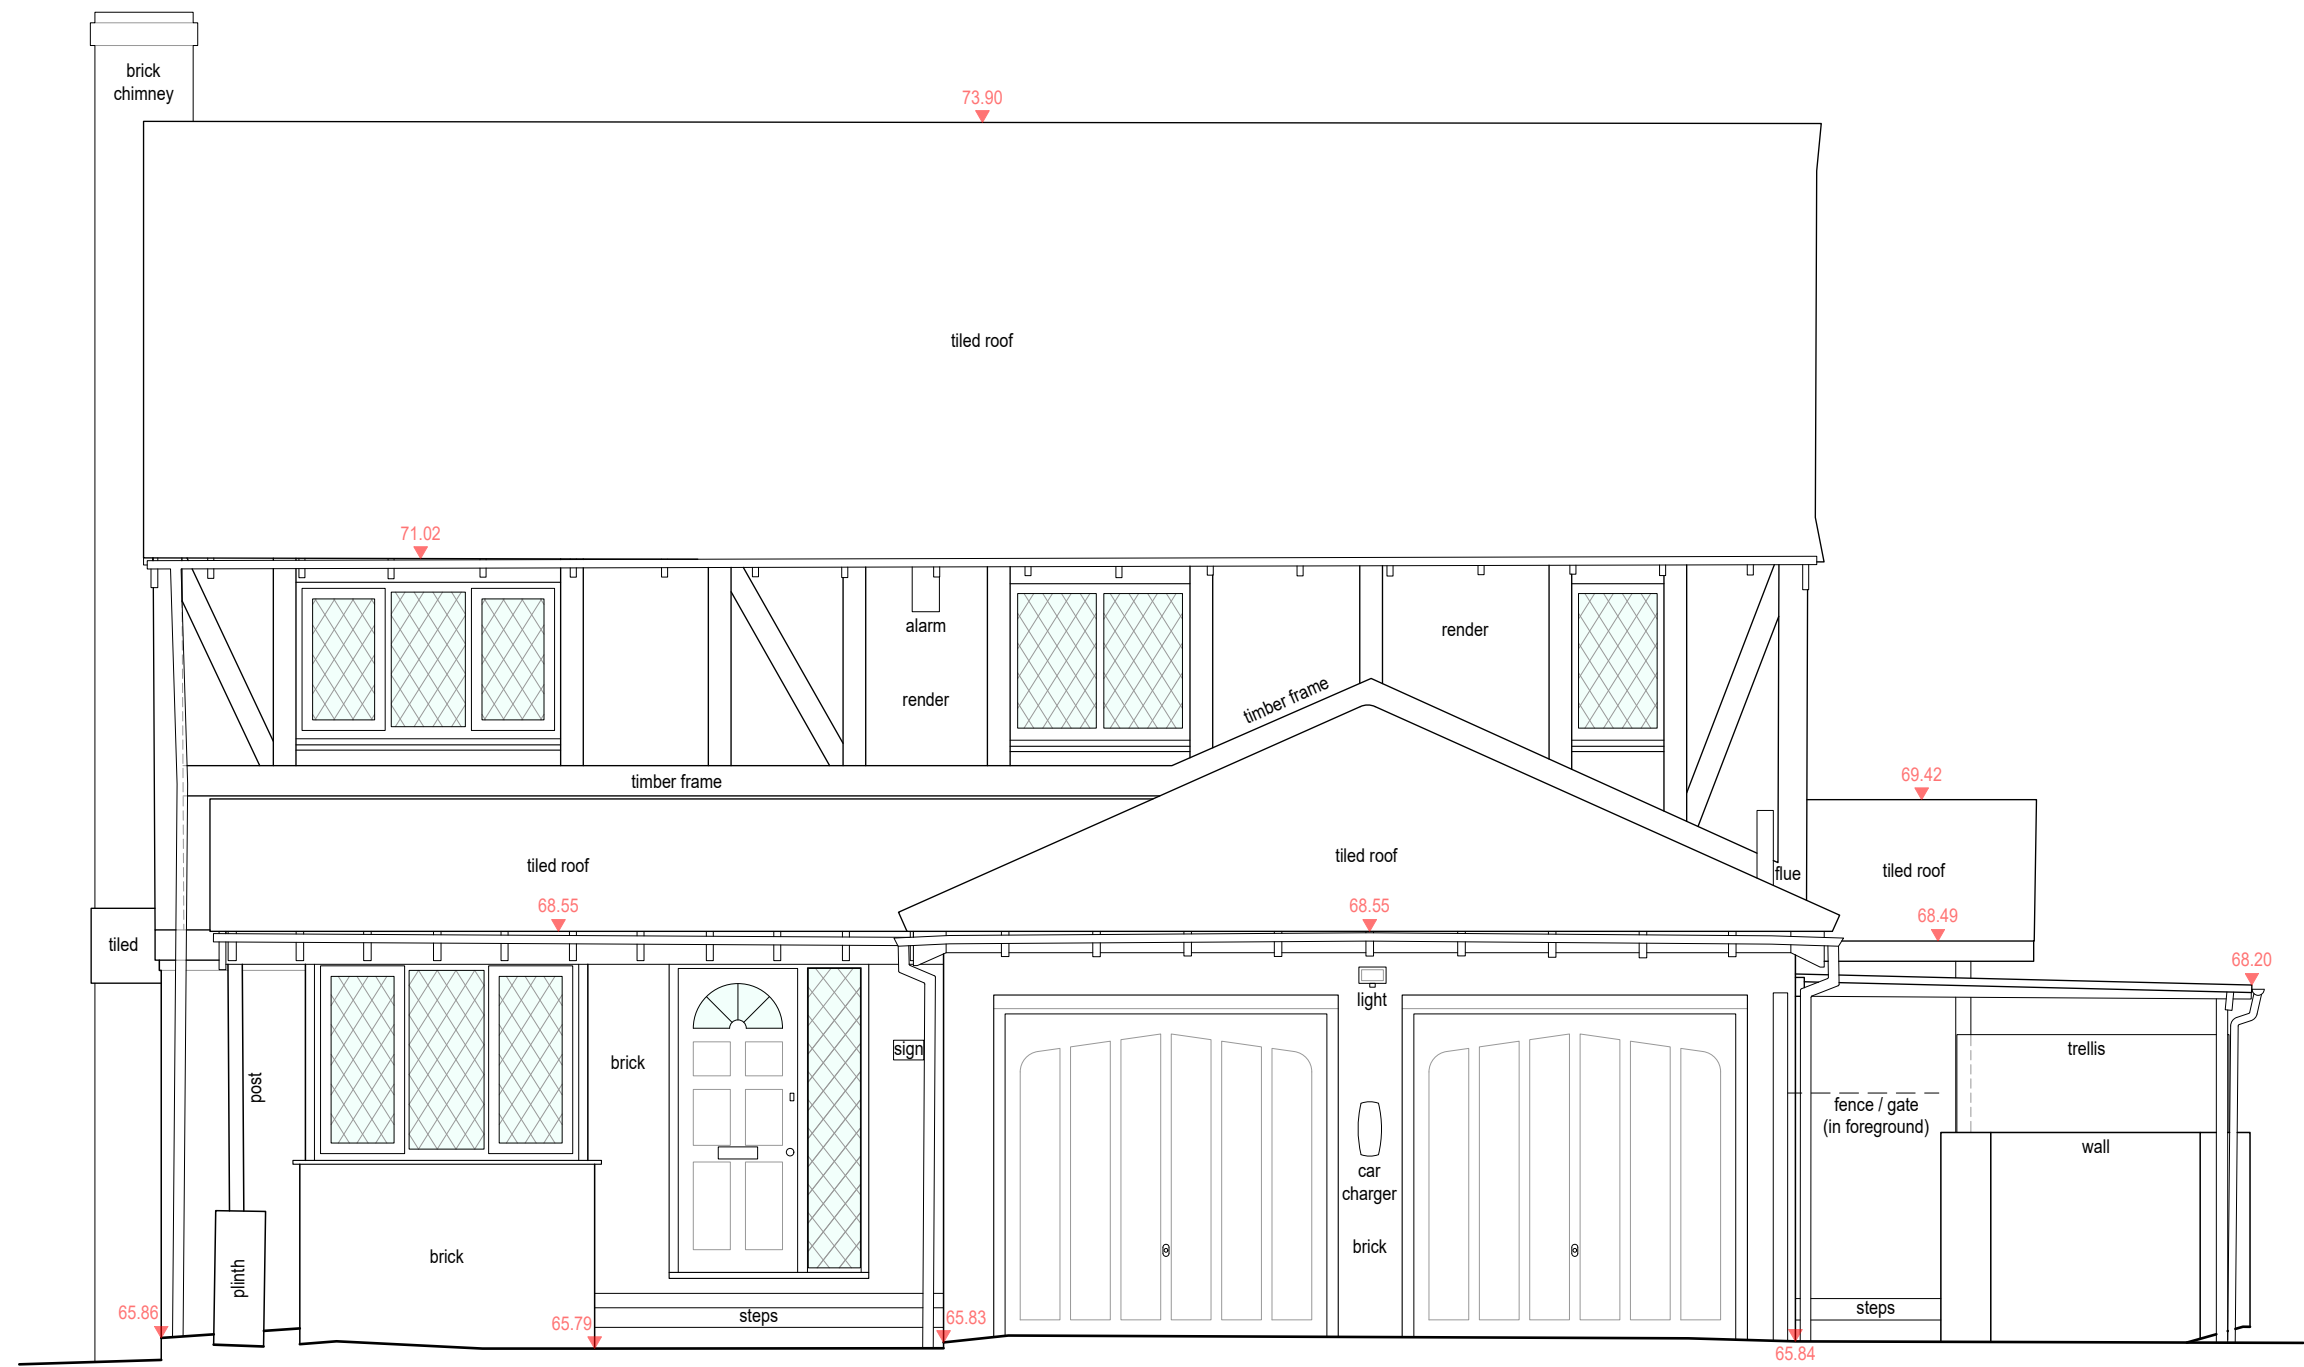


Datum: 64.00

Elevation 1

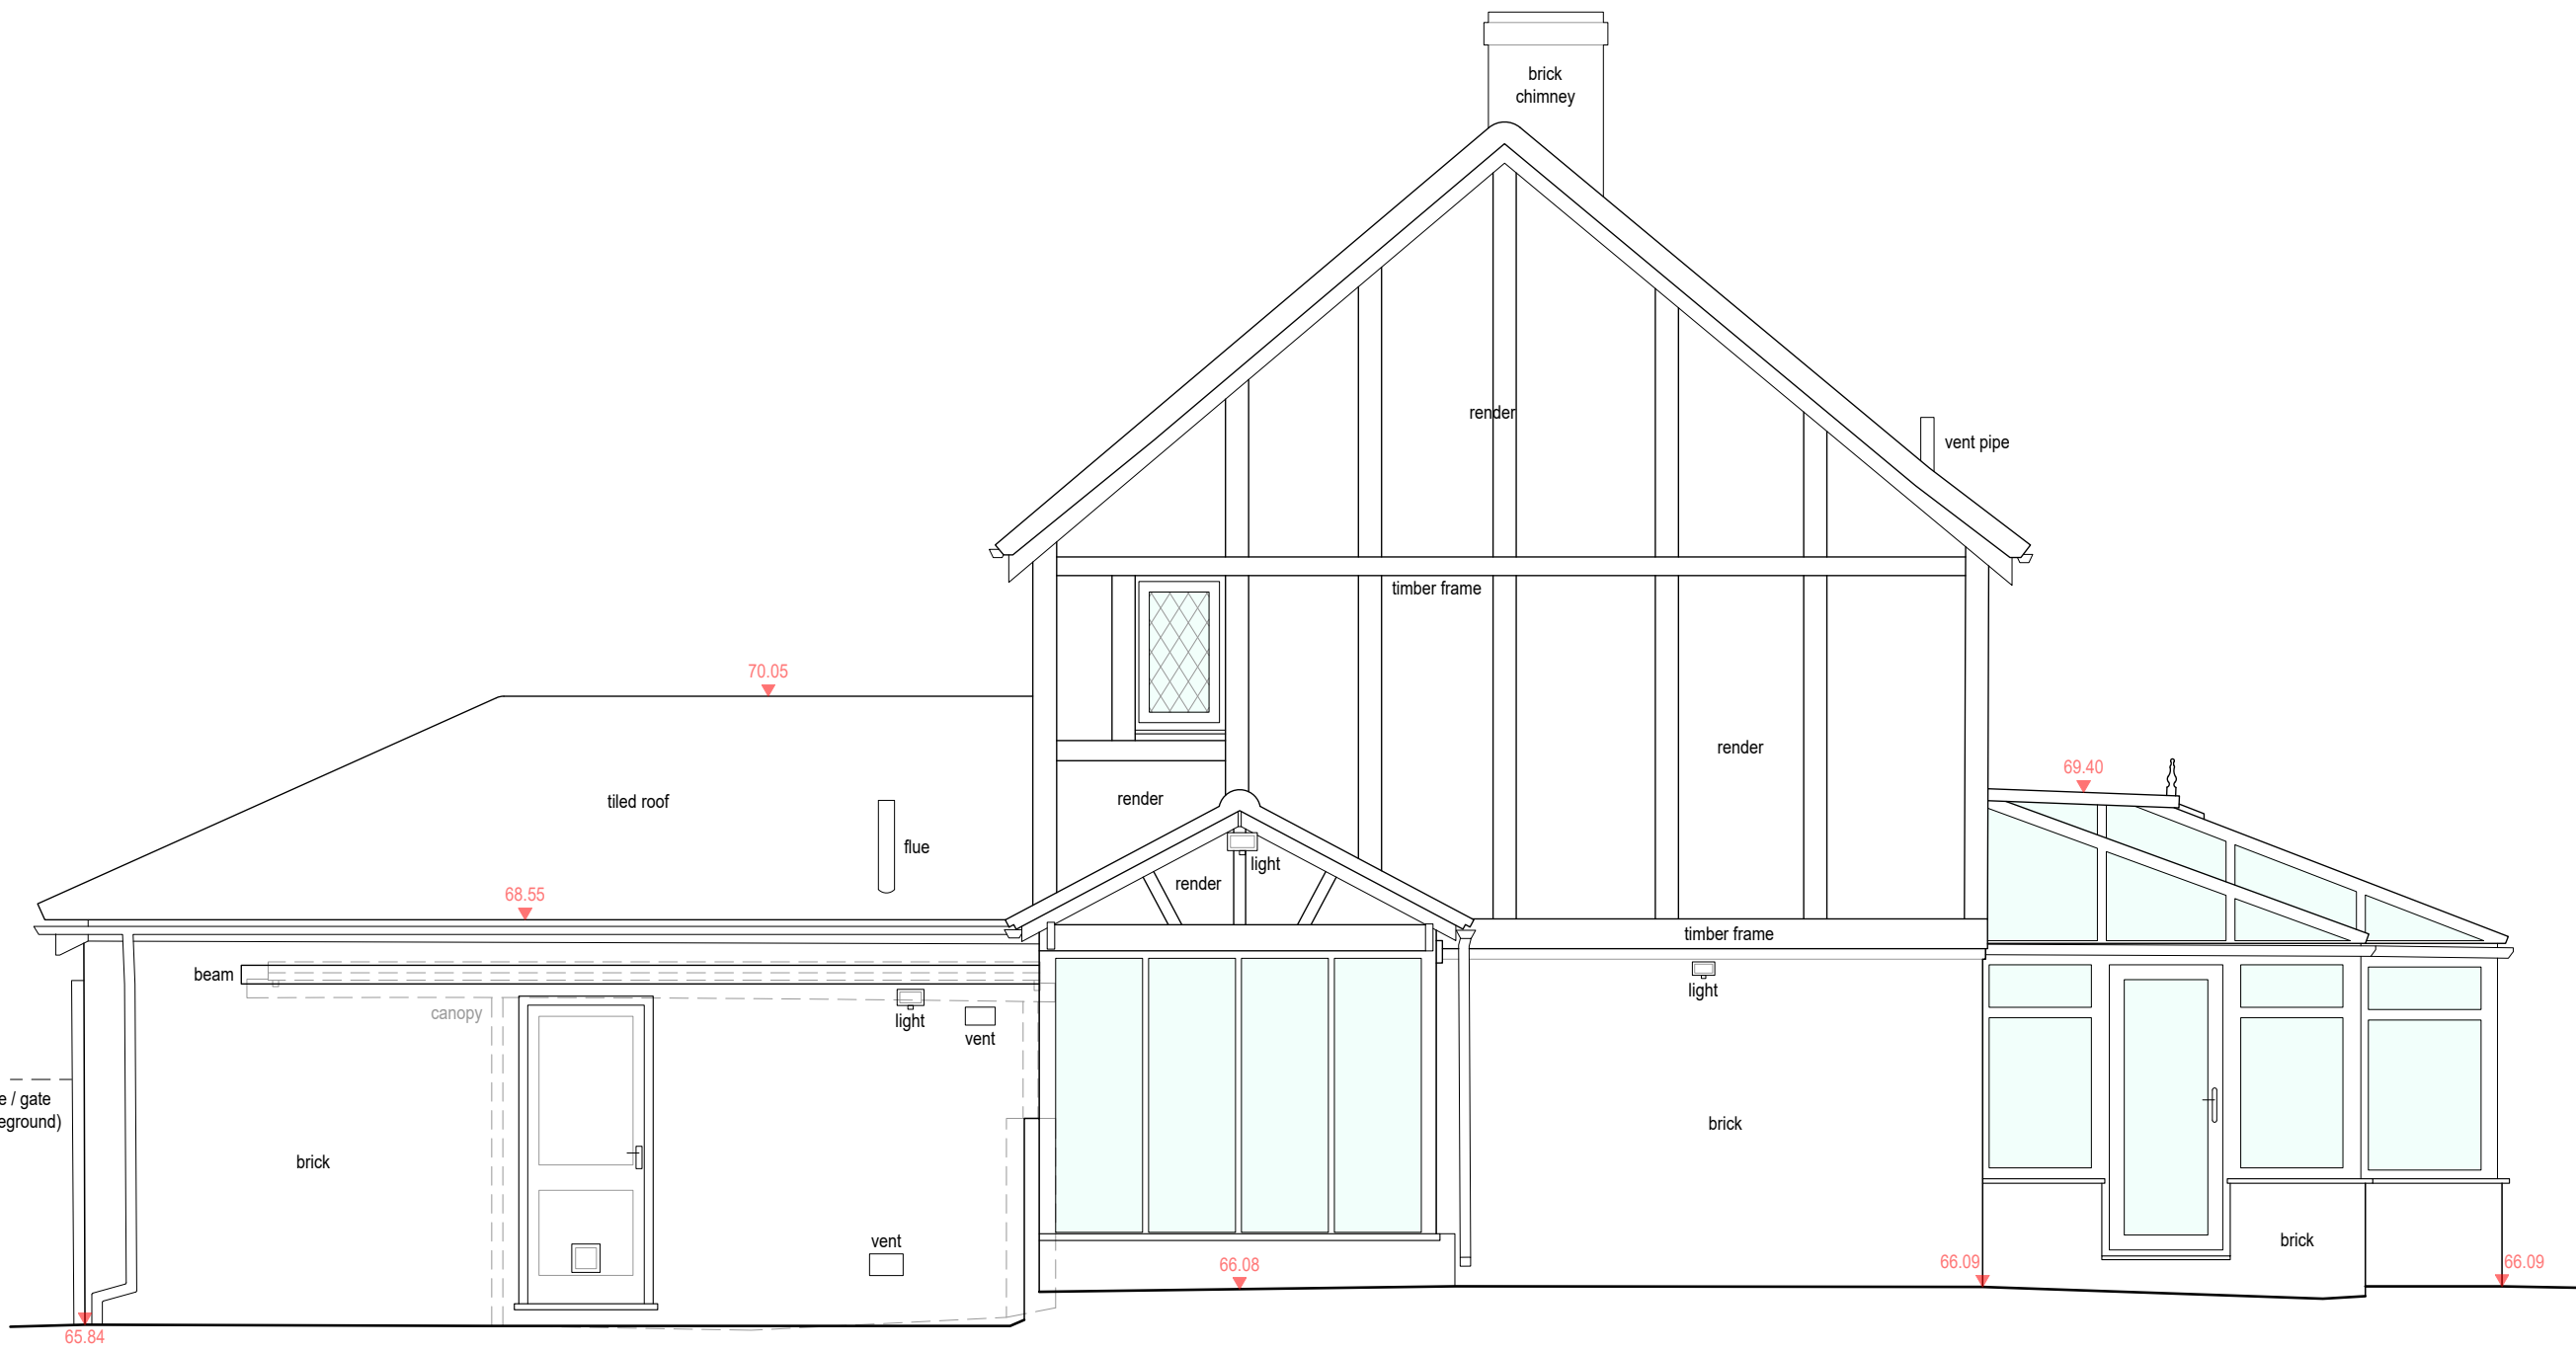

Datum: 64.00

Elevation 2

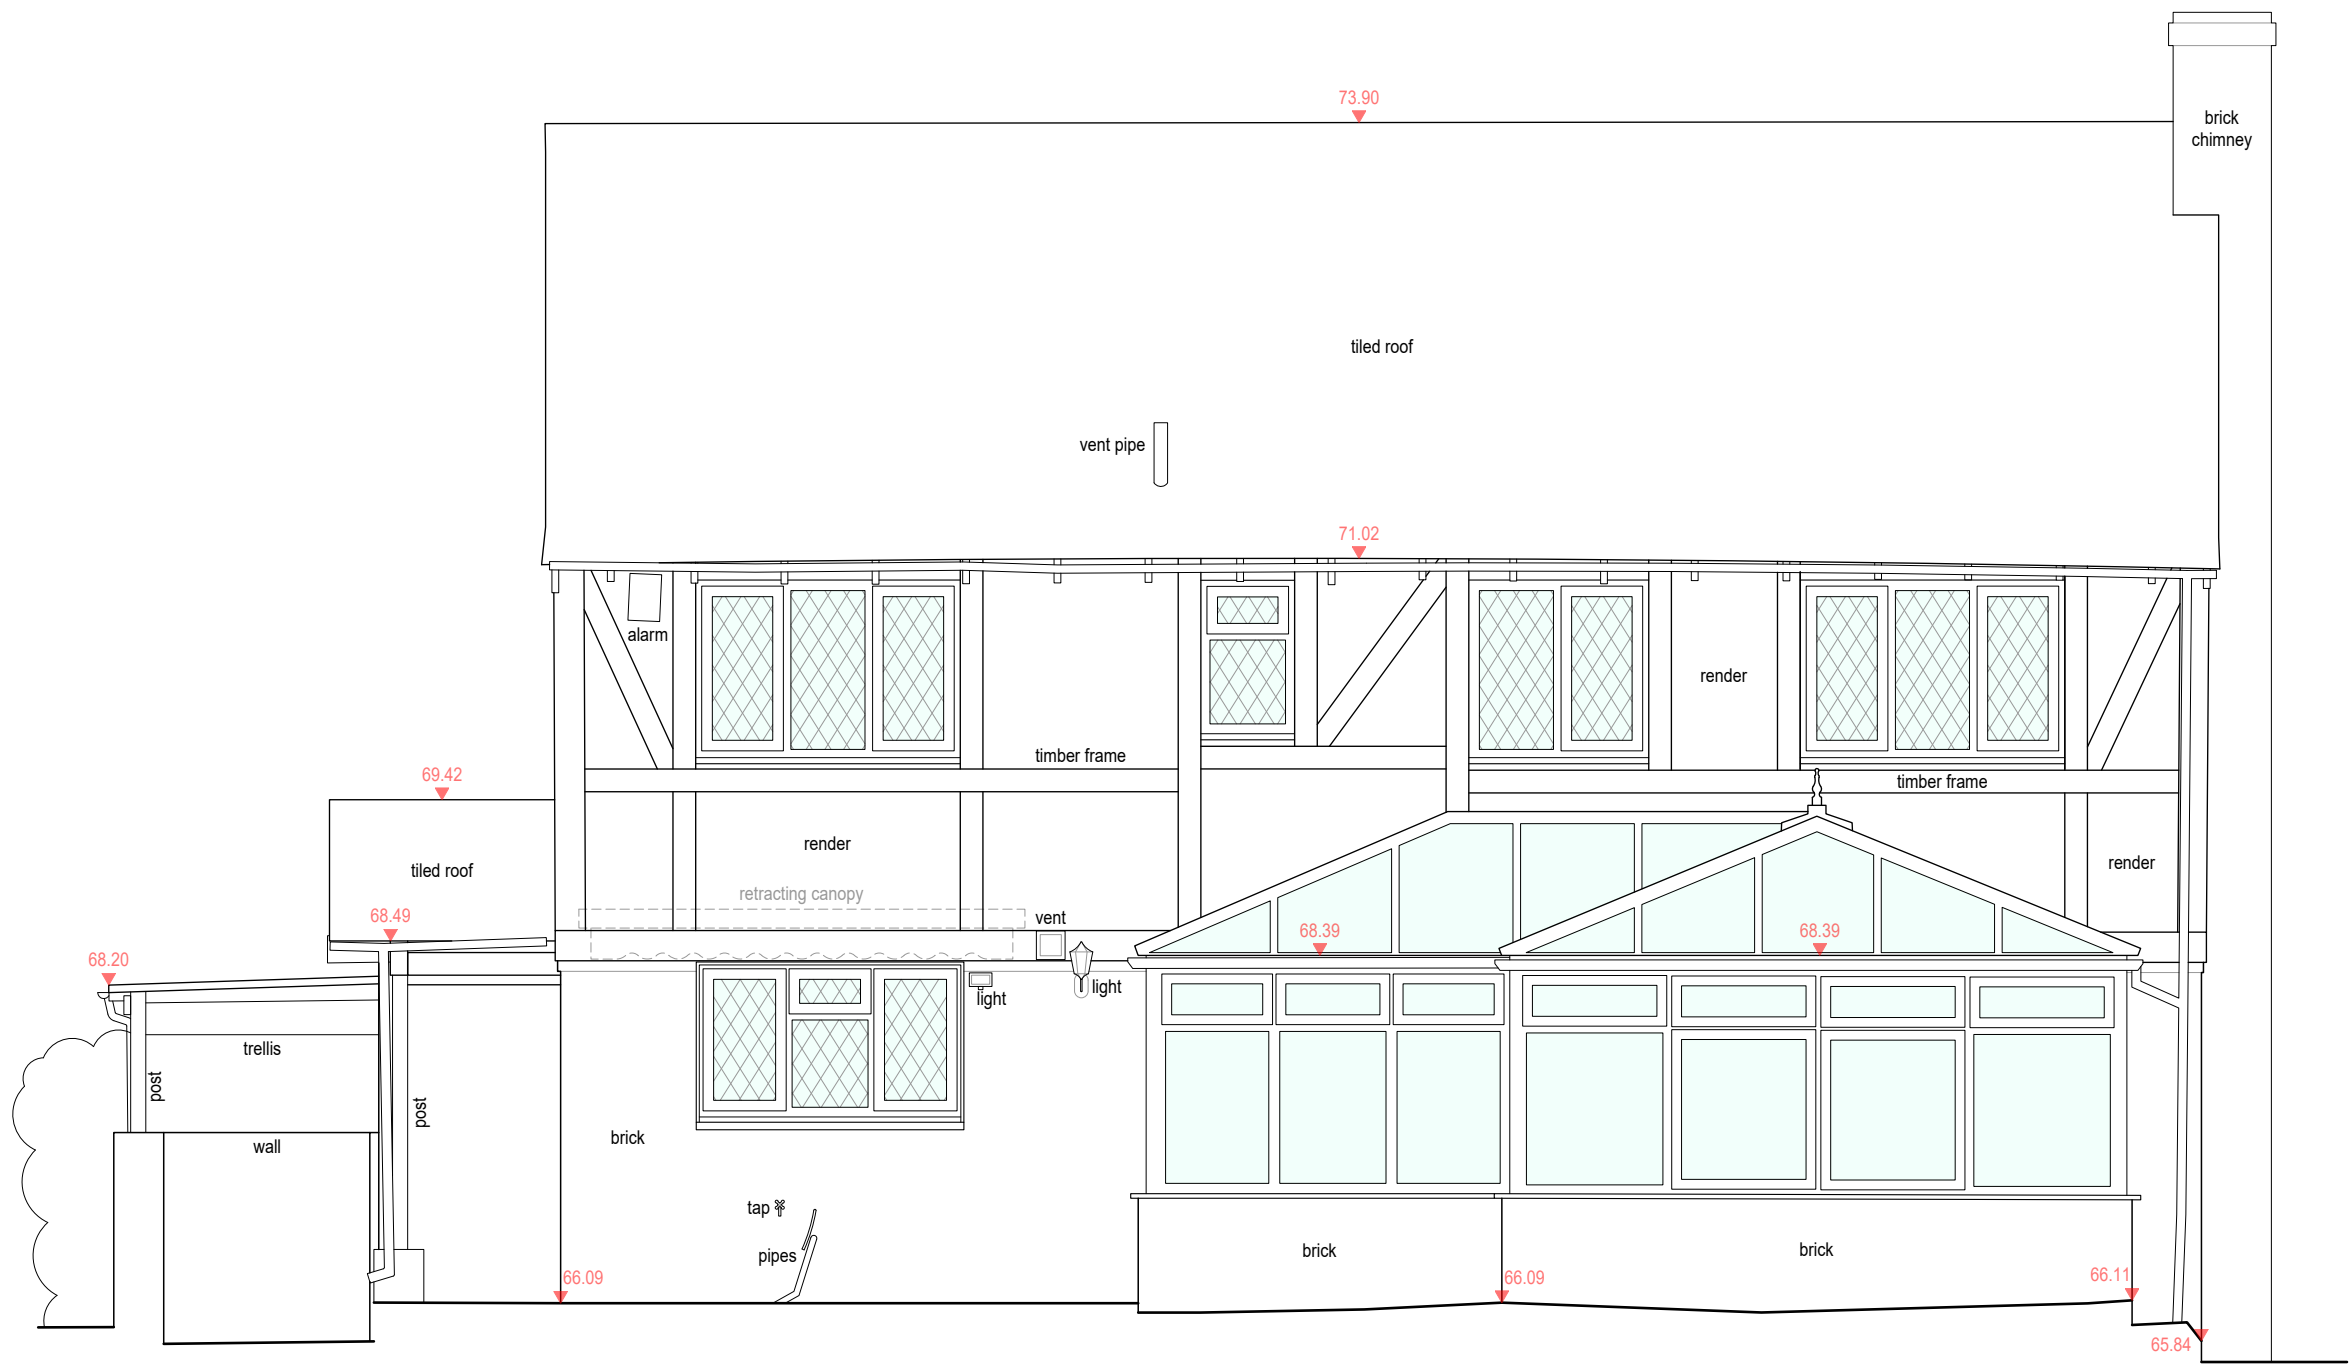


Datum: 64.00

Elevation 3



Datum: 64.00

Elevation 4

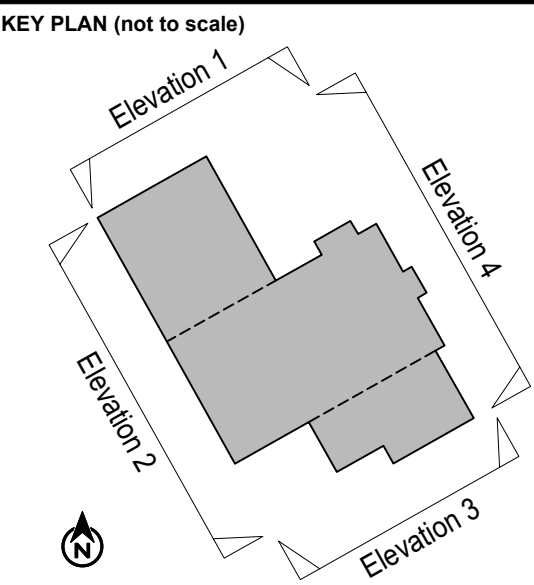

NOTES
Levels are related to OS Datum determined from the National GPS Network using OSGM15.
Floor levels, and heights to features above, will generally be taken from the top of any floor covering (carpet, tiles, etc.).
Window levels and heights relate to internal reveals unless otherwise stated.



t: 023 8081 1081 w: siteline.co.uk

Drawing Title		
ELEVATIONS		
Drawing Number		
1269WK201		
Client		
K GOODCHILD & P MORRISON		
Contract		
71 DORSET WAY WOKINGHAM		
Scale	Date	
1:50 at A1	FEBRUARY 2025	
Surveyor(s)	Drawn by	Checked by
CG	CC	ST

