



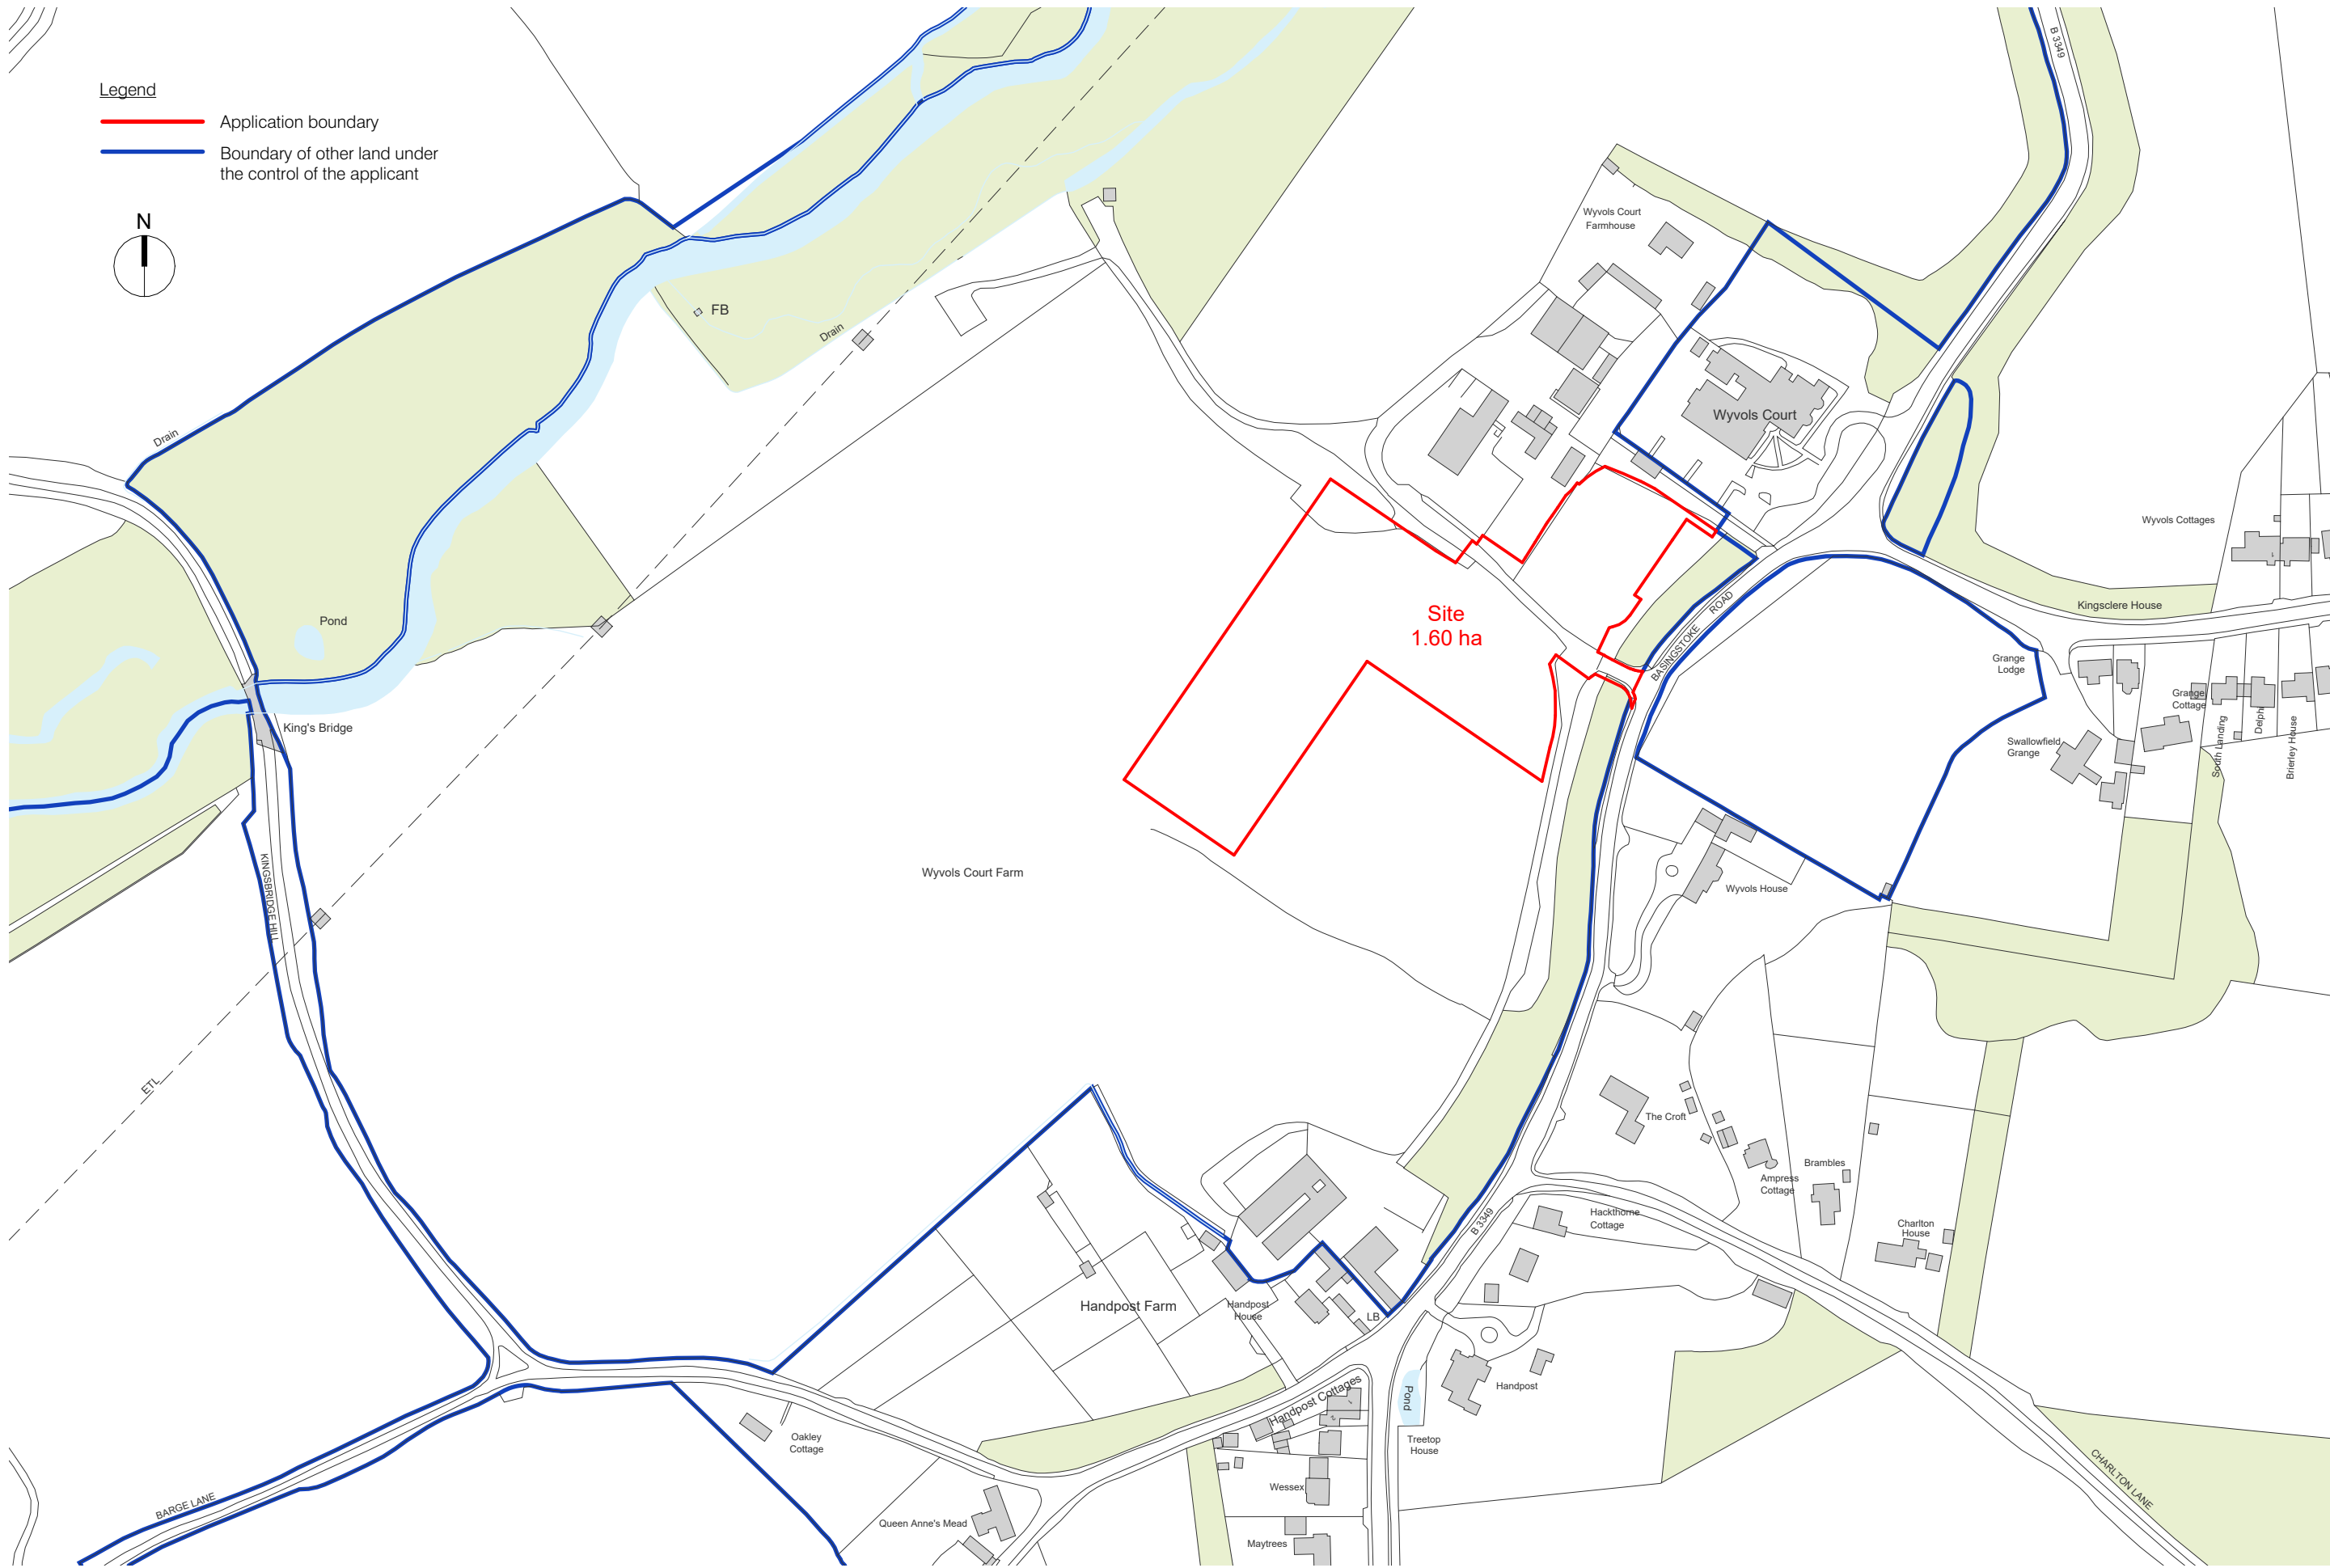

Legend


- Application boundary
- Boundary of other land under the control of the applicant

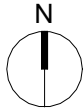

Rev	Revision Details	Date
C	Application boundary extended	31/01/26
B	Application boundary updated	18/12/25
A	Pre-planning issue for review.	03/12/25
-	Preliminary issue	27/10/25

Notes
This drawing is not to be scaled, except for the purposes of planning applications where the scale bar **must** be used. Always refer to figured dimensions. Verify dimensions on site prior to construction and report discrepancies immediately. This drawing is to be read in conjunction with all relevant documents and drawings.
© O3arch 2023 This drawing is not to be copied, reproduced or used for any commercial purposes without written permission or license to do so.

Drawing Title
Location Plan

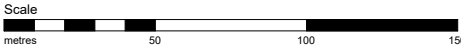

Client's Name
Wyvols Court Farm Ltd
Job Title
Units 8 - 10 Wyvols Court Farm

Drawn
MD
Date
-
Scale
1 : 2500 @ A3

Job No
2506
Status
PLANNING

Drawing No
200

Rev
C