


Notes

All dimensions and levels on site are to be checked prior to commencement of work.

This drawing is the copyright of Paul Edwards Architecture

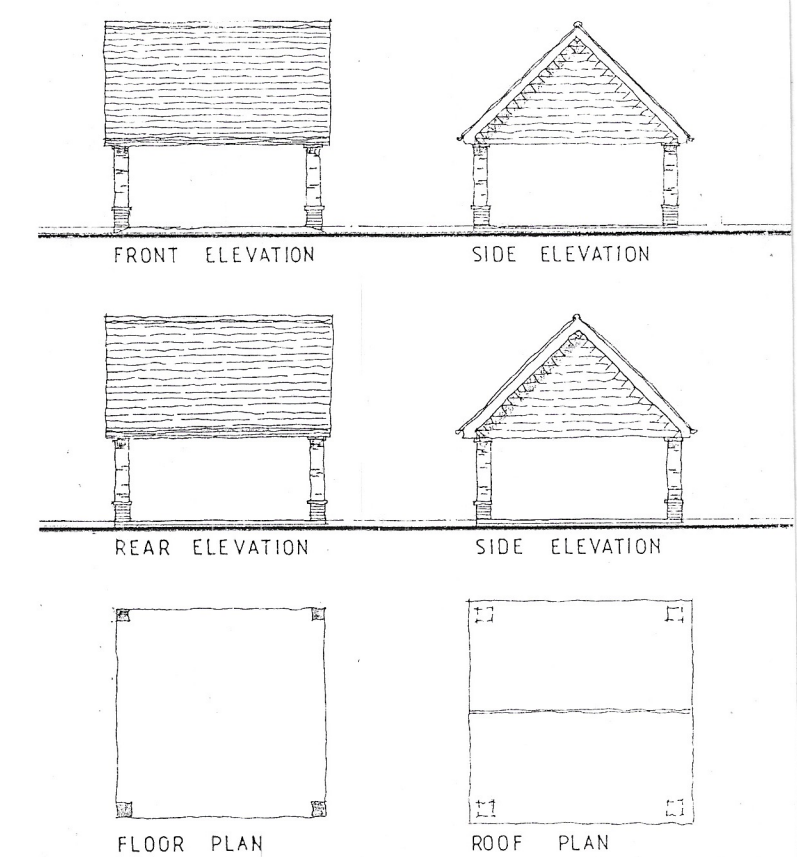


SITE SECTION B-B 1:200



© Crown copyright and database rights, 2025. Ordnance Survey
AC0000808122 Created using Plans by Emapsite

LOCATION PLAN 1:1250

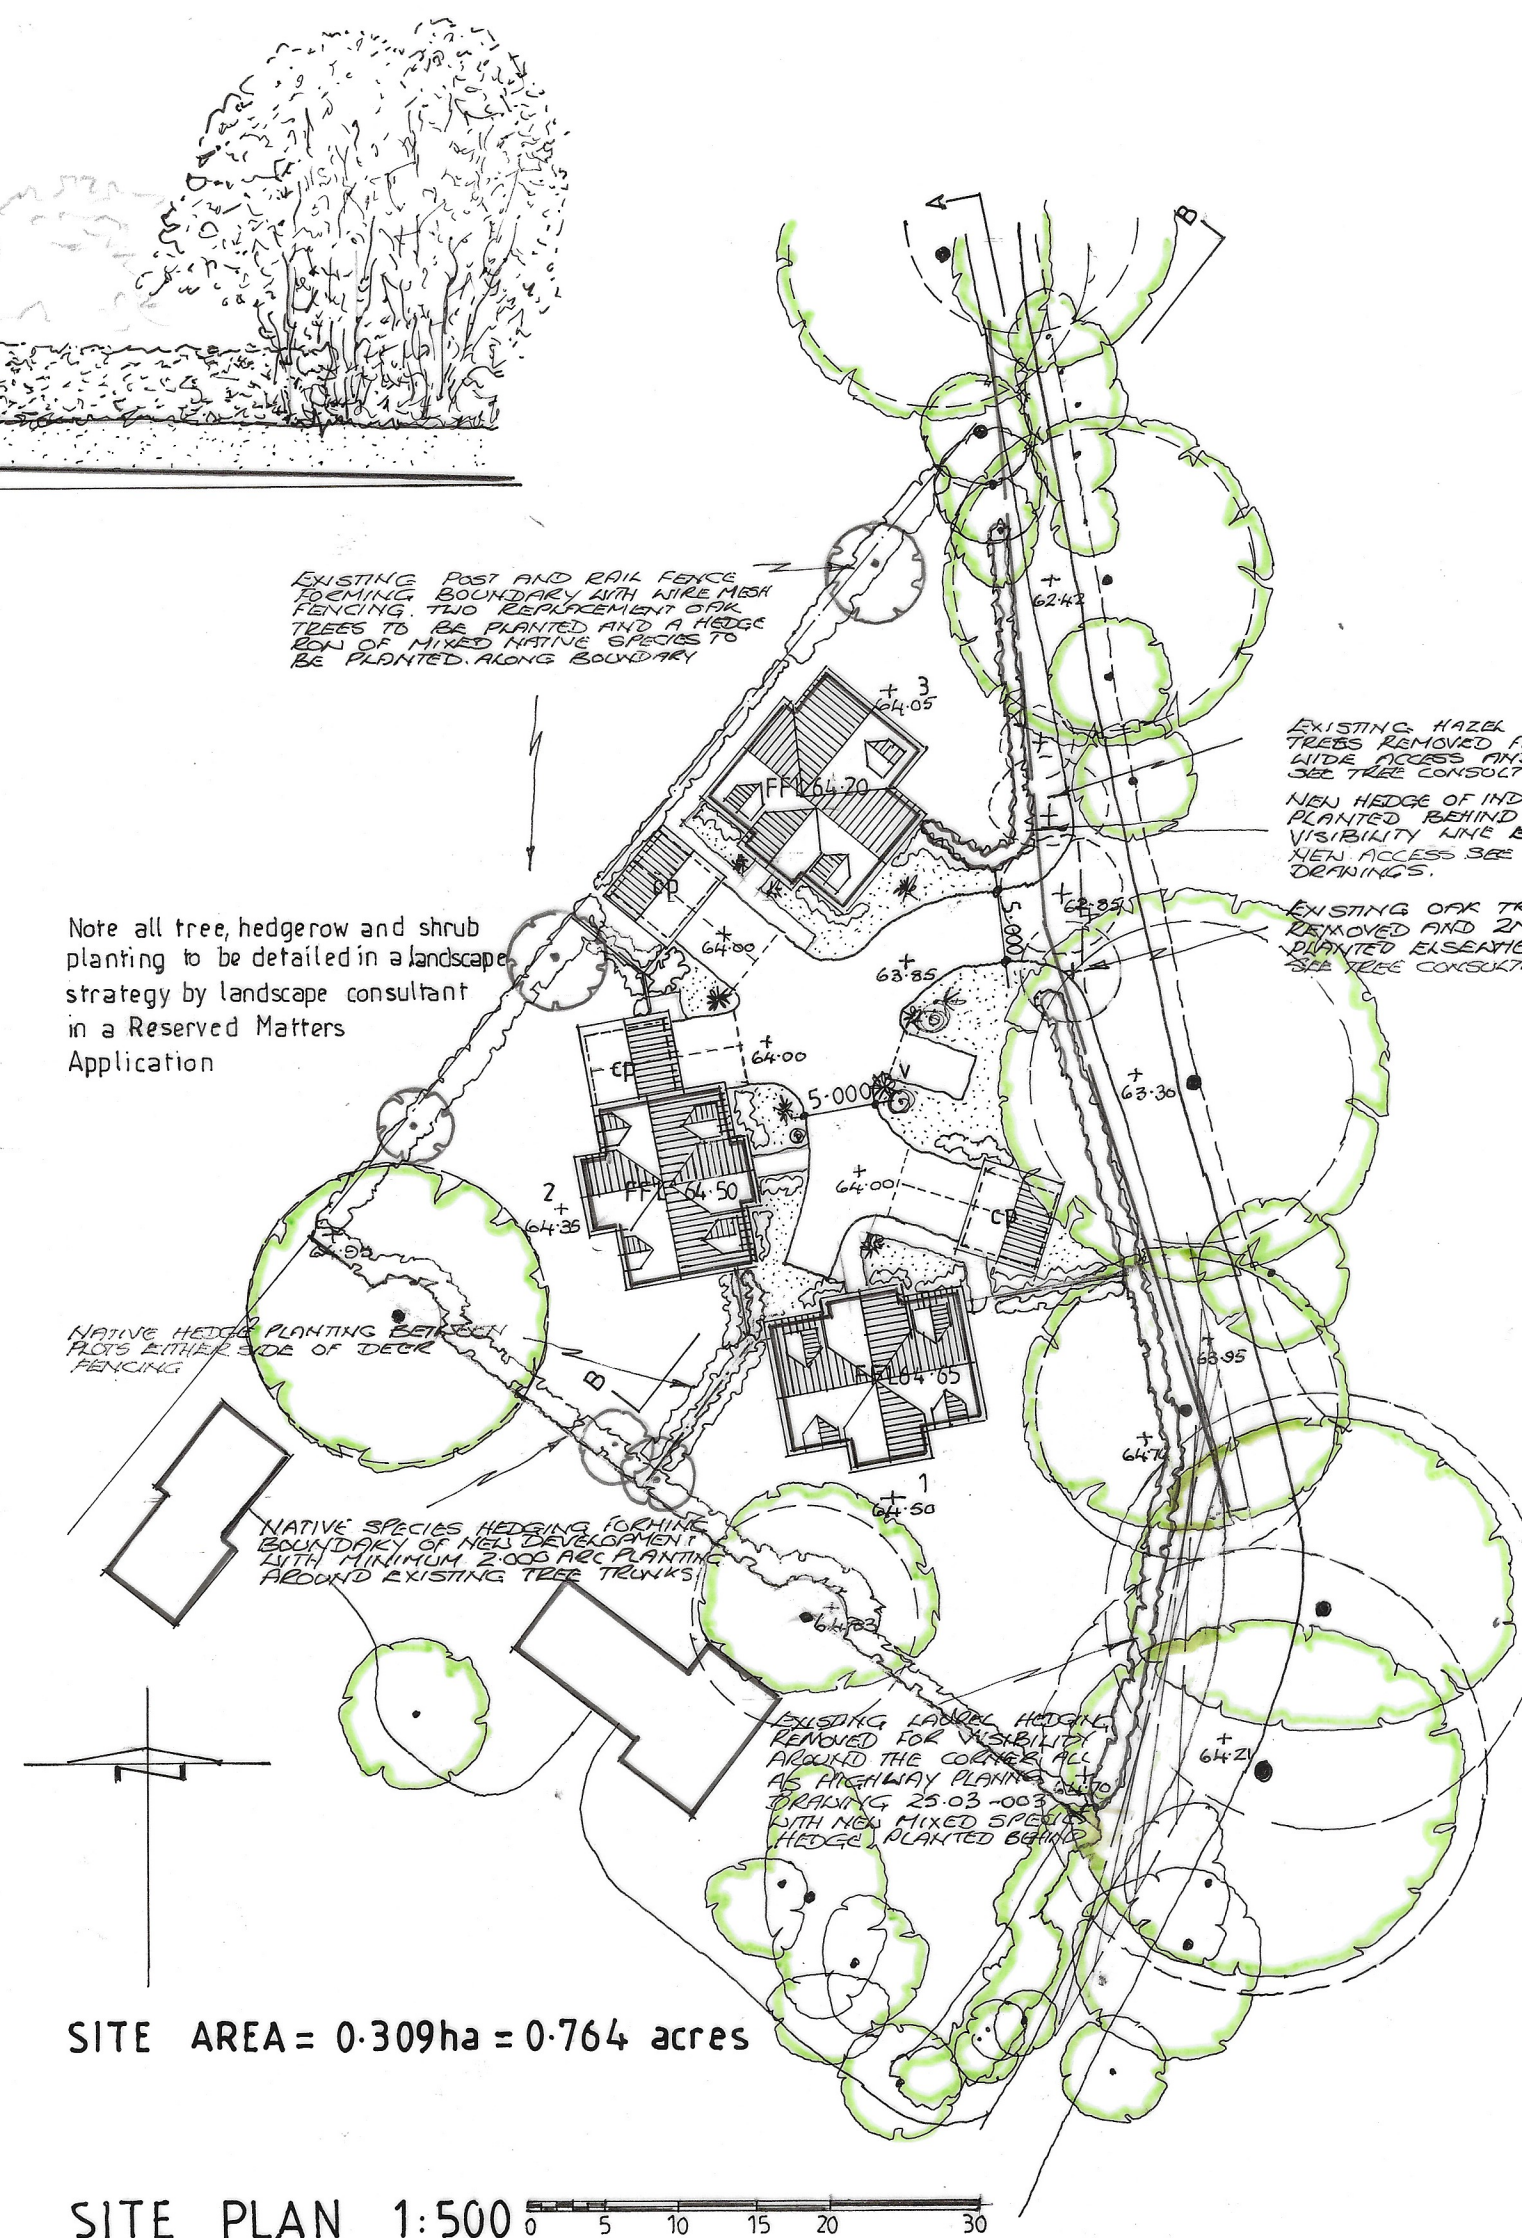

SITE AREA = 0.309ha = 0.764 acres

SITE PLAN 1:500

B : CLOSE BOARDED FENCING REMOVED : 17.02.26
AND REPLACED WITH NATIVE HEDGING.
A : VISIBILITY SPRAY SHOWN TO CORNER 05.02.26
OF BLAGROVE LANE TO ACCORD
WITH HIGHWAY OFFICER REQUIREMENTS.

Project
Detached cottages
Adj Hutt's Farm Cottage
Blagrove Lane
WOKINGHAM
Berks
Client
Mr R Ryan

Drawing
SITE PLANS and SITE SECTIONS

Scale
As shown at A2 Date
December 2025

Paul Edwards Architecture
12 Sandy Lane, Barkham, Wokingham, Berks RG41 4DB
Tel: 01189772925 Mob: 07831837415 E-mail: paul@pauledwardsarchitecture.co.uk

Job 2685 Dwg. 14 B